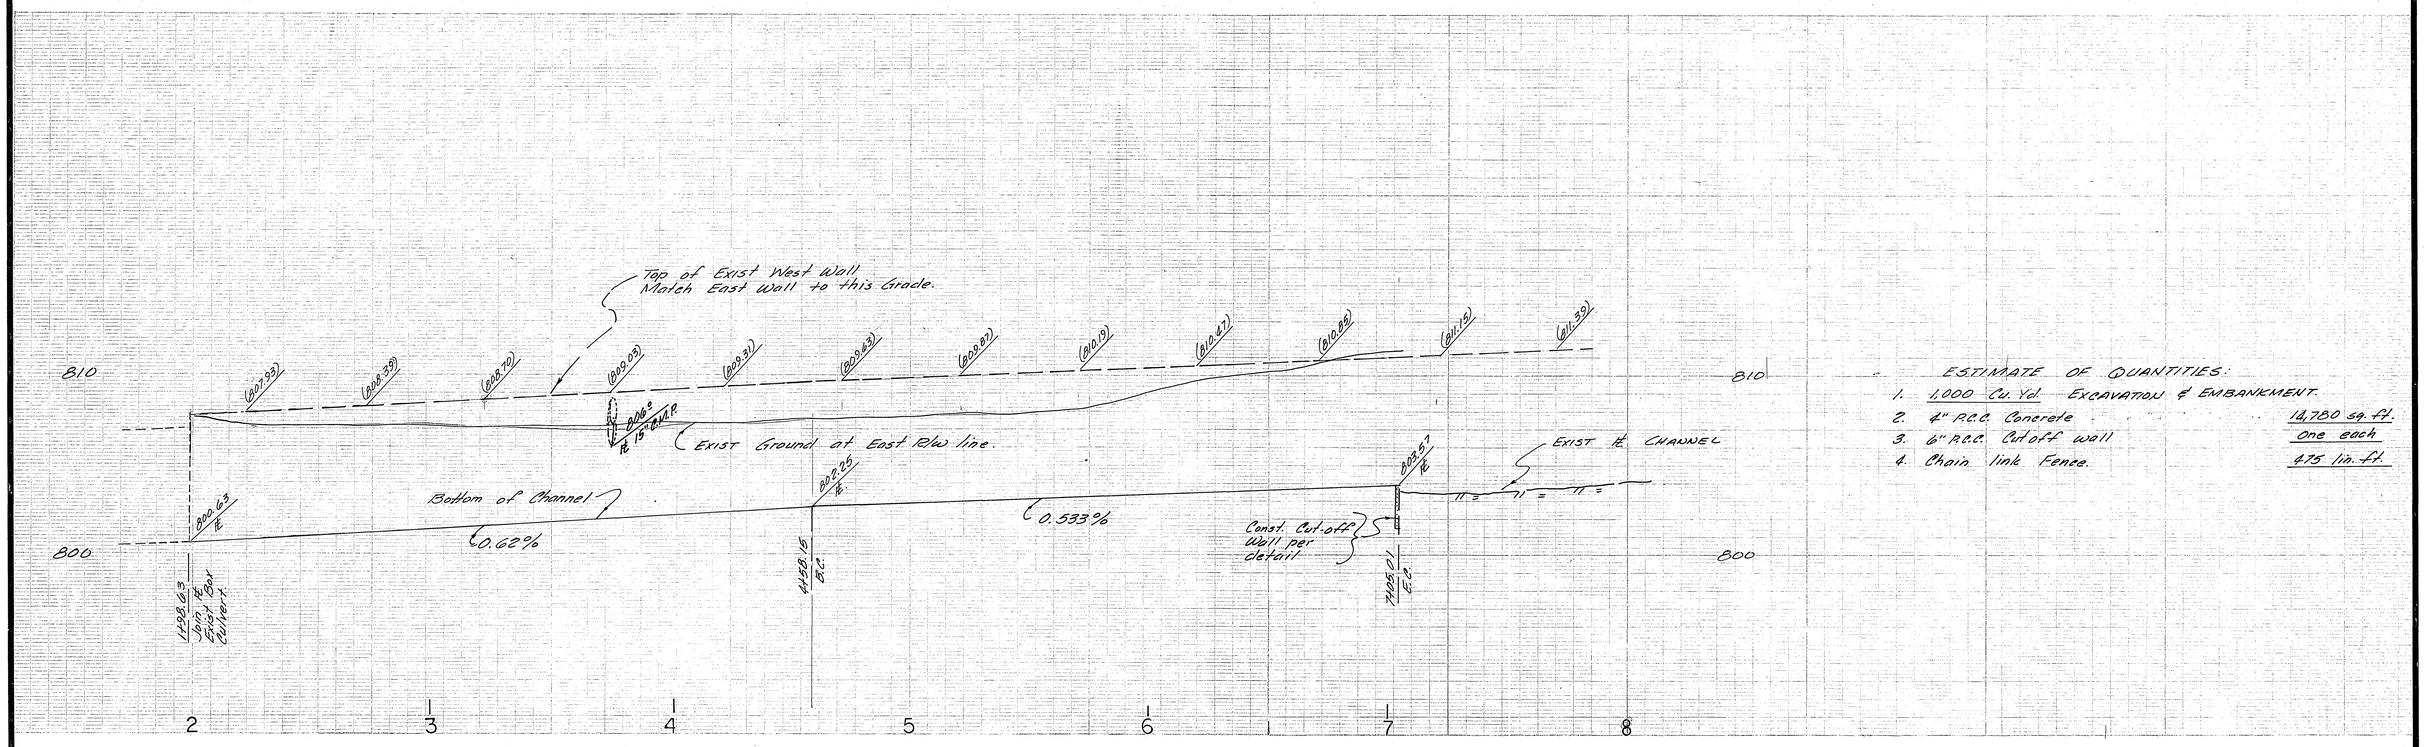

ESTIMATE OF QUANTITIES:

1. 1,000 Cu. Yd. EXCAVATION & EMBANKMENT.
2. 4" P.C.C. Concrete — 14,780 sq. ft.
3. 6" P.C.C. Cutoff wall — One each
4. Chain link Fence. — 475 lin. ft.

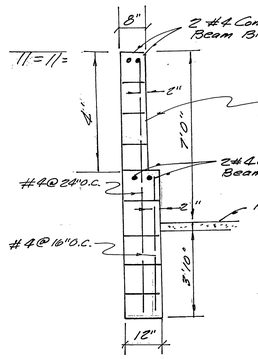

TYPICAL SECTION CUT-OFF WALL
DETAIL "A"

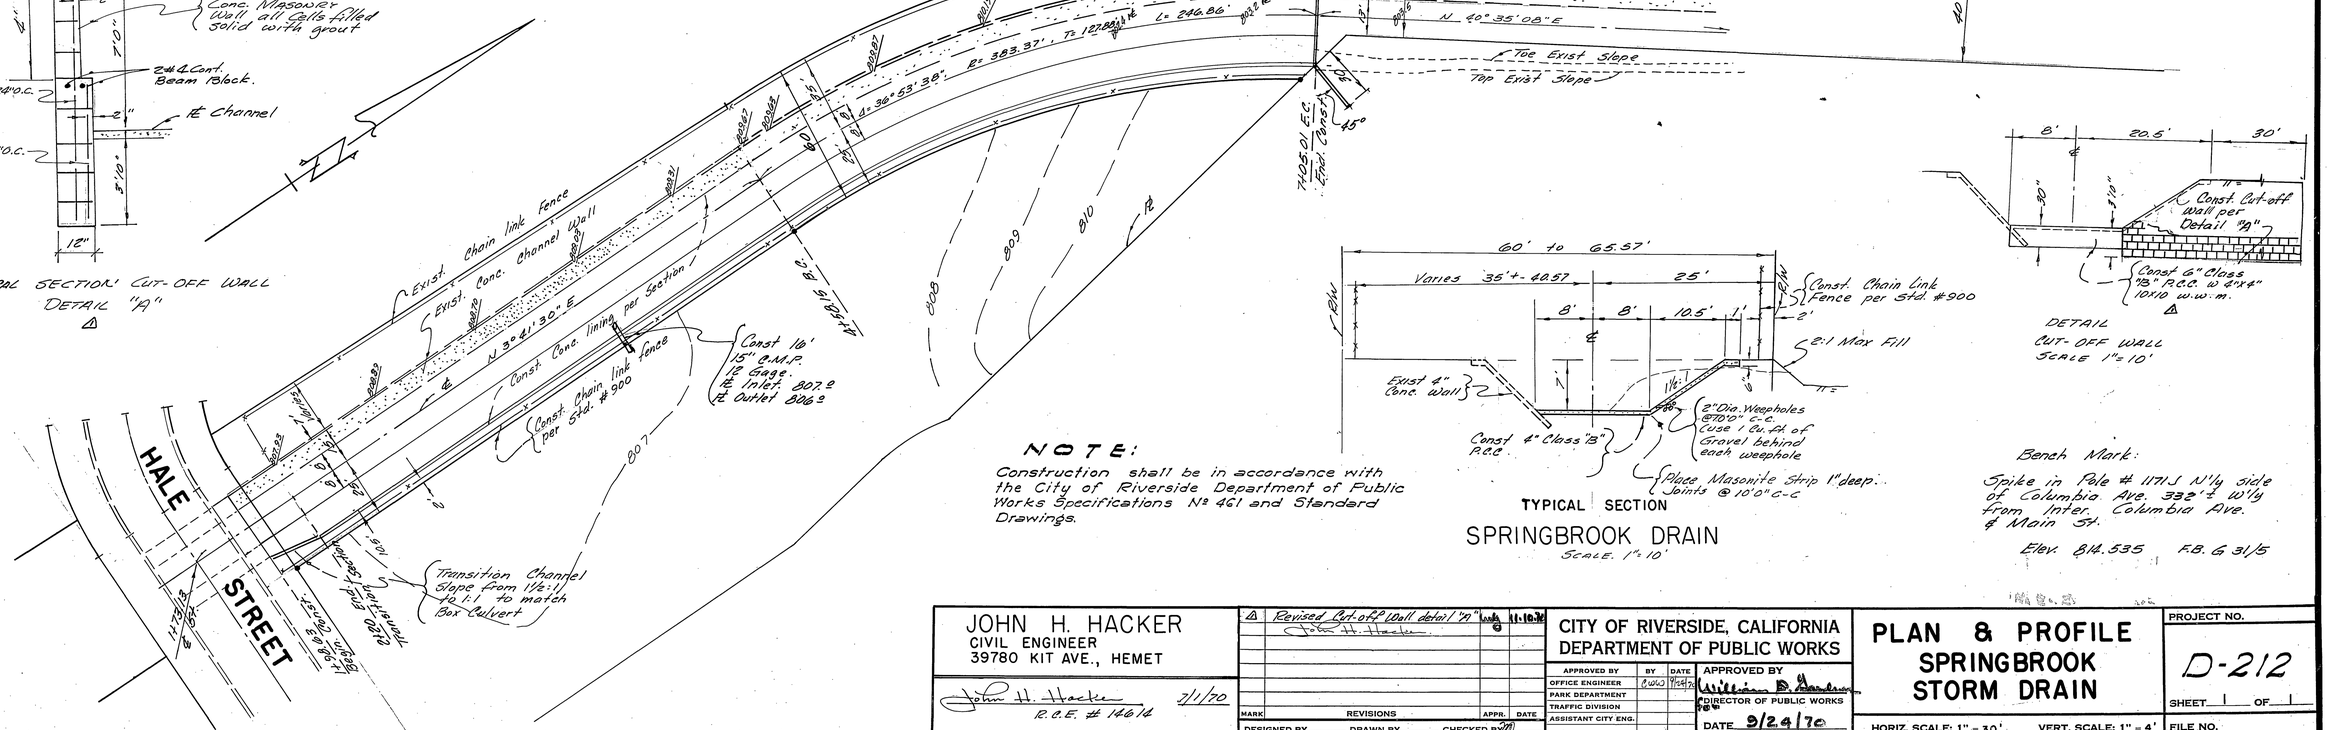

NOTE:

Construction shall be in accordance with the City of Riverside Department of Public Works Specifications № 461 and Standard Drawings.

TYPICAL SECTION

SPRINGBROOK DRAIN

SCALE 1" = 10'

DETAIL
CUT-OFF WALL
SCALE 1" = 10'

Bench Mark:

Spike in Pole # 1171J N'ly side of Columbia Ave. 332'± W'ly from Inter. Columbia Ave. & Main St.

Elev. 814.535 F.B. 6 31/5

JOHN H. HACKER
CIVIL ENGINEER
39780 KIT AVE., HEMET

John H. Hacker 3/11/70
R.C.E. # 14614

MARK	REVISIONS	APPR.	DATE
1	Revised Cut-off Wall detail "A"		11-10-70

DESIGNED BY ____ DRAWN BY ____ CHECKED BY ____

CITY OF RIVERSIDE, CALIFORNIA
DEPARTMENT OF PUBLIC WORKS

APPROVED BY	BY	DATE
OFFICE ENGINEER		
PARK DEPARTMENT		
TRAFFIC DIVISION		
ASSISTANT CITY ENG.		

APPROVED BY William D. Anderson
DIRECTOR OF PUBLIC WORKS
DATE 9/24/70

PLAN & PROFILE
SPRINGBROOK STORM DRAIN

PROJECT NO. D-212

SHEET 1 OF 1

HORIZ. SCALE: 1" = 30' VERT. SCALE: 1" = 4'

FILE NO.