GENERAL NOTES:

1. It shall be the responsibility of the Contractor to clear the Right of Way in accordance with the provisions of law as it affects each utility including irrigation lines and appurtenances and at no cost to the City.
2. Construction shall be in accordance with the City of Riverside, Department of Public Works, Standard Drawings and the Standard Specifications for Public Works Construction, 1976 Edition.

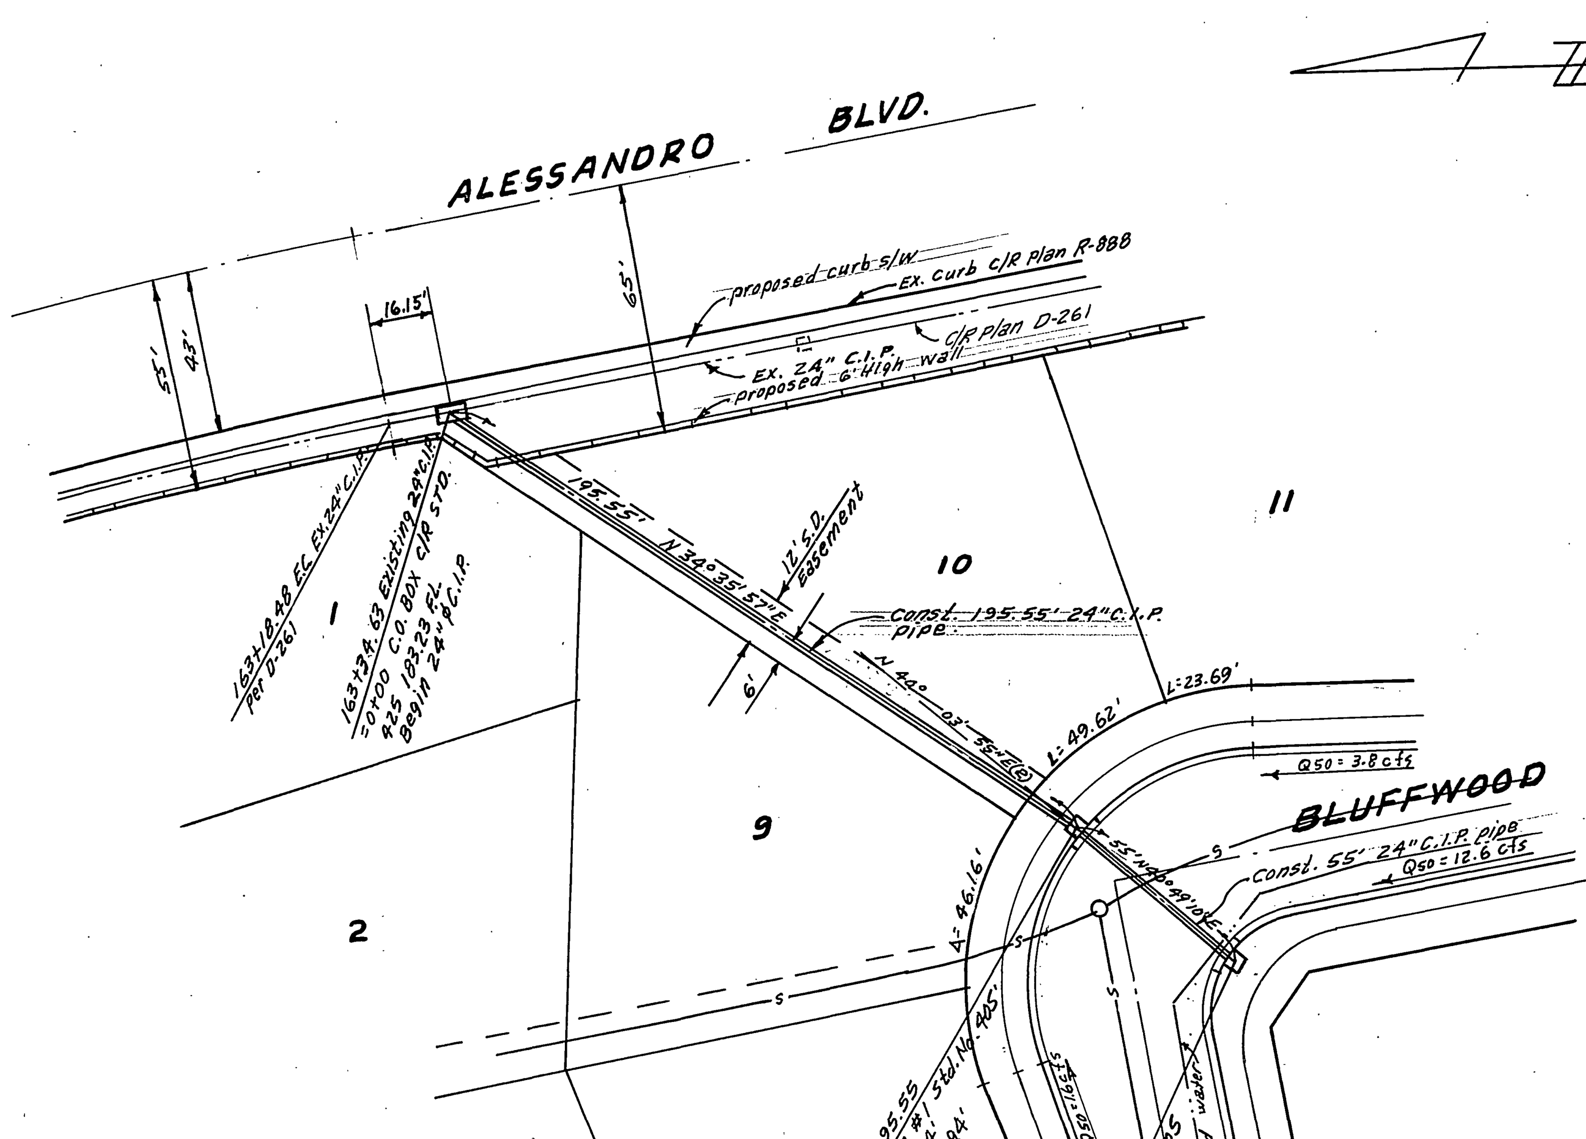

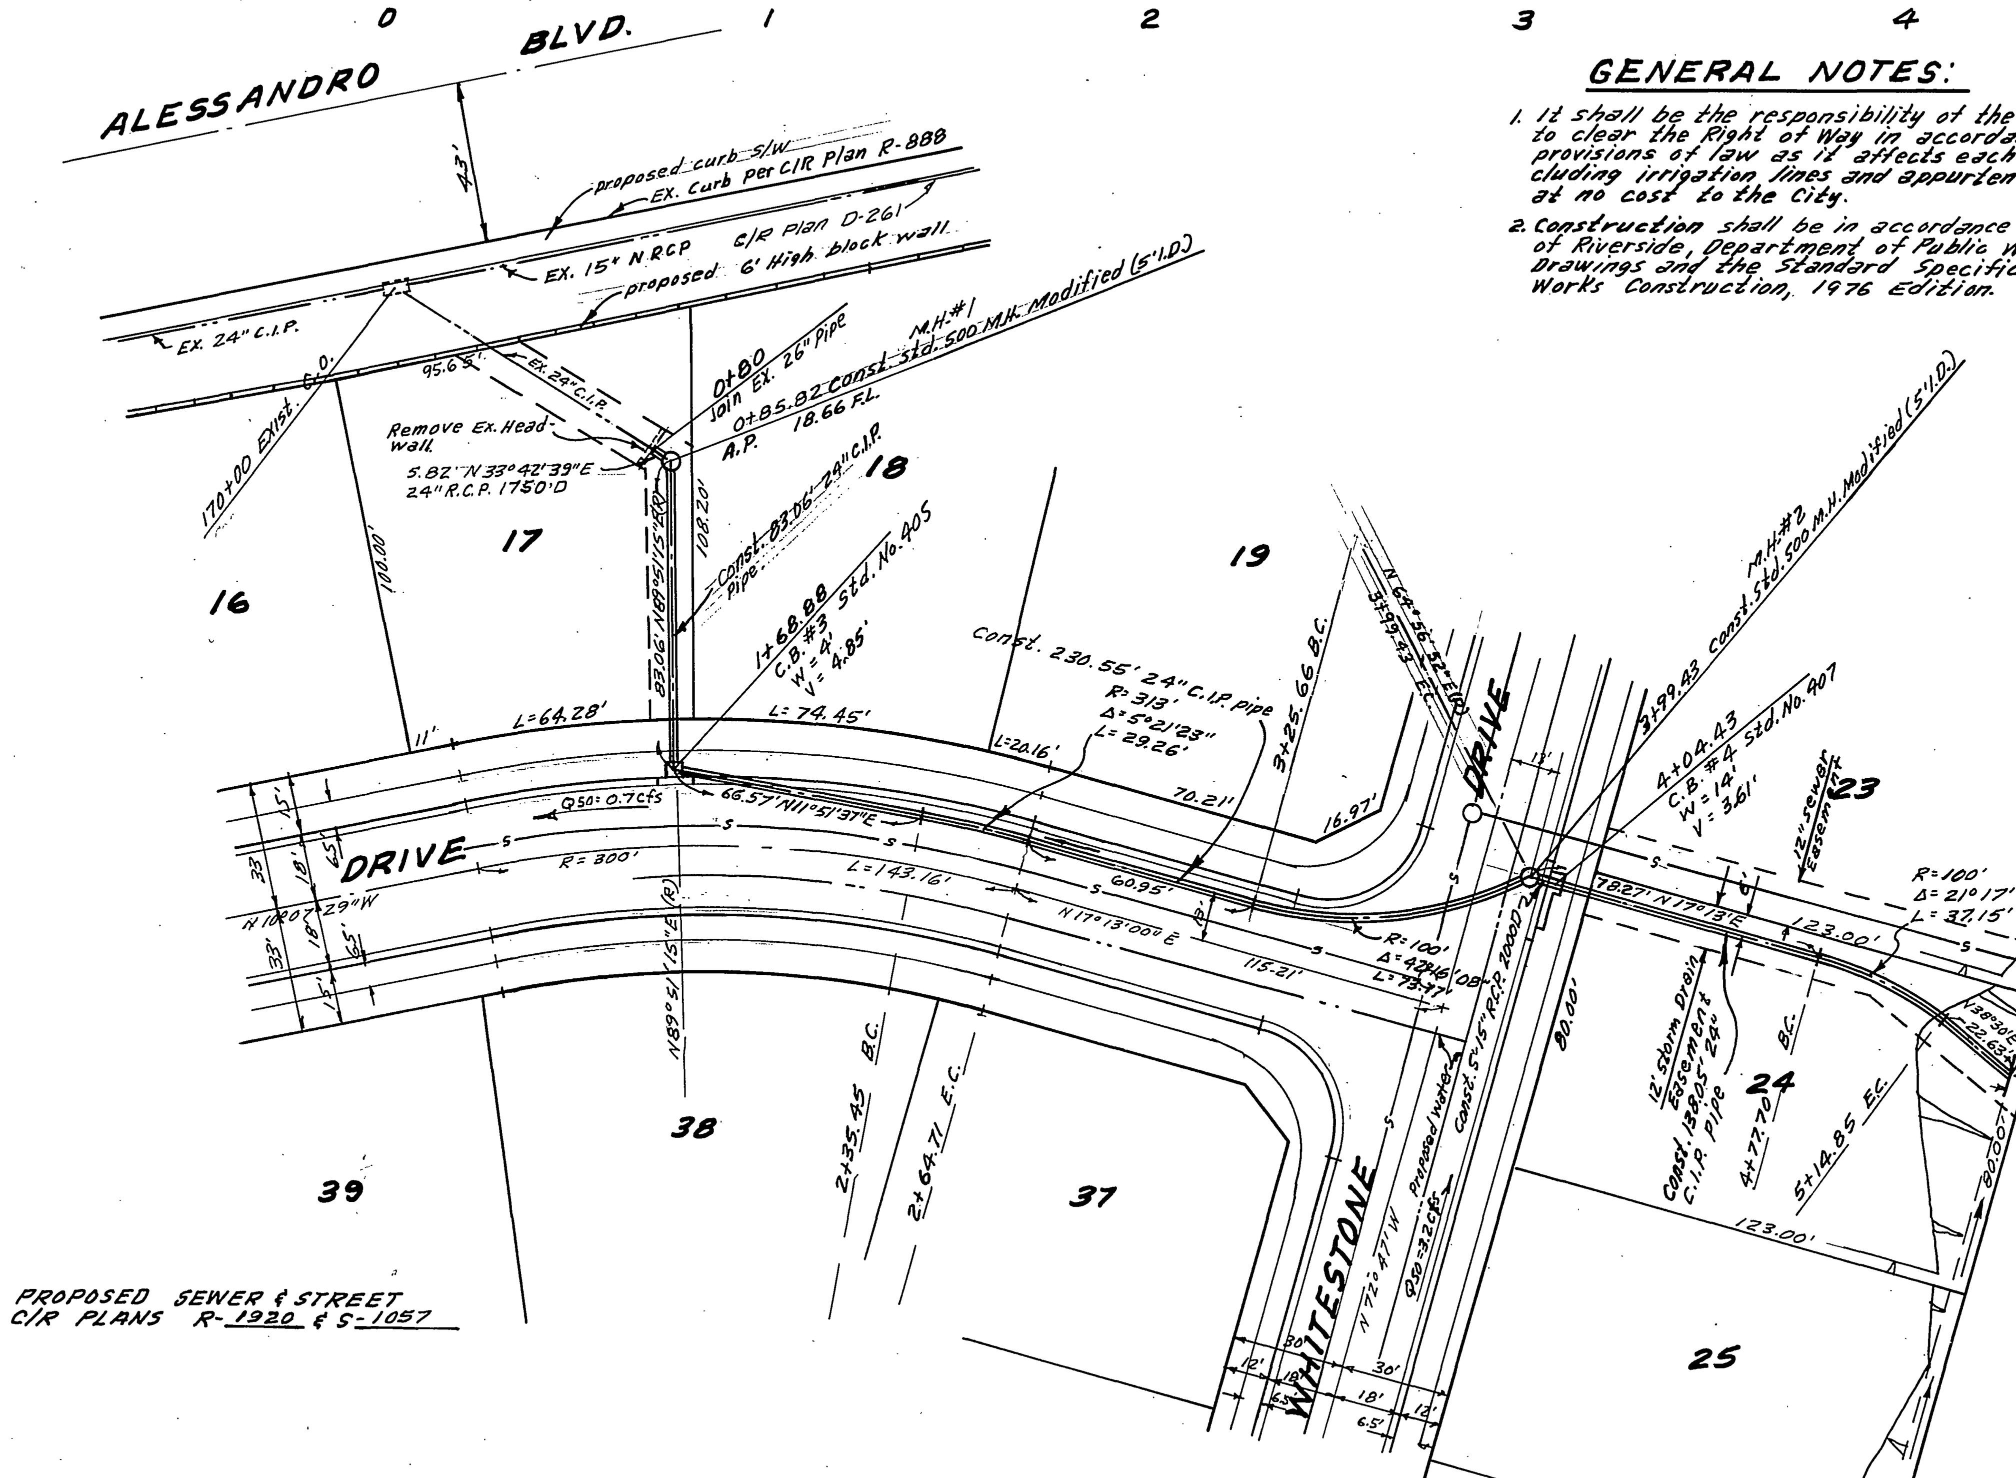

FOR PROPOSED SEWER & STREET SEE C/R PLANS R-1920 & S-1057

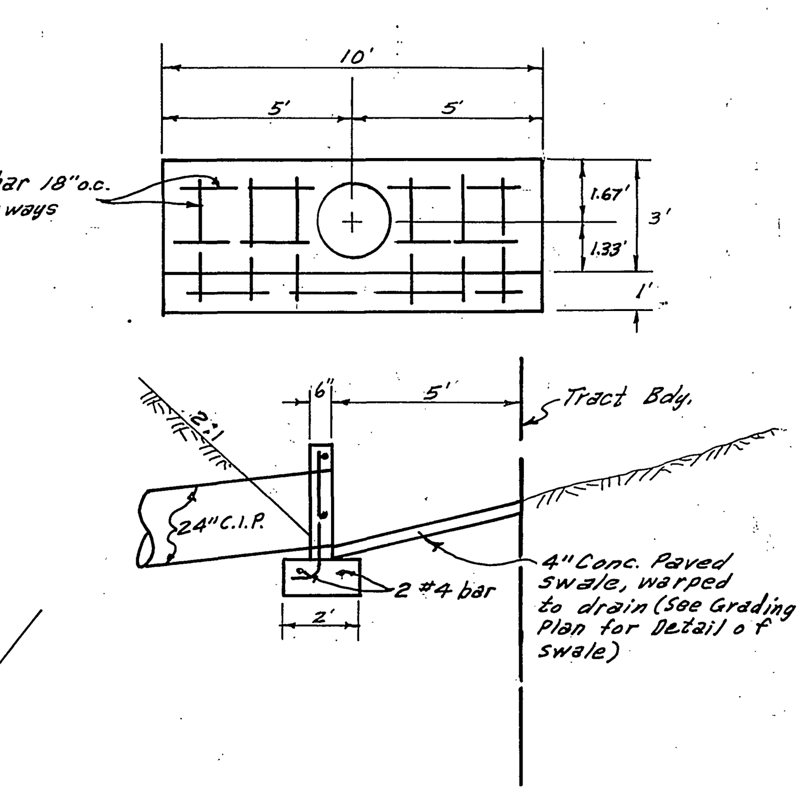

HEADWALL DETAIL

NO SCALE

*as BUILT [signature] 4-3-81

BENCH MARK

Elev. 1136.542

C/R BM No. G-7-C pk nail on curb return S.E. Corner Chicago, Arlington and Alessandro.

INDEXED R.R.

ALBERT A. WEBB ASSOCIATES CIVIL ENGINEERS RIVERSIDE, CALIFORNIA APPROVED BY L. A. Wannicott DATE 6-18-76 R.E. No. 16056	CITY OF RIVERSIDE, CALIFORNIA PUBLIC WORKS DEPARTMENT	STORM DRAIN PLAN & PROFILE	ACCOUNT No.
W.O. 76-40 FOR: PRESLEY COMPANY F.B. 1022	APPROVED BY [signature] DIRECTOR OF PUBLIC WORKS DATE 1-21-77	TRACT NO 5423-2	DRAWING NUMBER D-301
DESIGNED BY ____ DRAWN BY BEL CHECKED BY [signature]		SCALE: HORIZ. 1" = 40', VERT. 1" = 4'	SHEET 1 OF 1
			76-40-D

MARK	REVISIONS	APPR.	DATE

APPROVED BY	BY	DATE
PRINCIPAL ENGINEER	[initials]	1/18
PARK DEPARTMENT		
TRAFFIC DIVISION		
CHIEF PUB. WKS. ENGR.	[initials]	1.20