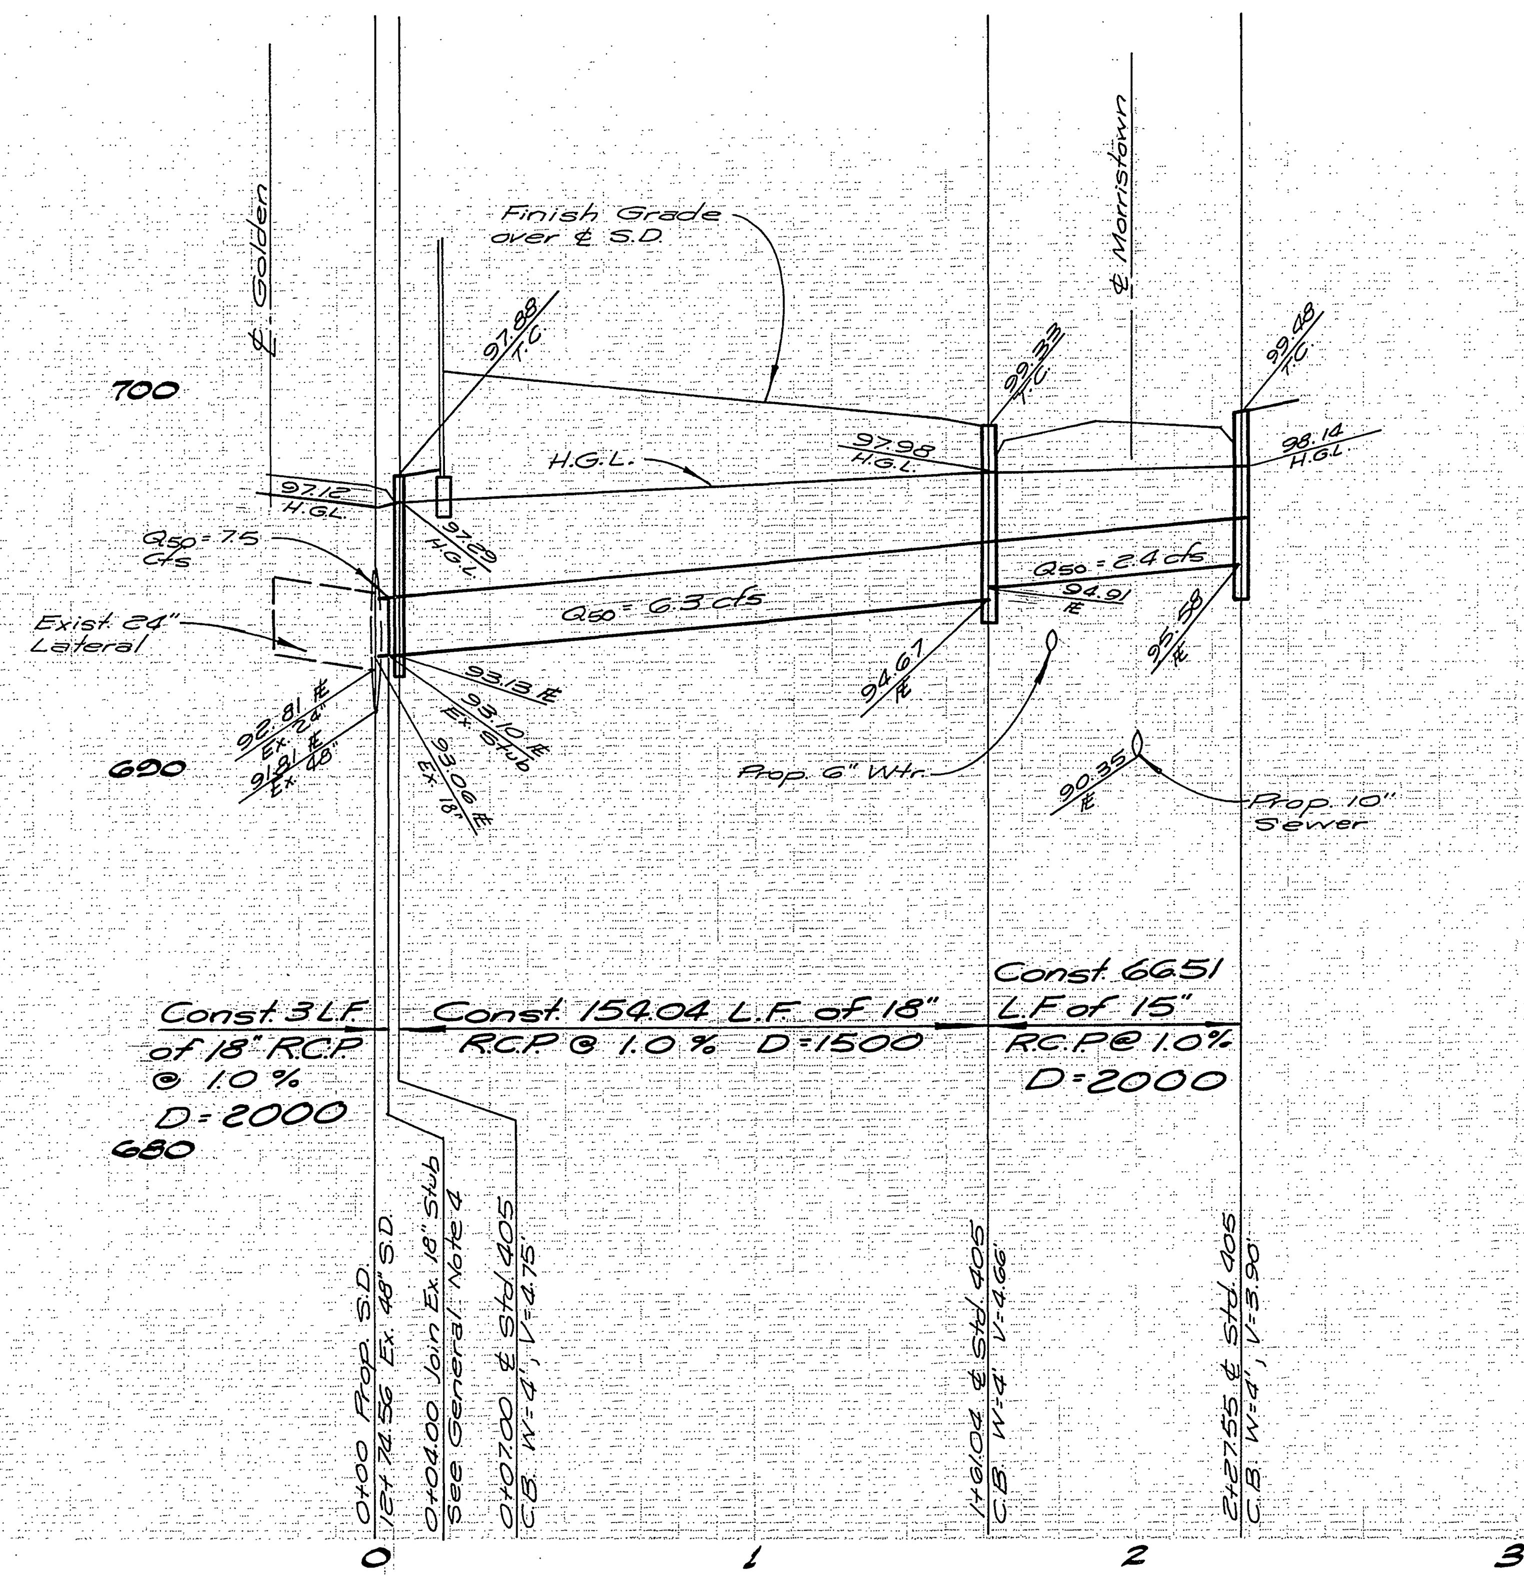

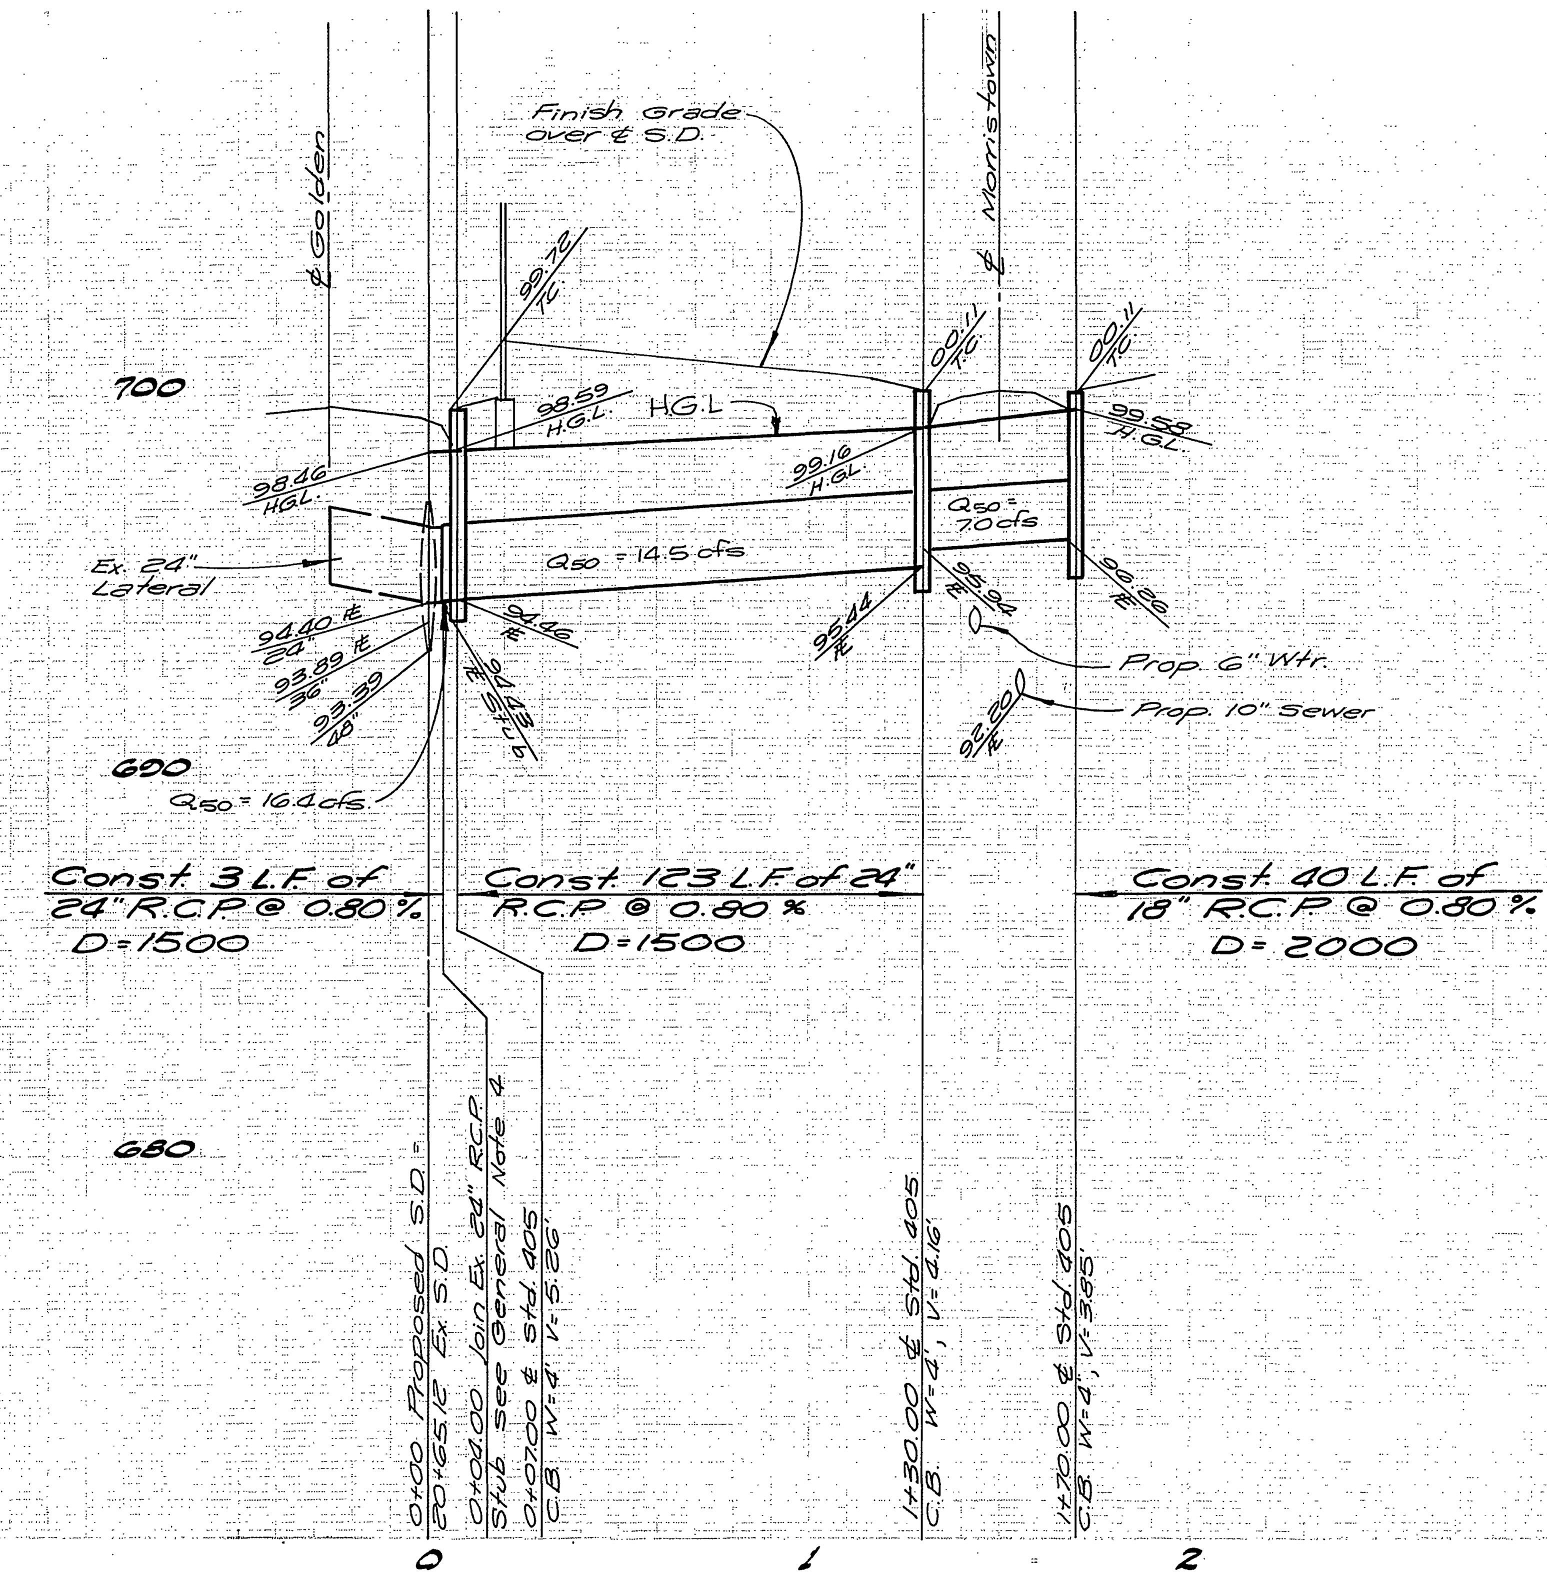

GENERAL NOTES

1. It shall be the responsibility of the contractor to clear the right of way in accordance with the provisions of law as it affects each utility including irrigation lines and appurtenances and at no cost to the City.
2. Construction shall be in accordance with the City of Riverside Department of Public Works, Standard Drawings and the Standard Specifications for Public Works Construction, 1976 Edition.
3. All flagged elevations shall be staked in the field by the engineer.
4. Prior to construction of Storm Drain, contractor is to expose existing Storm Drain and contact the Engineer for verification of existing location and Elevation.
5. The private Engineer signing these plans is responsible for assuring the accuracy and acceptability of work hereon. In the event of discrepancies arising during const. as a result of errors or omissions, the private Engineer shall be responsible for determining an acceptable solution and revising the plans for approval by the City.

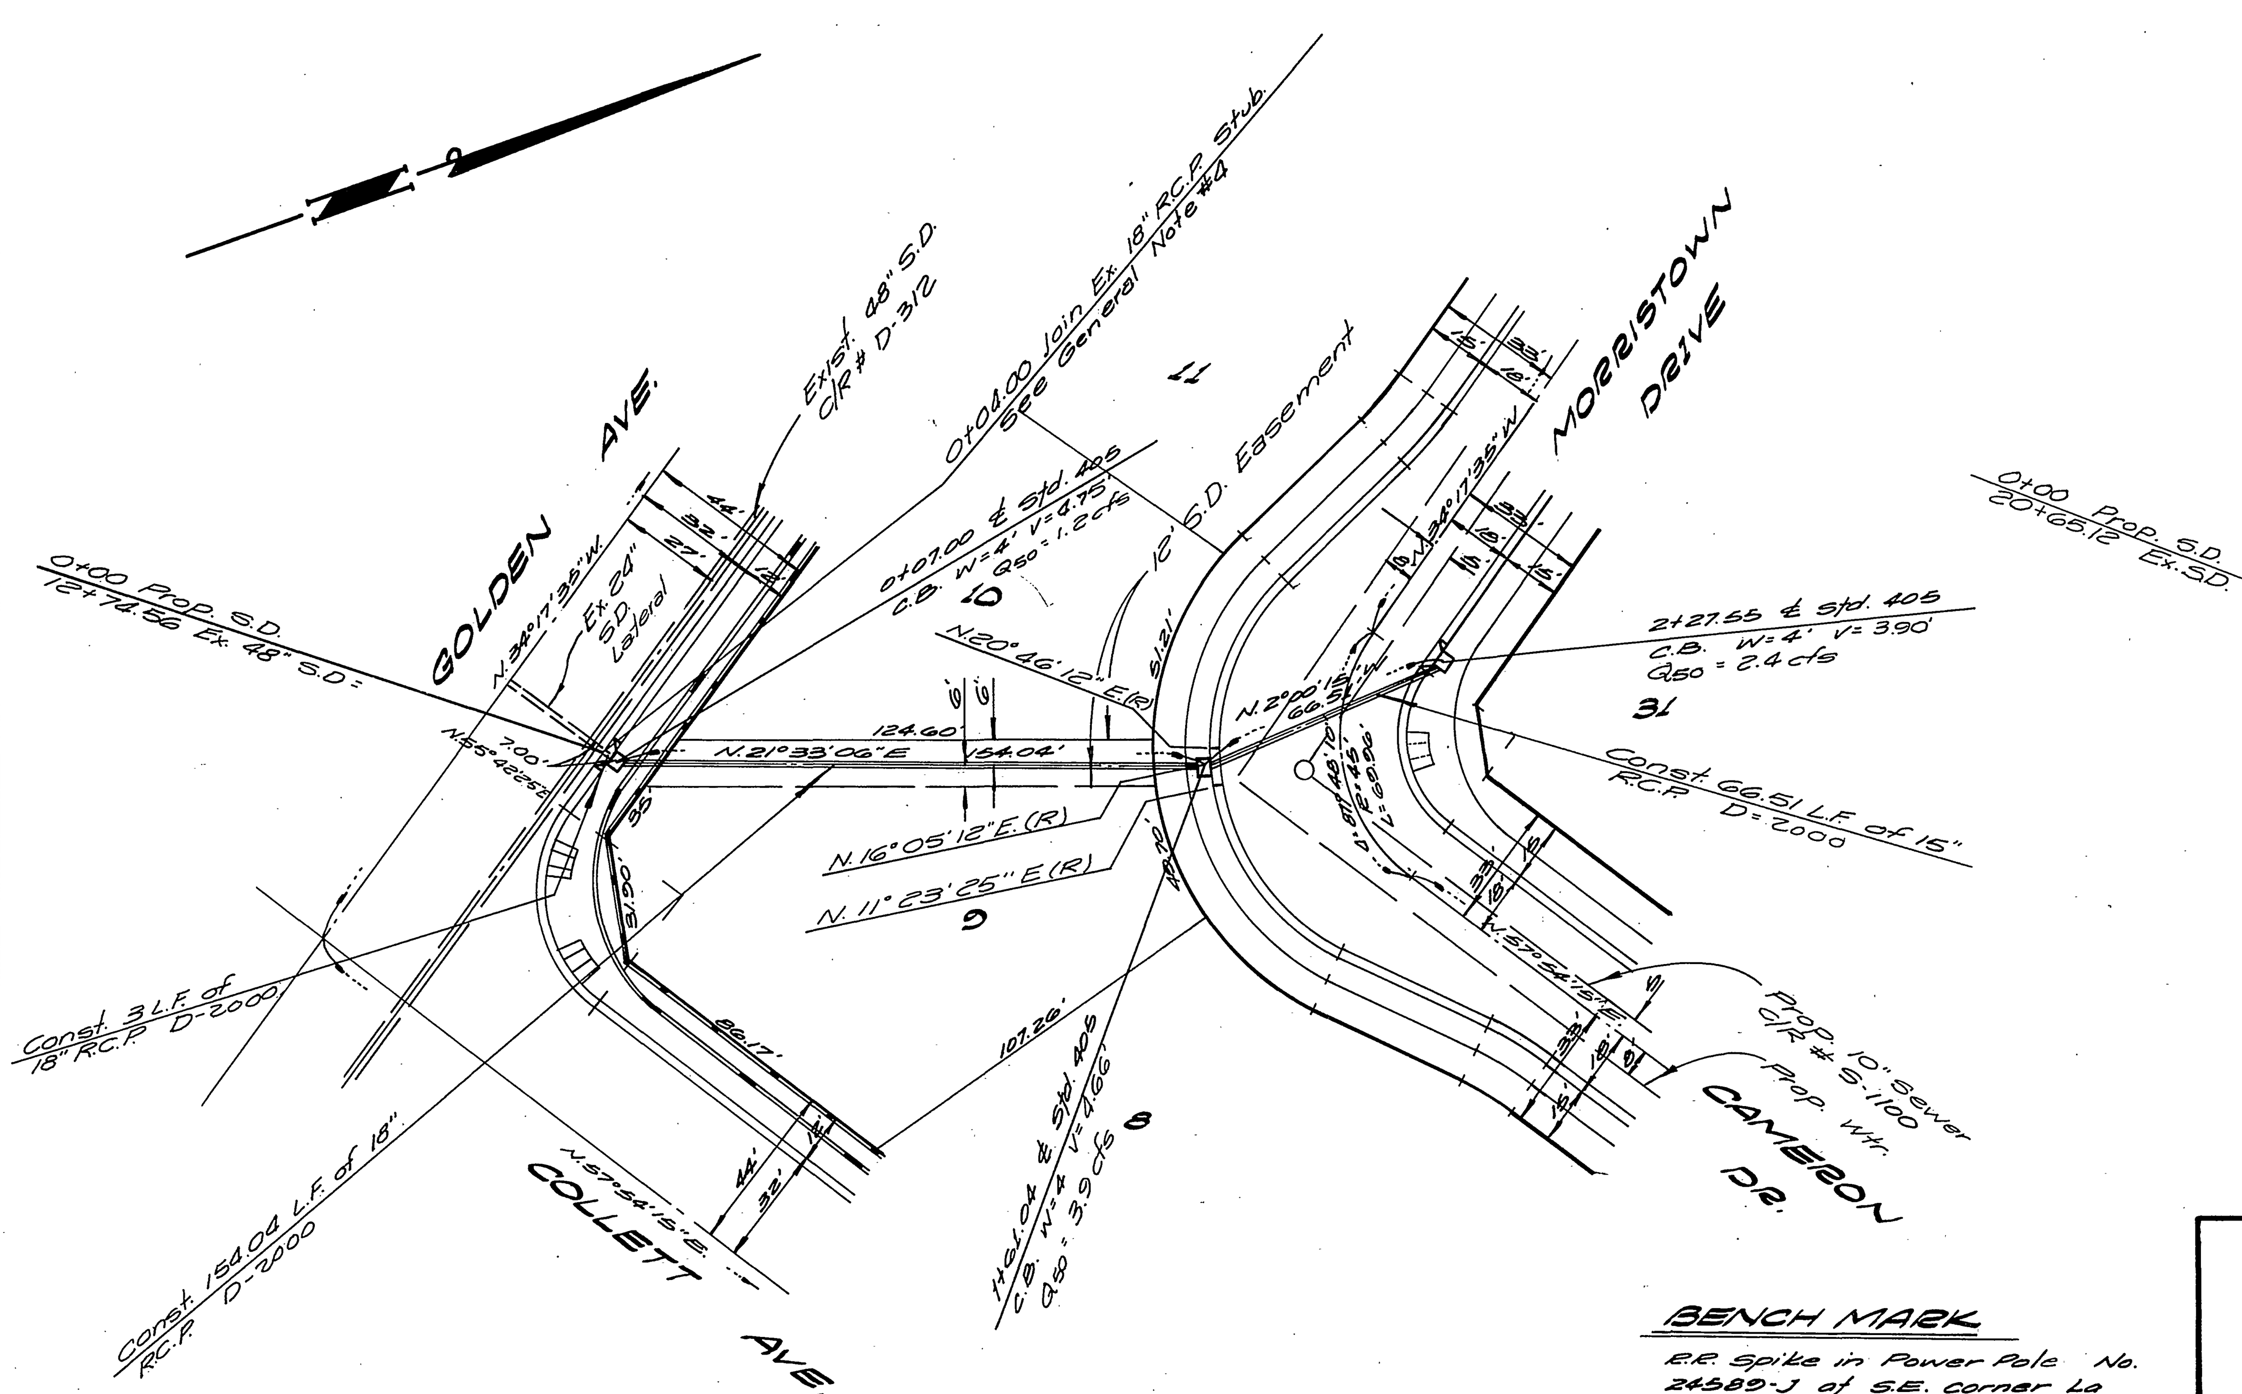

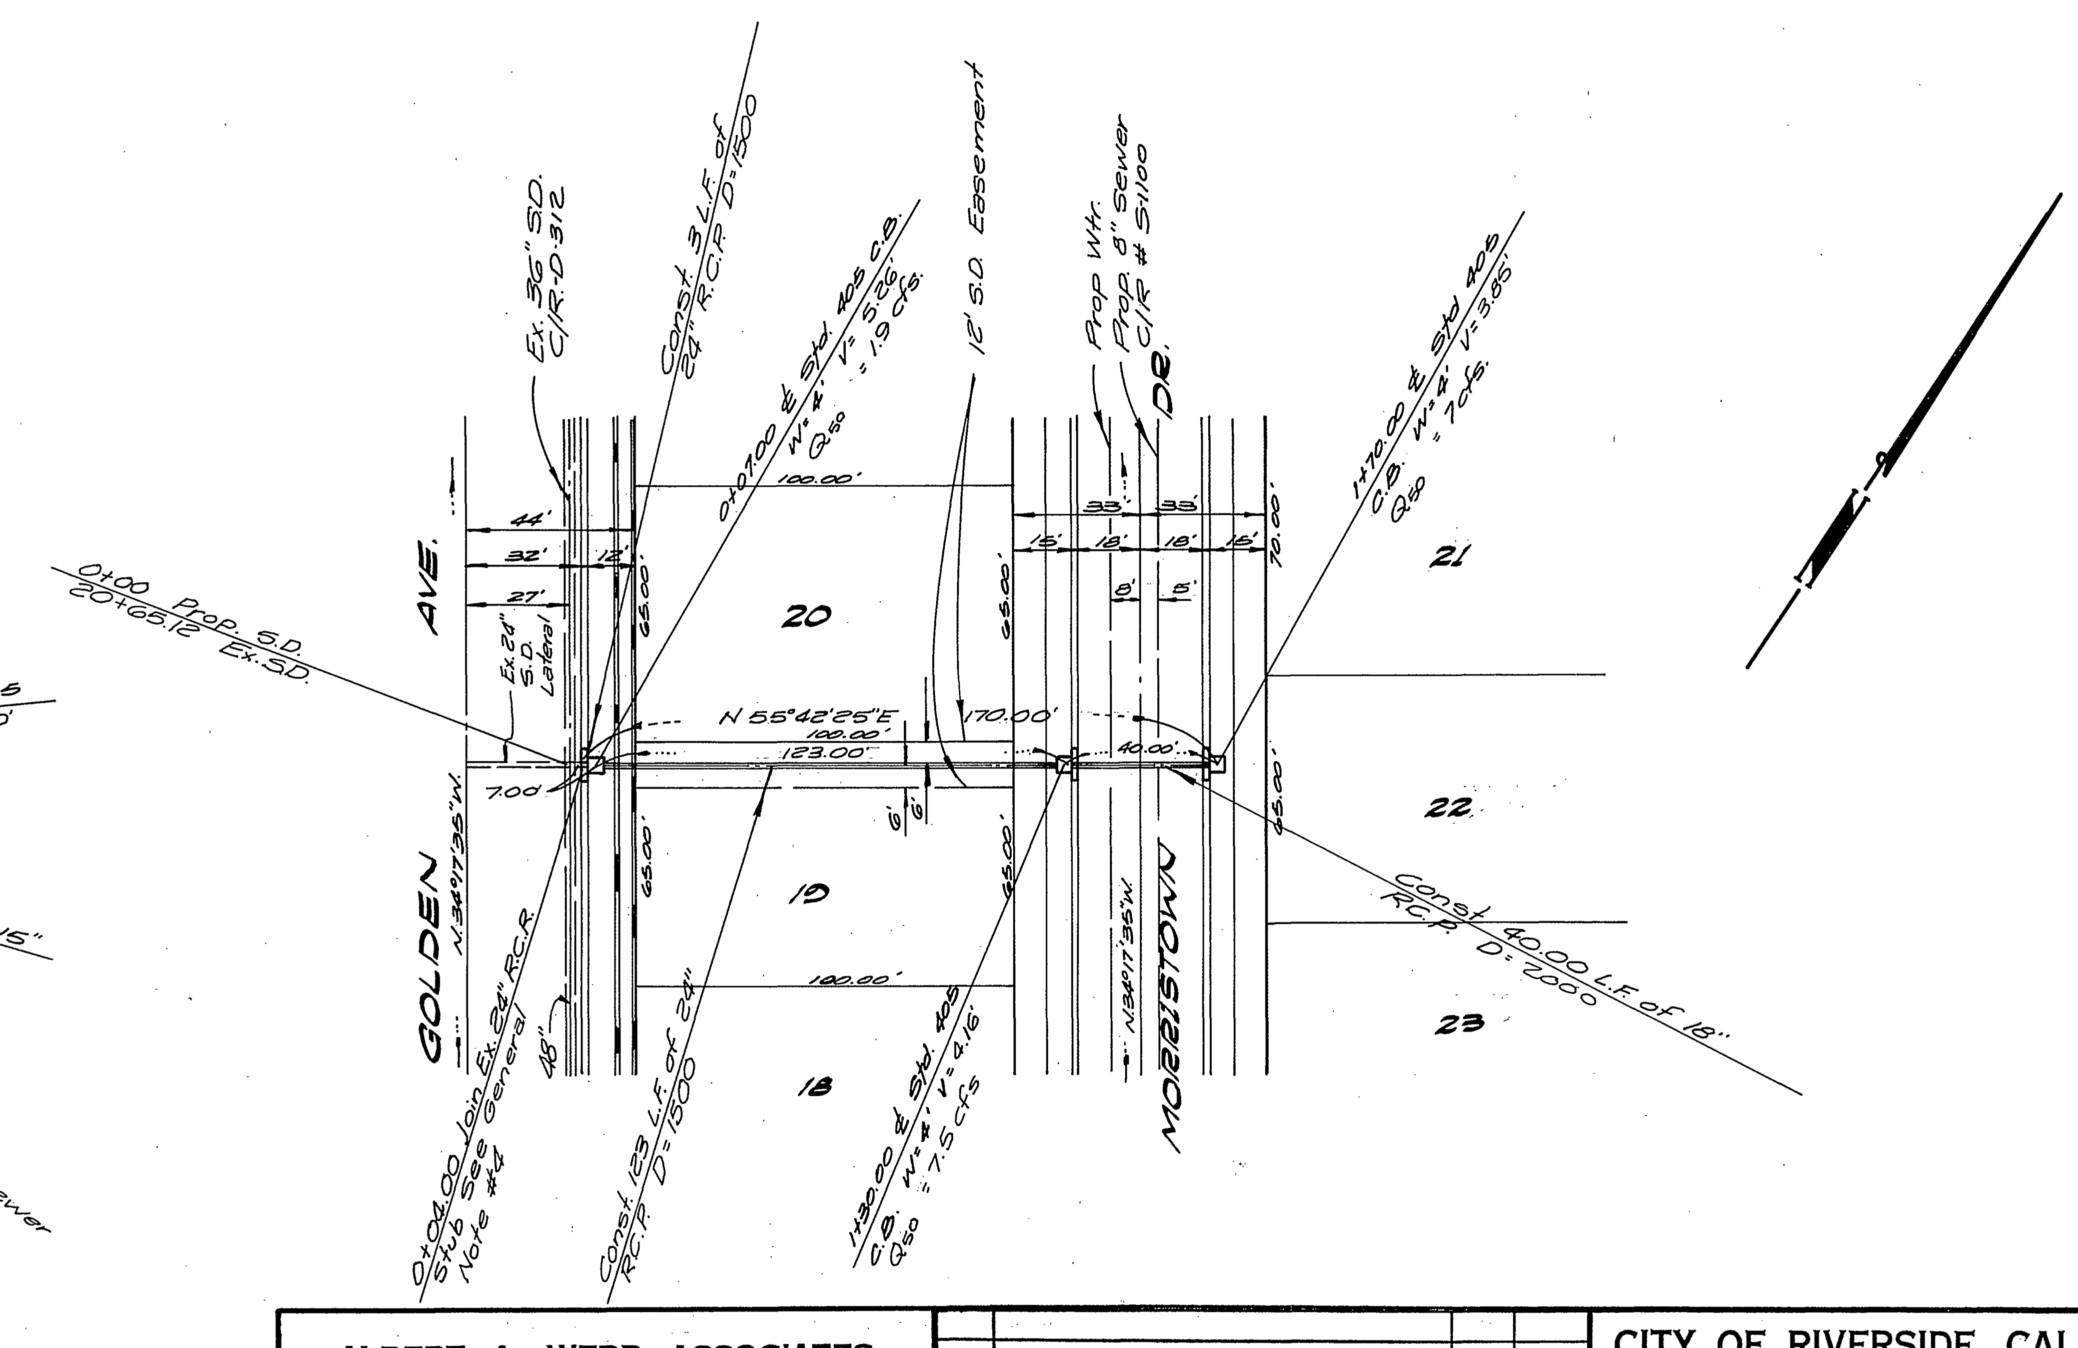

BENCH MARK

R.R. Spike in Power Pole No. 24589-J of S.E. corner La Sierra Ave. and Collett Ave.
C/R F.B. 978/5
ELEVATION: 704.25

ALBERT A. WEBB ASSOCIATES
CIVIL ENGINEERS
RIVERSIDE, CALIFORNIA
APPROVED BY [signature] DATE 4/4/77
R.E. No. 9876
W.O. 76-100 FOR: Pocasetter Homes F.B. 1032

MARK	REVISIONS	APPR.	DATE

DESIGNED BY LAW DRAWN BY BLT CHECKED BY BDM

CITY OF RIVERSIDE, CALIFORNIA
PUBLIC WORKS DEPARTMENT

APPROVED BY	BY	DATE
PRINCIPAL ENGINEER		
PARK DEPARTMENT		
TRAFFIC DIVISION		
CHIEF PUB. WKS. ENGR.		

APPROVED BY [signature: William D. Gardner]
DIRECTOR OF PUBLIC WORKS
DATE 5/26/77

STORM DRAIN PLAN & PROFILE
TRACT NO. 6763-2
SCALE: Horz. : 1" = 40' Vert. : 1" = 4'

INDEXED R.R.
ACCOUNT No.
DRAWING NUMBER
D-314
SHEET 1 OF 1
76-101-D