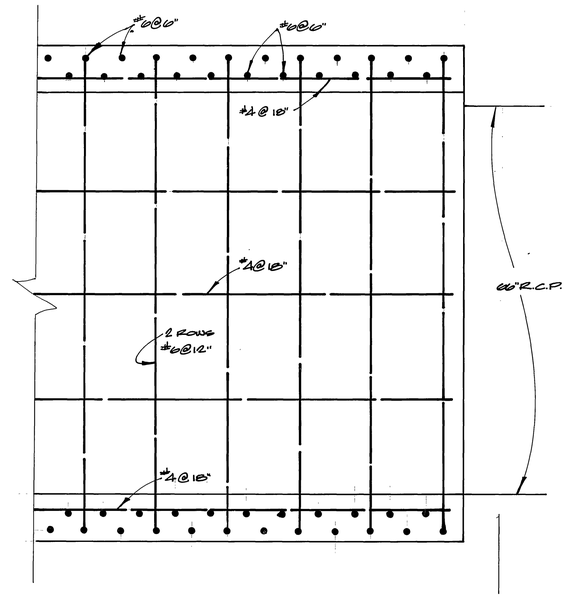

SECTION A-A
N.T.S.

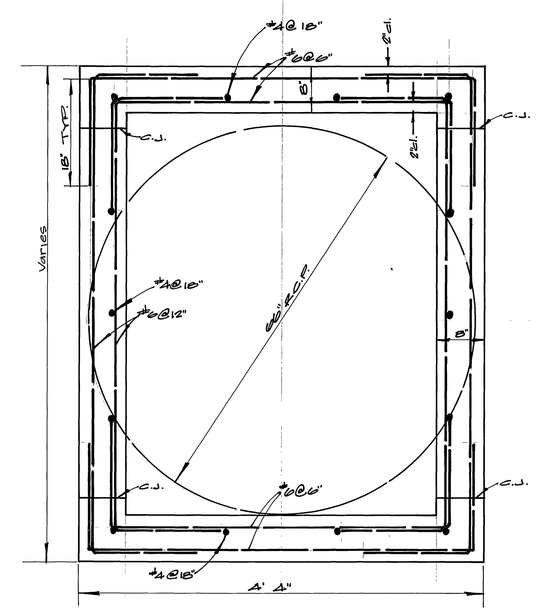

SECTION B-B
N.T.S.

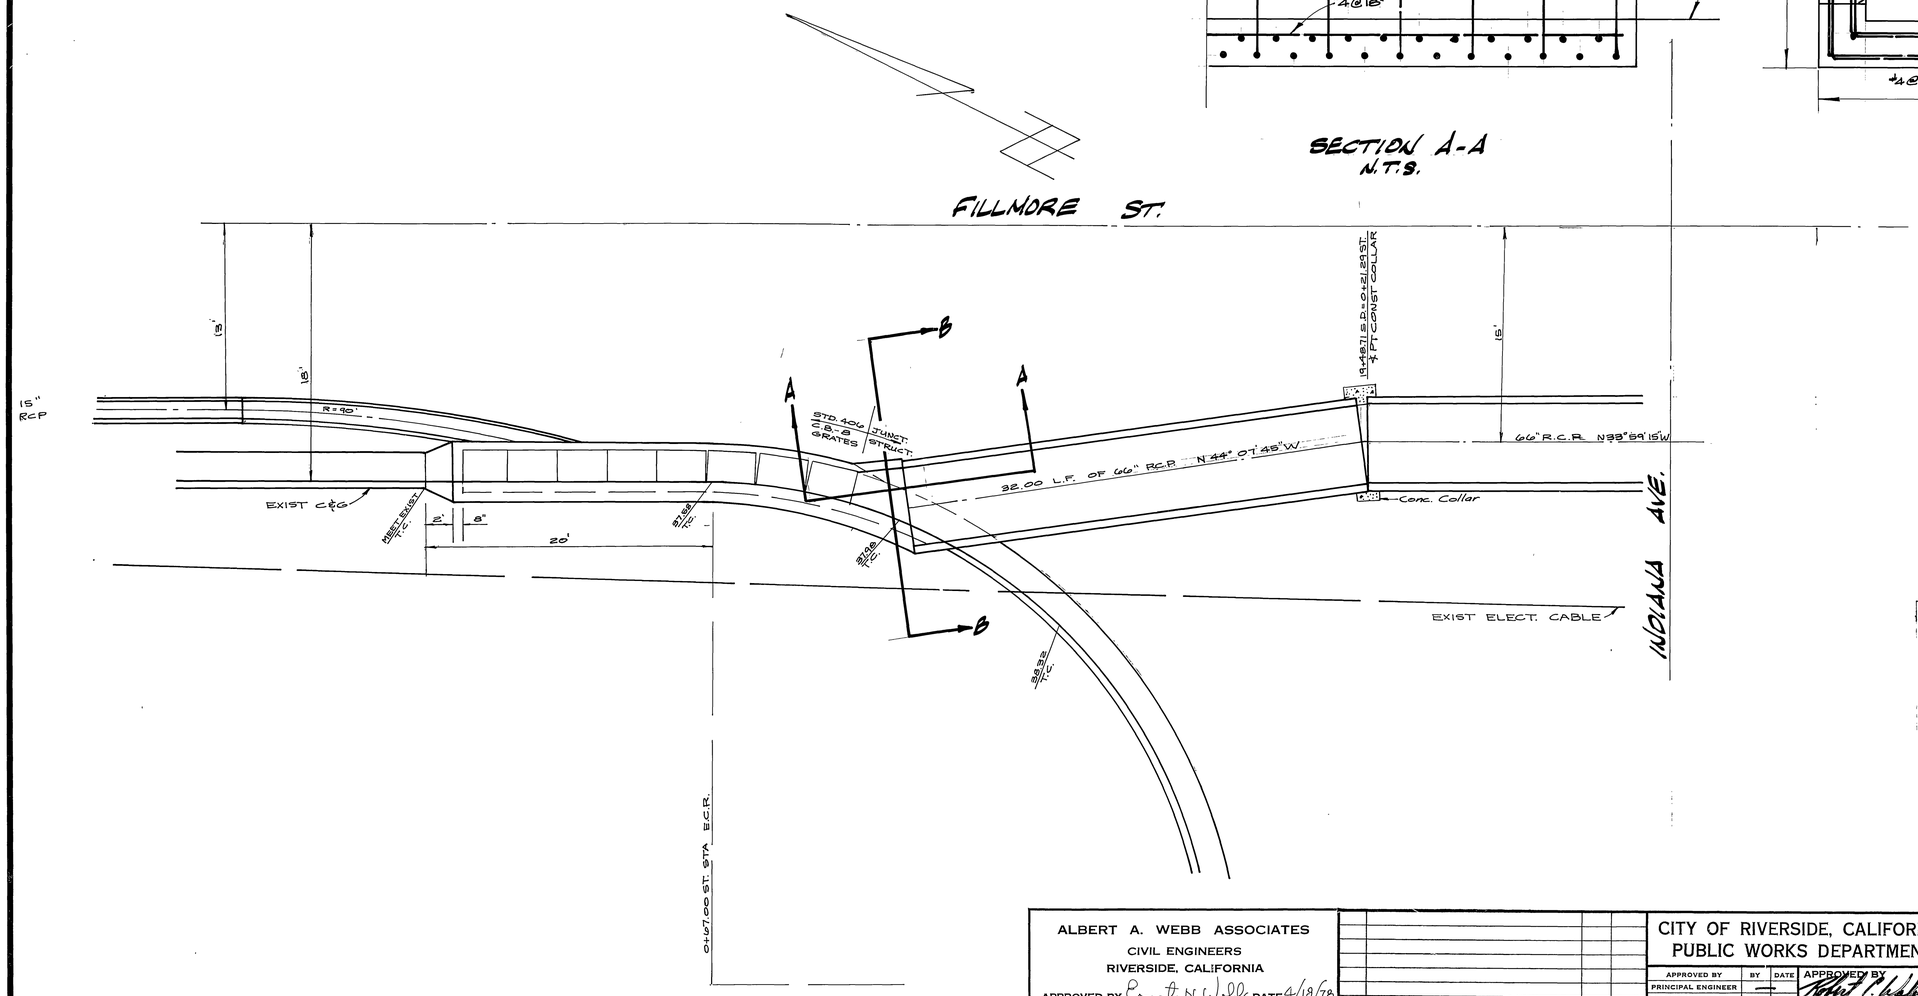

ALBERT A. WEBB ASSOCIATES CIVIL ENGINEERS RIVERSIDE, CALIFORNIA APPROVED BY Ernest N. Webb DATE 4/18/78 R.E. No. 9876 W.O. 76-245 FOR: F.B. 1039	MARK / REVISIONS / APPR. / DATE DESIGNED BY W.C. DRAWN BY W.C. CHECKED BY	CITY OF RIVERSIDE, CALIFORNIA PUBLIC WORKS DEPARTMENT APPROVED BY / BY / DATE PRINCIPAL ENGINEER PARK DEPARTMENT TRAFFIC DIVISION CHIEF PUB. WKS. ENGR. APPROVED BY Robert P. Wales DIRECTOR OF PUBLIC WORKS DATE 4/20/78	STORM DRAIN PLAN & PROFILE TRACT 7503-1 FILLMORE ST. AT INDIANA AVE. SCALE: HORIZONTAL: 1"=5'

ACCOUNT No.
DRAWING NUMBER
D-324-A
SHEET 1 OF 1
76-245-D