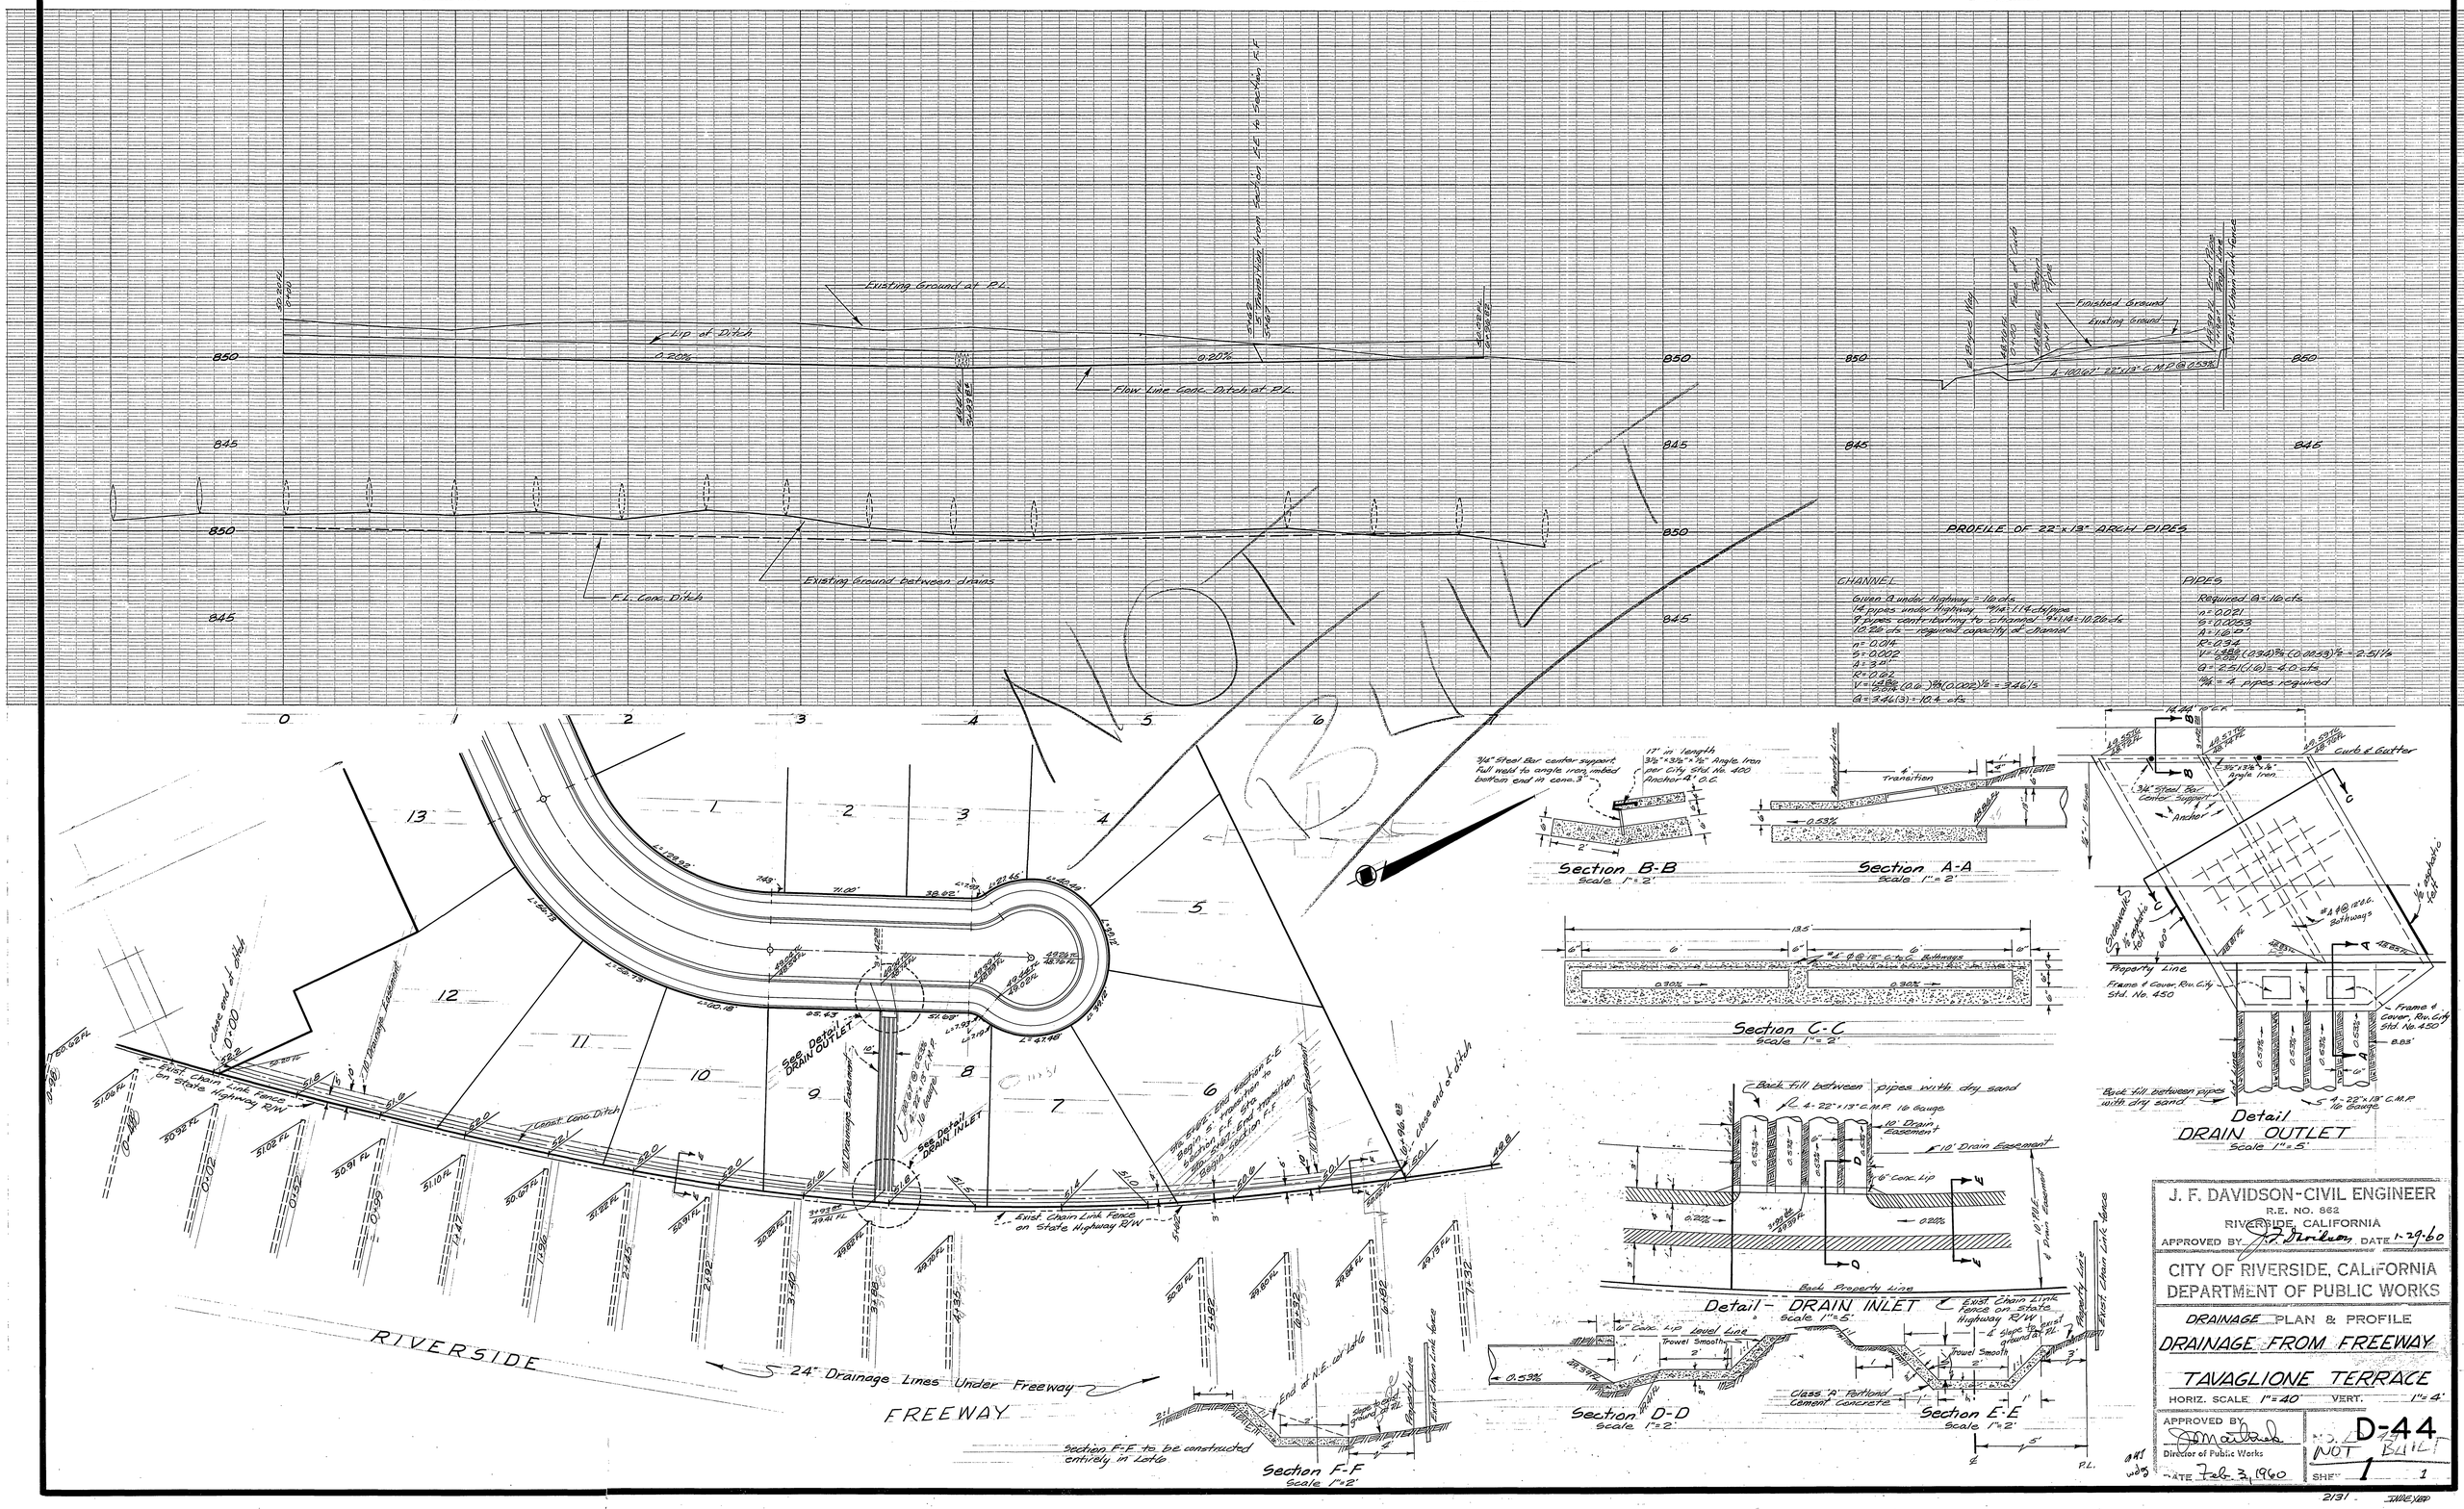

J. F. DAVIDSON-CIVIL ENGINEER
R.E. NO. 862
RIVERSIDE, CALIFORNIA
APPROVED BY J. F. Davidson DATE 1-29-60

CITY OF RIVERSIDE, CALIFORNIA
DEPARTMENT OF PUBLIC WORKS

DRAINAGE PLAN & PROFILE
DRAINAGE FROM FREEWAY
TAVAGLIONE TERRACE

HORIZ. SCALE 1" = 40' VERT. 1" = 4'

APPROVED BY
Director of Public Works
DATE Feb. 3, 1960

NO. D-44
NOT BUILT
SHEET 1 1

2131 INDEXED