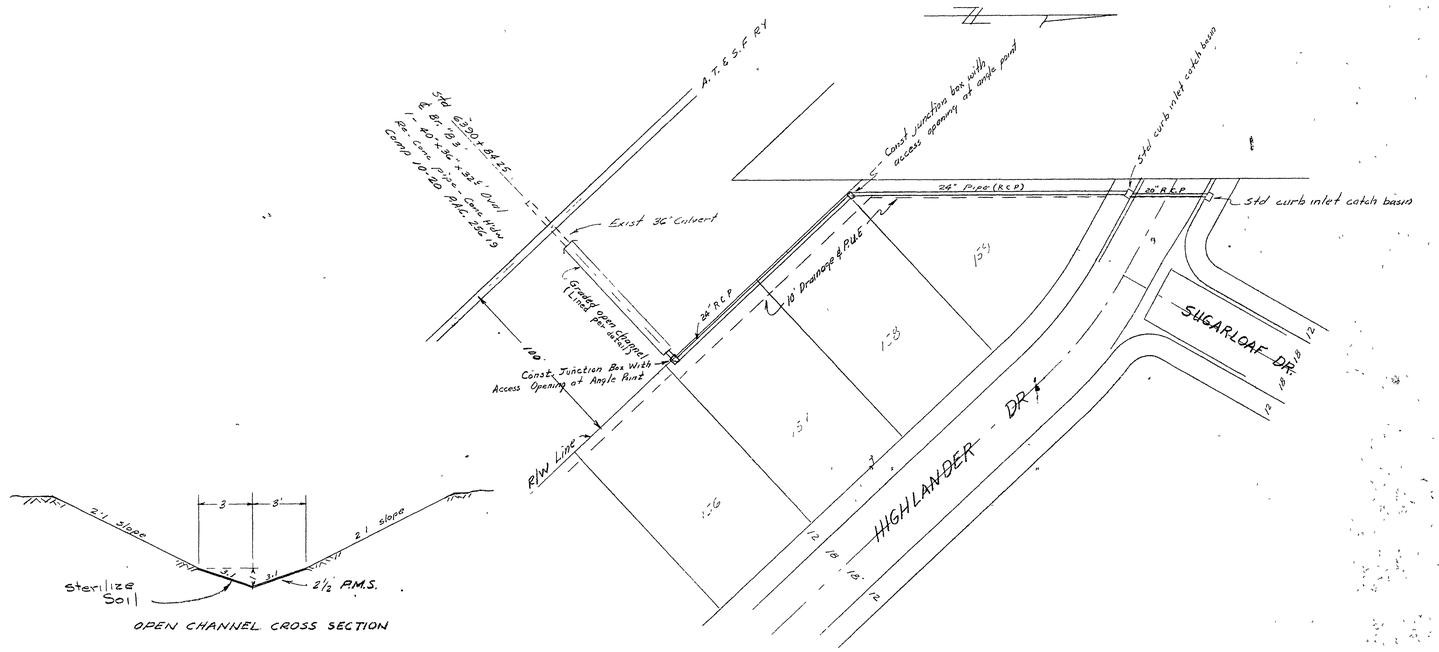

OPEN CHANNEL CROSS SECTION

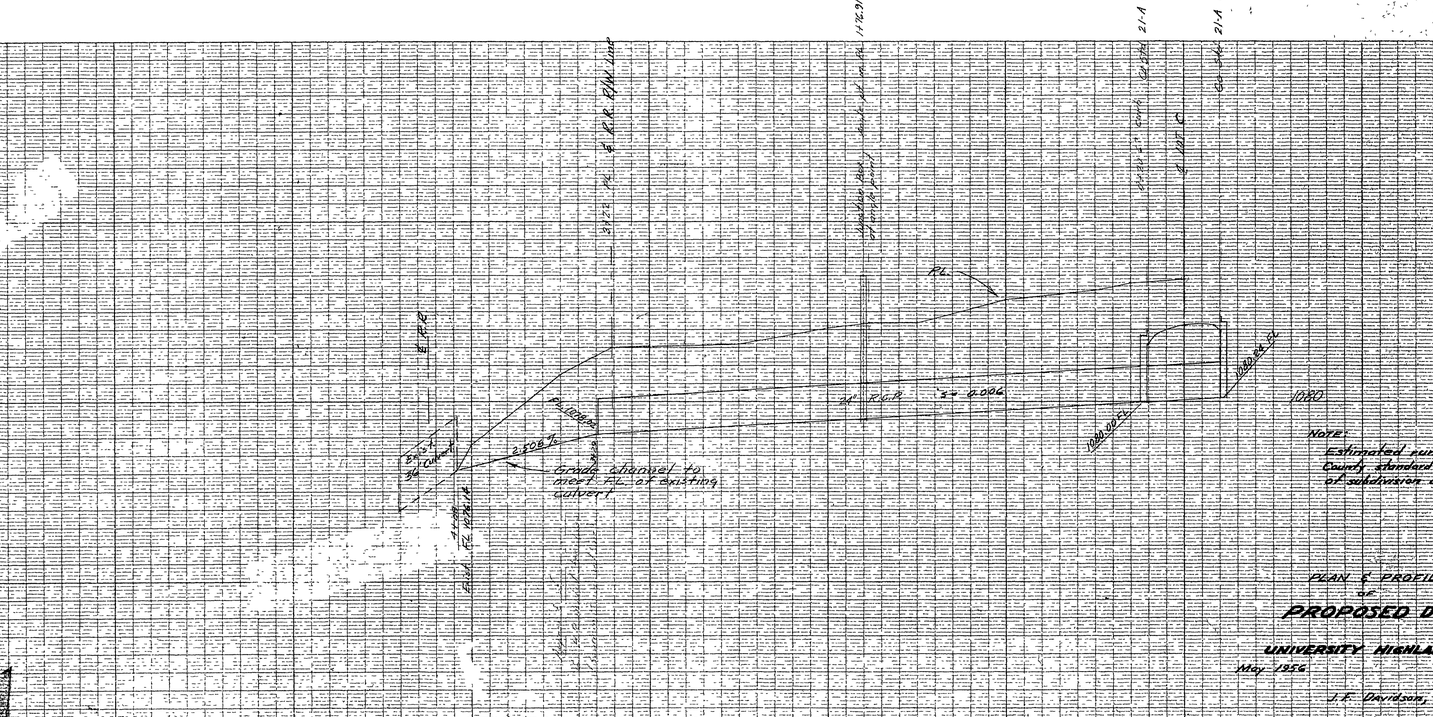

PLAN & PROFILE
OF
PROPOSED DRAIN

UNIVERSITY HIGHLANDS NO 3

May 1956 — Scale Hor. 1"=40' Vert 1"=4'

J. F. Davidson, C.E.

SHEET 11 OF 11 SHEETS

FB. 355-42

CLEARPRINT PAPER CO.
MADE IN U.S.A.

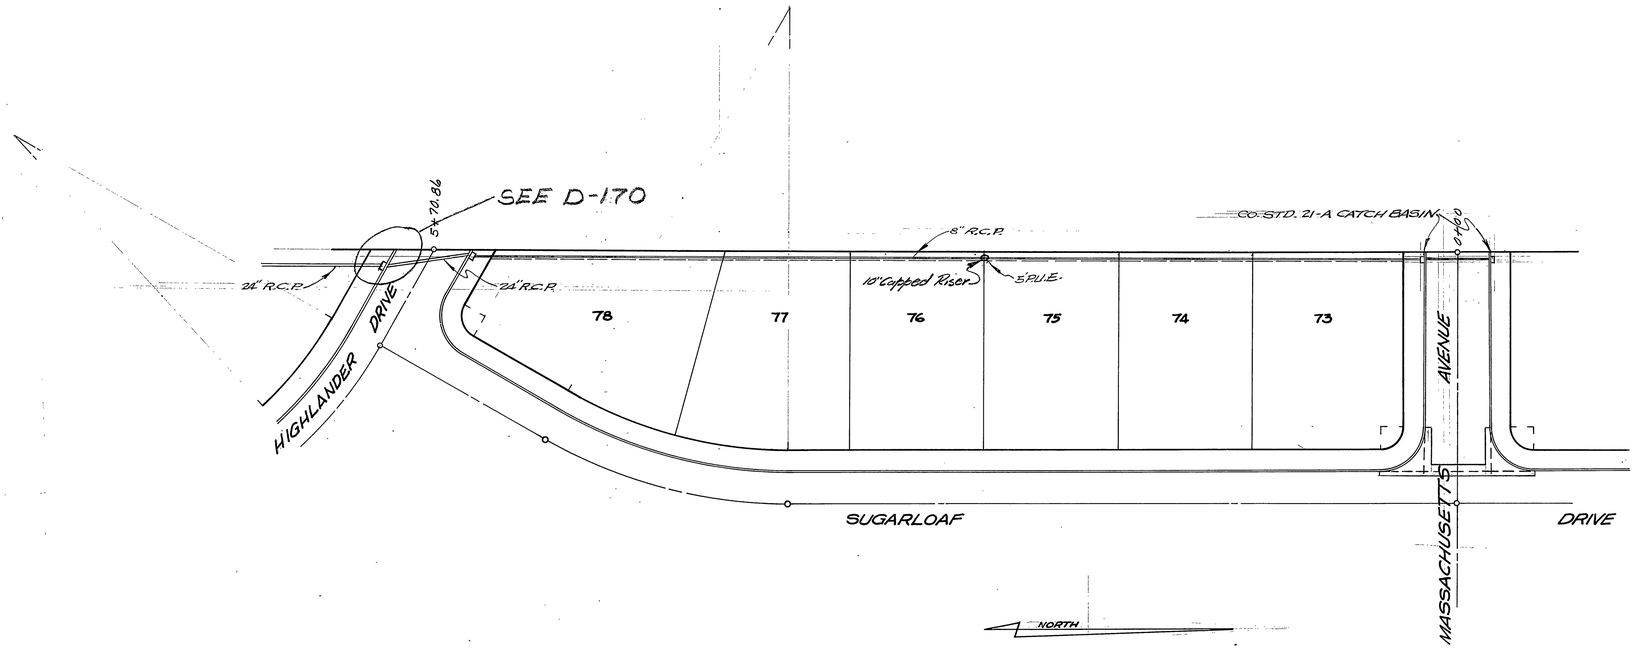

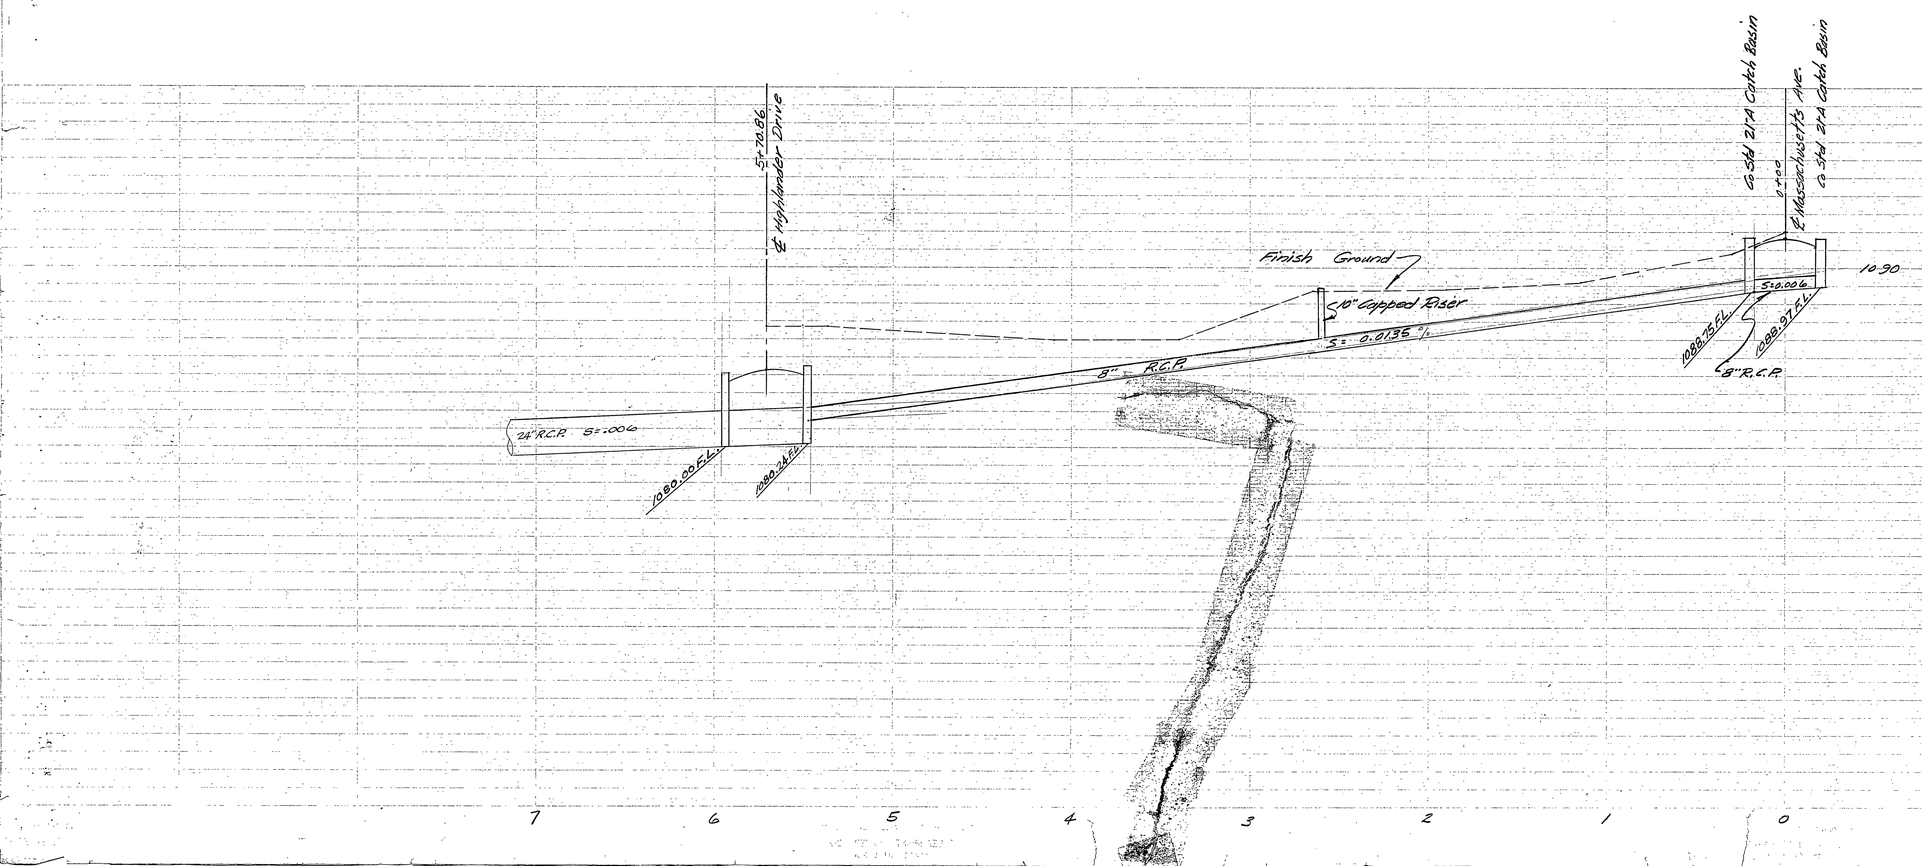

NOTE: This installation temporary pending future extension of Massachusetts Ave.

Approved B. D. Powell Date 8-9-56
for Road Commissioner
Riverside County

Plan & Profile
DRAINAGE PIPE ACROSS LOTS 73-78
UNIVERSITY HIGHLANDS
JULY 1956 J.F. DAVIDSON, C.E.
SCALE VERT. 1"=4' HORIZ. 1"=40'

Sheet 12
INDEX D-54