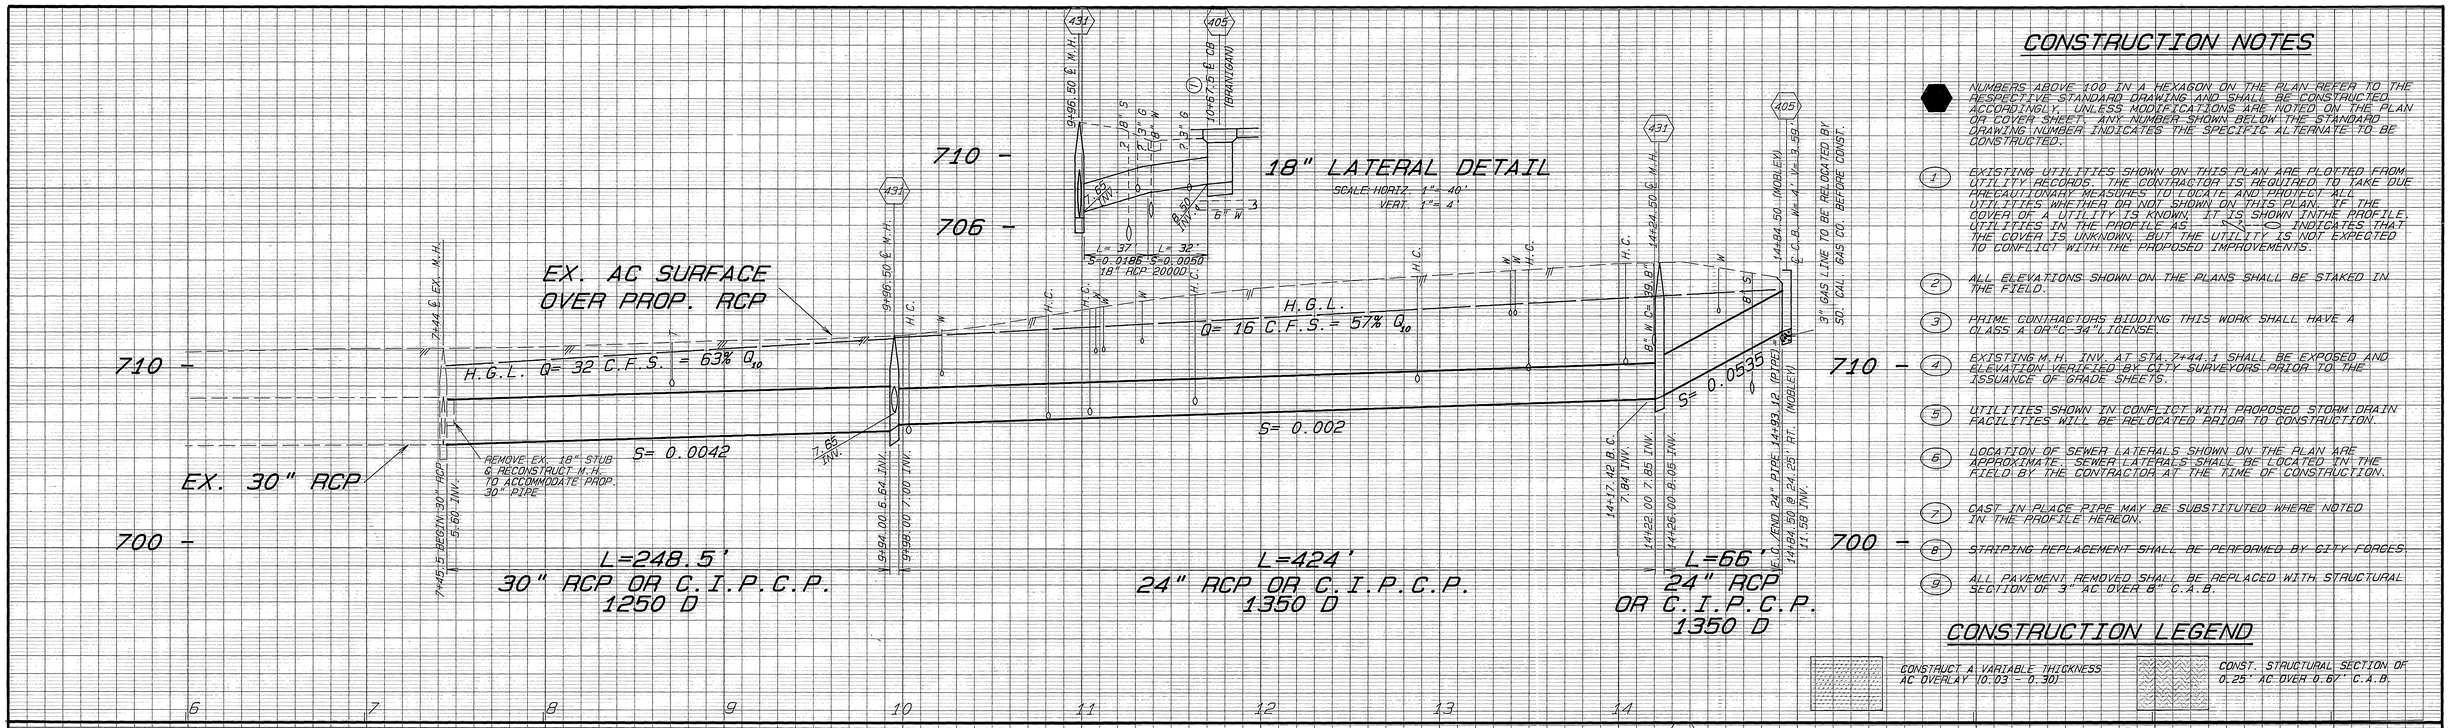

CONSTRUCTION NOTES

NUMBERS ABOVE 100 IN A HEXAGON ON THE PLAN REFER TO THE RESPECTIVE STANDARD DRAWING AND SHALL BE CONSTRUCTED ACCORDINGLY, UNLESS MODIFICATIONS ARE NOTED ON THE PLAN OR COVER SHEET. ANY NUMBER SHOWN BELOW THE STANDARD DRAWING NUMBER INDICATES THE SPECIFIC ALTERNATE TO BE CONSTRUCTED.

1. EXISTING UTILITIES SHOWN ON THIS PLAN ARE PLOTTED FROM UTILITY RECORDS. THE CONTRACTOR IS REQUIRED TO TAKE DUE PRECAUTIONARY MEASURES TO LOCATE AND PROTECT ALL UTILITIES WHETHER OR NOT SHOWN ON THIS PLAN. IF THE COVER OF A UTILITY IS KNOWN, IT IS SHOWN IN THE PROFILE. UTILITIES IN THE PROFILE AS ---○--- INDICATES THAT THE COVER IS UNKNOWN, BUT THE UTILITY IS NOT EXPECTED TO CONFLICT WITH THE PROPOSED IMPROVEMENTS.
2. ALL ELEVATIONS SHOWN ON THE PLANS SHALL BE STAKED IN THE FIELD.
3. PRIME CONTRACTORS BIDDING THIS WORK SHALL HAVE A CLASS A OR "C-34" LICENSE.
4. EXISTING M.H. INV. AT STA. 7+44.1 SHALL BE EXPOSED AND ELEVATION VERIFIED BY CITY SURVEYORS PRIOR TO THE ISSUANCE OF GRADE SHEETS.
5. UTILITIES SHOWN IN CONFLICT WITH PROPOSED STORM DRAIN FACILITIES WILL BE RELOCATED PRIOR TO CONSTRUCTION.
6. LOCATION OF SEWER LATERALS SHOWN ON THE PLAN ARE APPROXIMATE. SEWER LATERALS SHALL BE LOCATED IN THE FIELD BY THE CONTRACTOR AT THE TIME OF CONSTRUCTION.
7. CAST IN PLACE PIPE MAY BE SUBSTITUTED WHERE NOTED IN THE PROFILE HEREON.
8. STRIPING REPLACEMENT SHALL BE PERFORMED BY CITY FORCES.
9. ALL PAVEMENT REMOVED SHALL BE REPLACED WITH STRUCTURAL SECTION OF 3" AC OVER 8" C.A.B.

CONSTRUCTION LEGEND

CONSTRUCT A VARIABLE THICKNESS AC OVERLAY (0.03' - 0.30')

CONST. STRUCTURAL SECTION OF 0.25' AC OVER 0.6' C.A.B.

BENCHMARK F3-M

P.K. NAIL & C.A. TAG IN S'LY CURB OF HOLE AVE. 50' E'LY OF ℄ COLLETT AVE. ELEV. 707.193

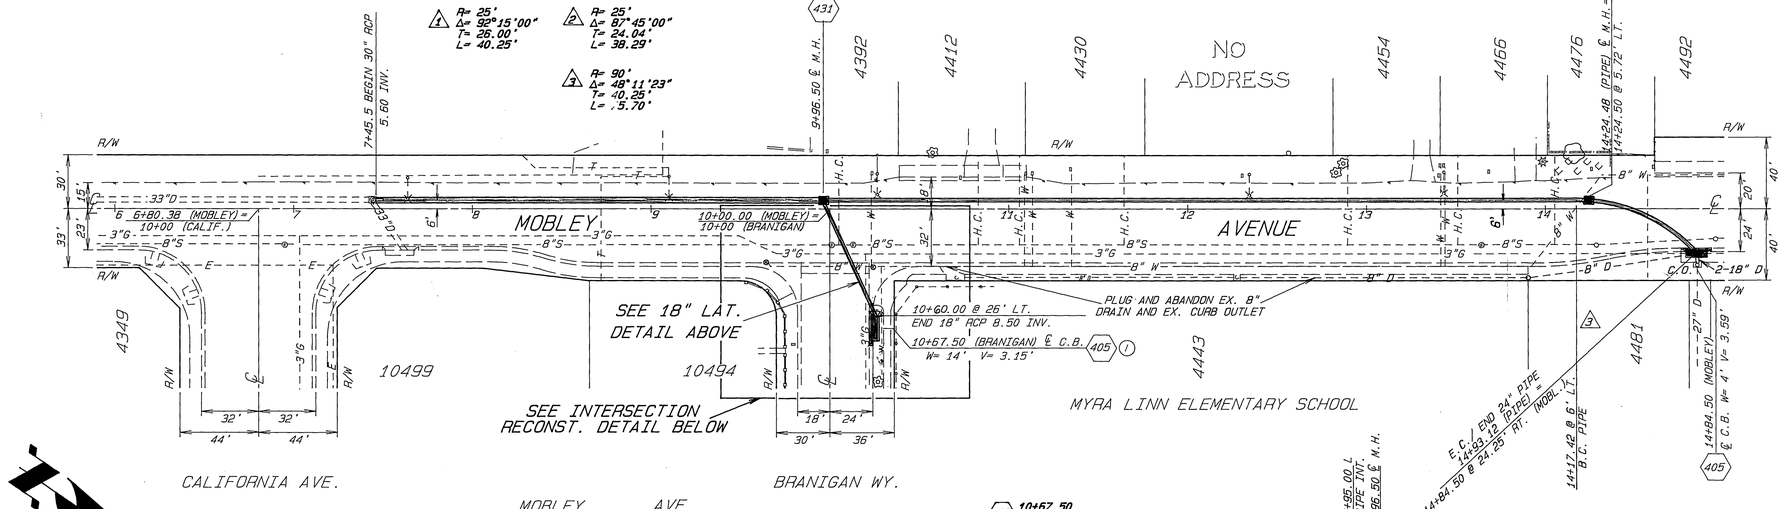

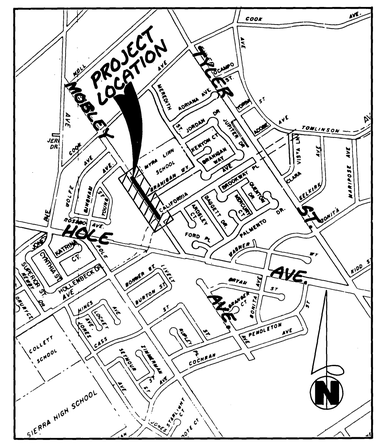

PROJECT LOCATION MAP

SCALE: 1" =1,000'

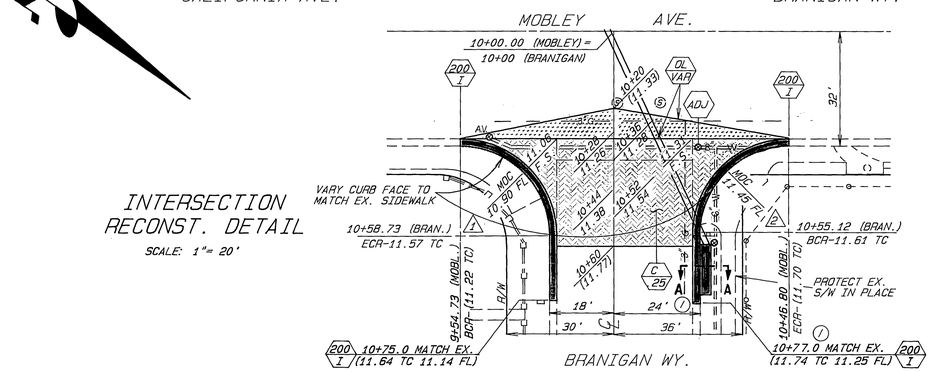

INTERSECTION RECONST. DETAIL

SCALE: 1"= 20'

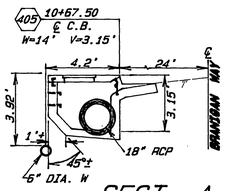

1 SECT. A-A C.B. DETAIL
SCALE: 1" = 4'

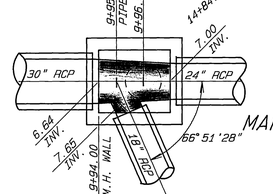

MANHOLE DETAIL
SCALE: 1" = 4'

ENGINEER IN RESPONSIBLE CHARGE
Ronald C Mueller
RONALD C. MUELLER
R.C.E. 29510 expires 3-31-91
DATE 8-4-89

REGISTERED PROFESSIONAL ENGINEER RONALD C. MUELLER NO. 29510 Expires: 3/31/91 CIVIL STATE OF CALIFORNIA

IMPORTANT NOTICE
Section 4216/4217 of the Government Code requires a Dig Alert Identification Number be issued before a "Permit to Excavate" will be valid. For your Dig Alert I.D. Number Call Underground Service Alert TOLL FREE 1-800-422-4133 Two working days before you dig

				CITY OF RIVERSIDE	
				PUBLIC WORKS DEPARTMENT	
				APPROVED BY / DATE / BY	APPROVED BY
				PRINCIPAL ENGINEER 8-7-89	
				CHIEF P.W. ENGINEER 8-7	
1	RELOC. WATER LINE, C.B. & ADD SECTION A-A	RCM	8/4/89	CHIEF P.W. INSPECTOR 8/4/89	PUBLIC WORKS DIRECTOR
MARK	REVISIONS	APPR.	DATE	SURVEYOR 8/7/89	
DESIGNED BY JH	DRAWN BY RVZ	CHECKED BY RCM		TRAFFIC DIVISION 8/9/89	DATE 8/7/89
				PARK DEPARTMENT	

MOBLEY AVENUE STORM DRAIN
CALIFORNIA AVE. to BINGHAM AVE.

HORIZ. SCALE: 1"=40' VERT. SCALE: 1"=4'

ACCOUNT NO. 09-573-437

D-556

SHEET 1 OF 1

INDEXED 10/18/89 LH

TELEDYNE POST 123120