MADE IN U.S.A.
CREATIVE PAPER CO.

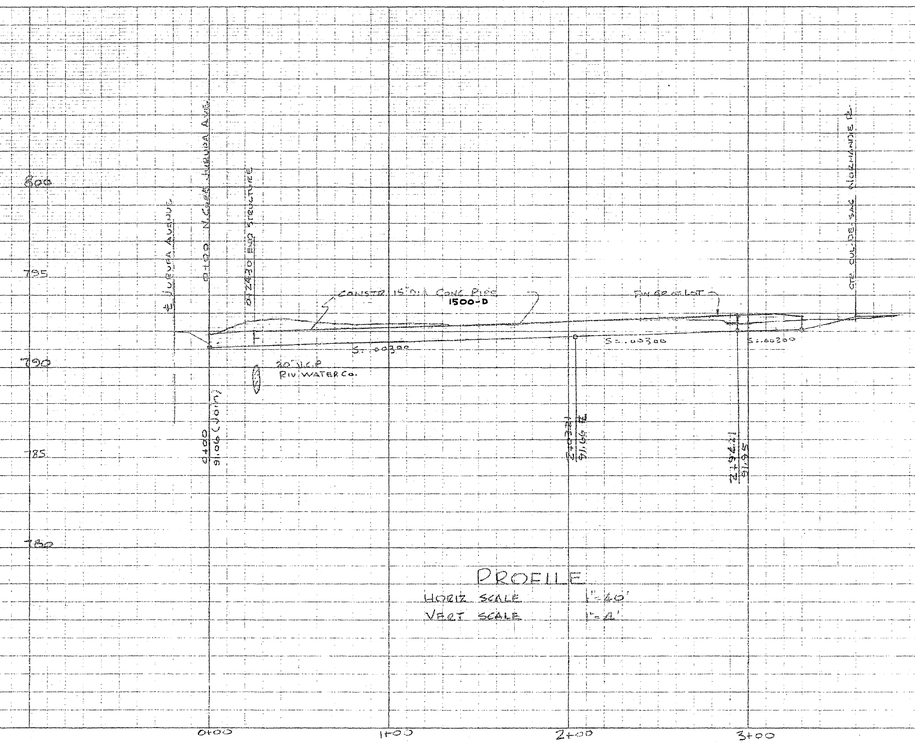

PROFILE
HORIZ SCALE 1"=40'
VERT SCALE 1"=4'

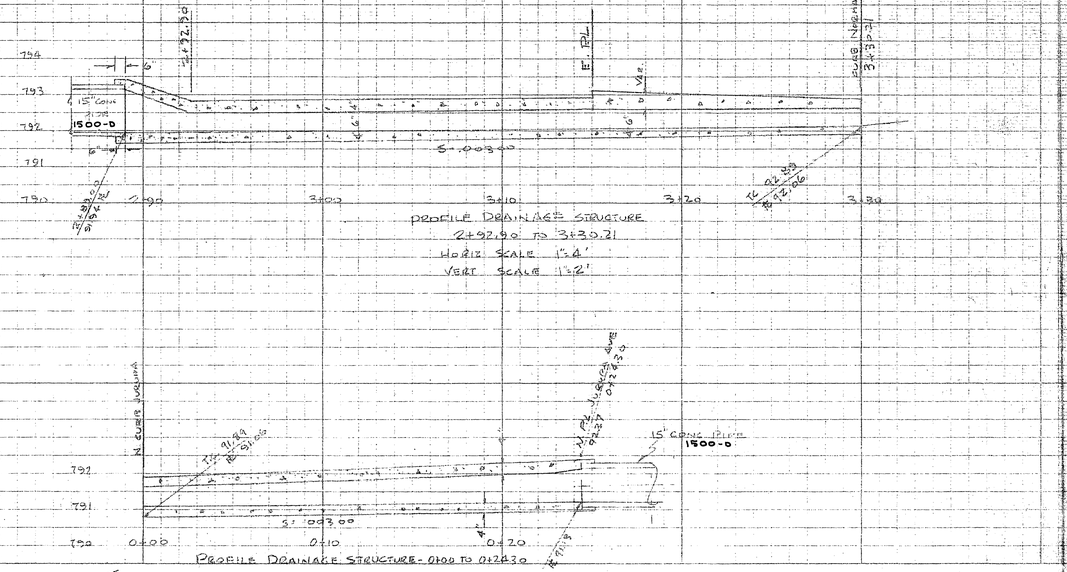

PROFILE DRAINAGE STRUCTURE
2+92.90 TO 3+30.21
HORIZ SCALE 1"=4'
VERT SCALE 1"=2'

PROFILE DRAINAGE STRUCTURE - 0+00 TO 0+28.30

PLAN
SCALE 1"=40'

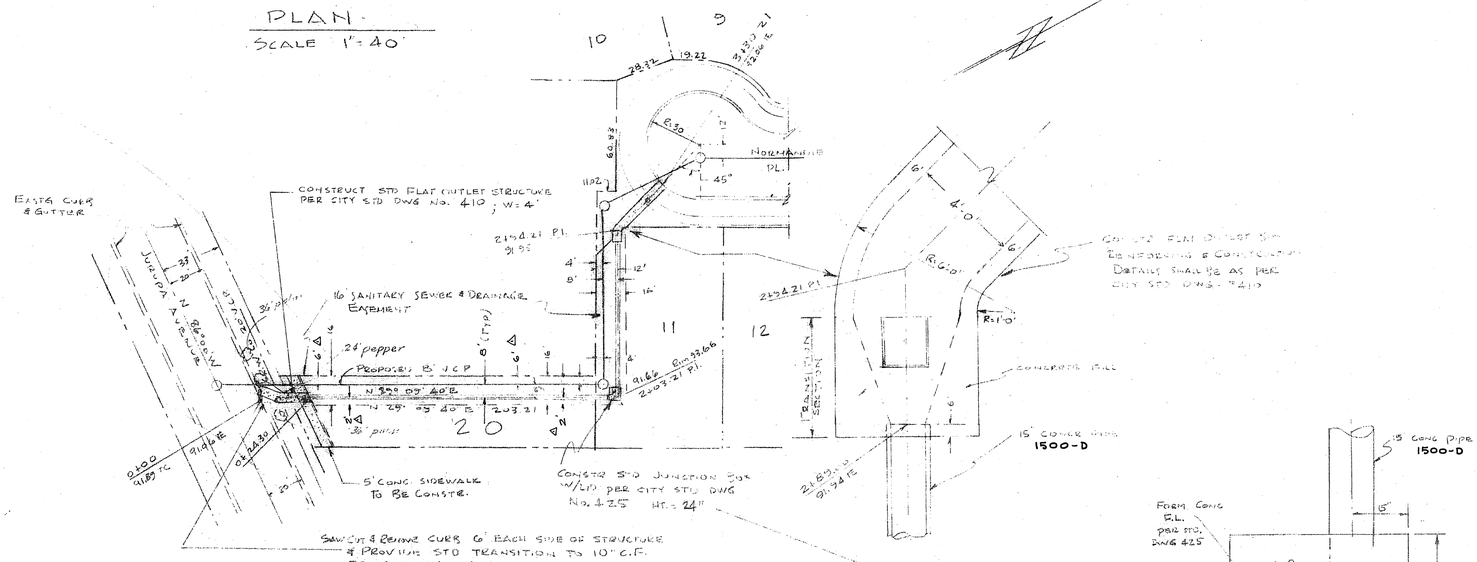

GENERAL NOTES:

B.M. PK. EAST CURB MEADOWBROOK LANE 15' NORTH OF JURUPA AVE. RETURN. U.S.G.S. EL. 791.95

ALL CONSTRUCTION SHALL CONFORM TO STANDARD DRWGS AND SPECIFICATION #460 OF THE CITY OF RIVERSIDE.

CONSTR. STD FLAT OUTLET STRUCTURES AS PER CITY STANDARD DWG. No. 410.

APPROVED: Public Works, Parks & Recreation Director — 4/11/61 DATE		ROBERT L. TAYLOR CIVIL ENGINEER — DE 10470 / DATE 1/1/61
REVISIONS.		CITY OF RIVERSIDE CALIFORNIA.
MARK	DATE / DESCRIPTION	DEPARTMENT OF PUBLIC WORKS
△	5/21/61 Move 8" V.C.P. SEWER & 15" DIA. CONC. PIPE 2' EST'LY TO MISS TREE.	DRAINAGE PLAN & PROFILE
		TRACT No. 2141
		SCALE 1"=40 HORIZ. 1"=4' VERT.
DESIGNED BY / DRAWN BY	CHECKED BY [illegible]	APPROVED BY: [signature] DIRECTOR OF PUBLIC WORKS — DATE: 4-12-61
RECOMMENDED BY: [signature] for ASSISTANT CITY ENGINEER		No. D-62 SHEET OF

INDEXED