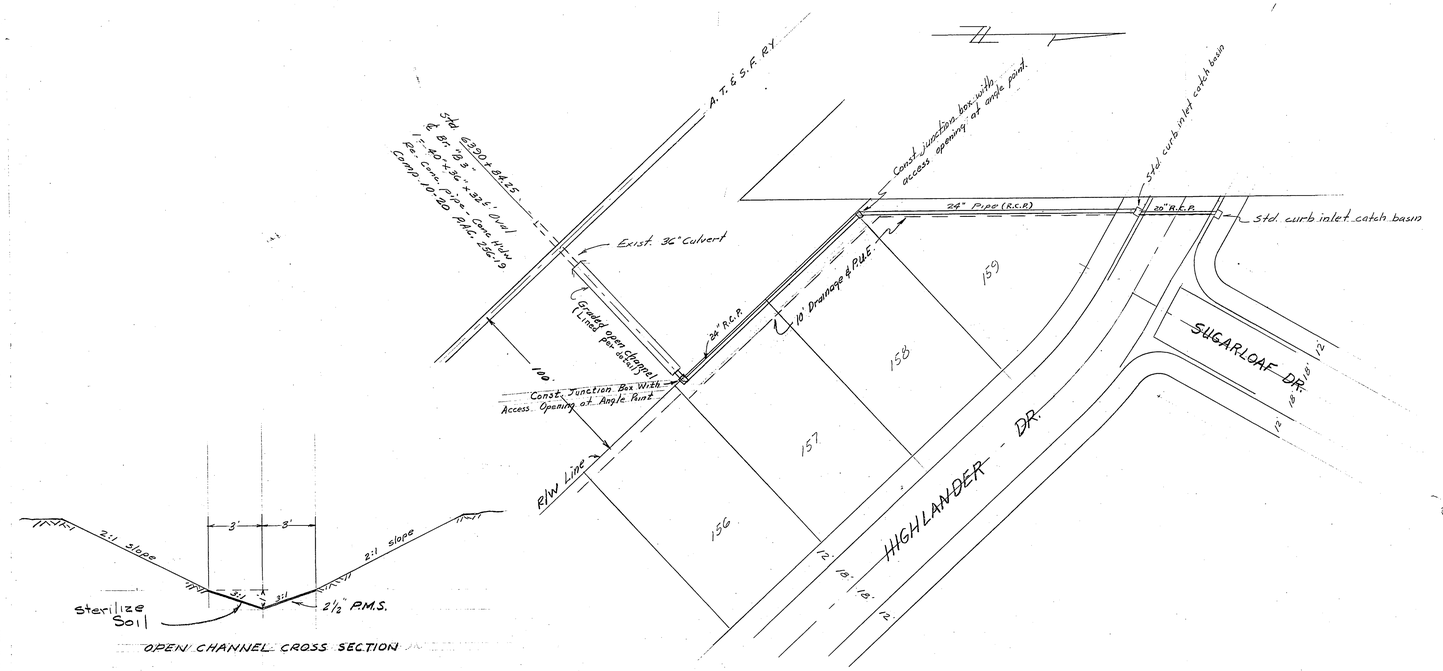

OPEN CHANNEL CROSS SECTION

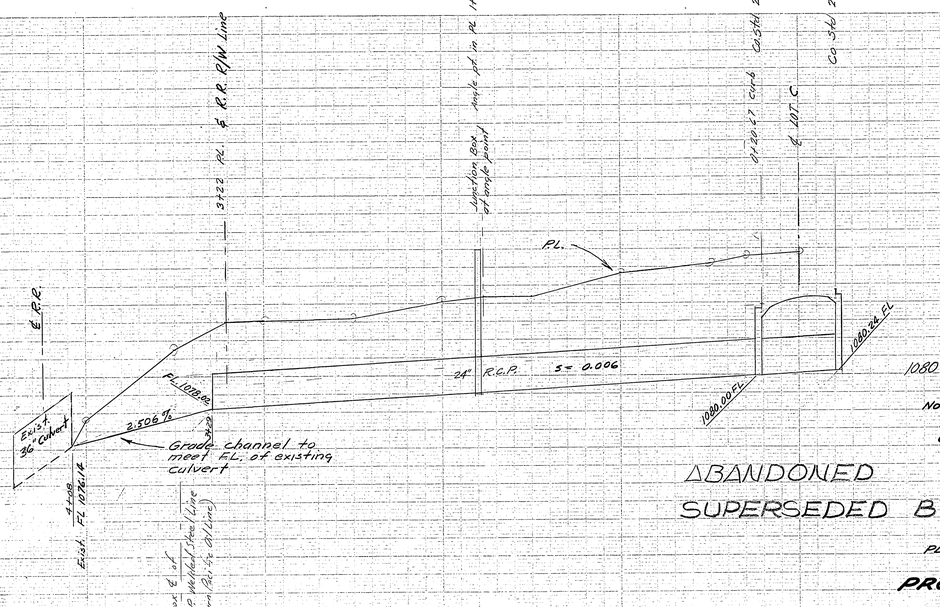

ABANDONED
SUPERSEDED BY D-170

PLAN & PROFILE
OF
PROPOSED DRAIN

UNIVERSITY HIGHLANDS No. 1

May 1956 Scale: Hor. 1"=40' Vert 1"=4'

J.F. Davidson, C.E.

SHEET 11 OF 11 SHEETS

F.B. 555-42

PROPERTY OF
COUNTY OF RIVERSIDE
Office of the Road Commissioner

D-65