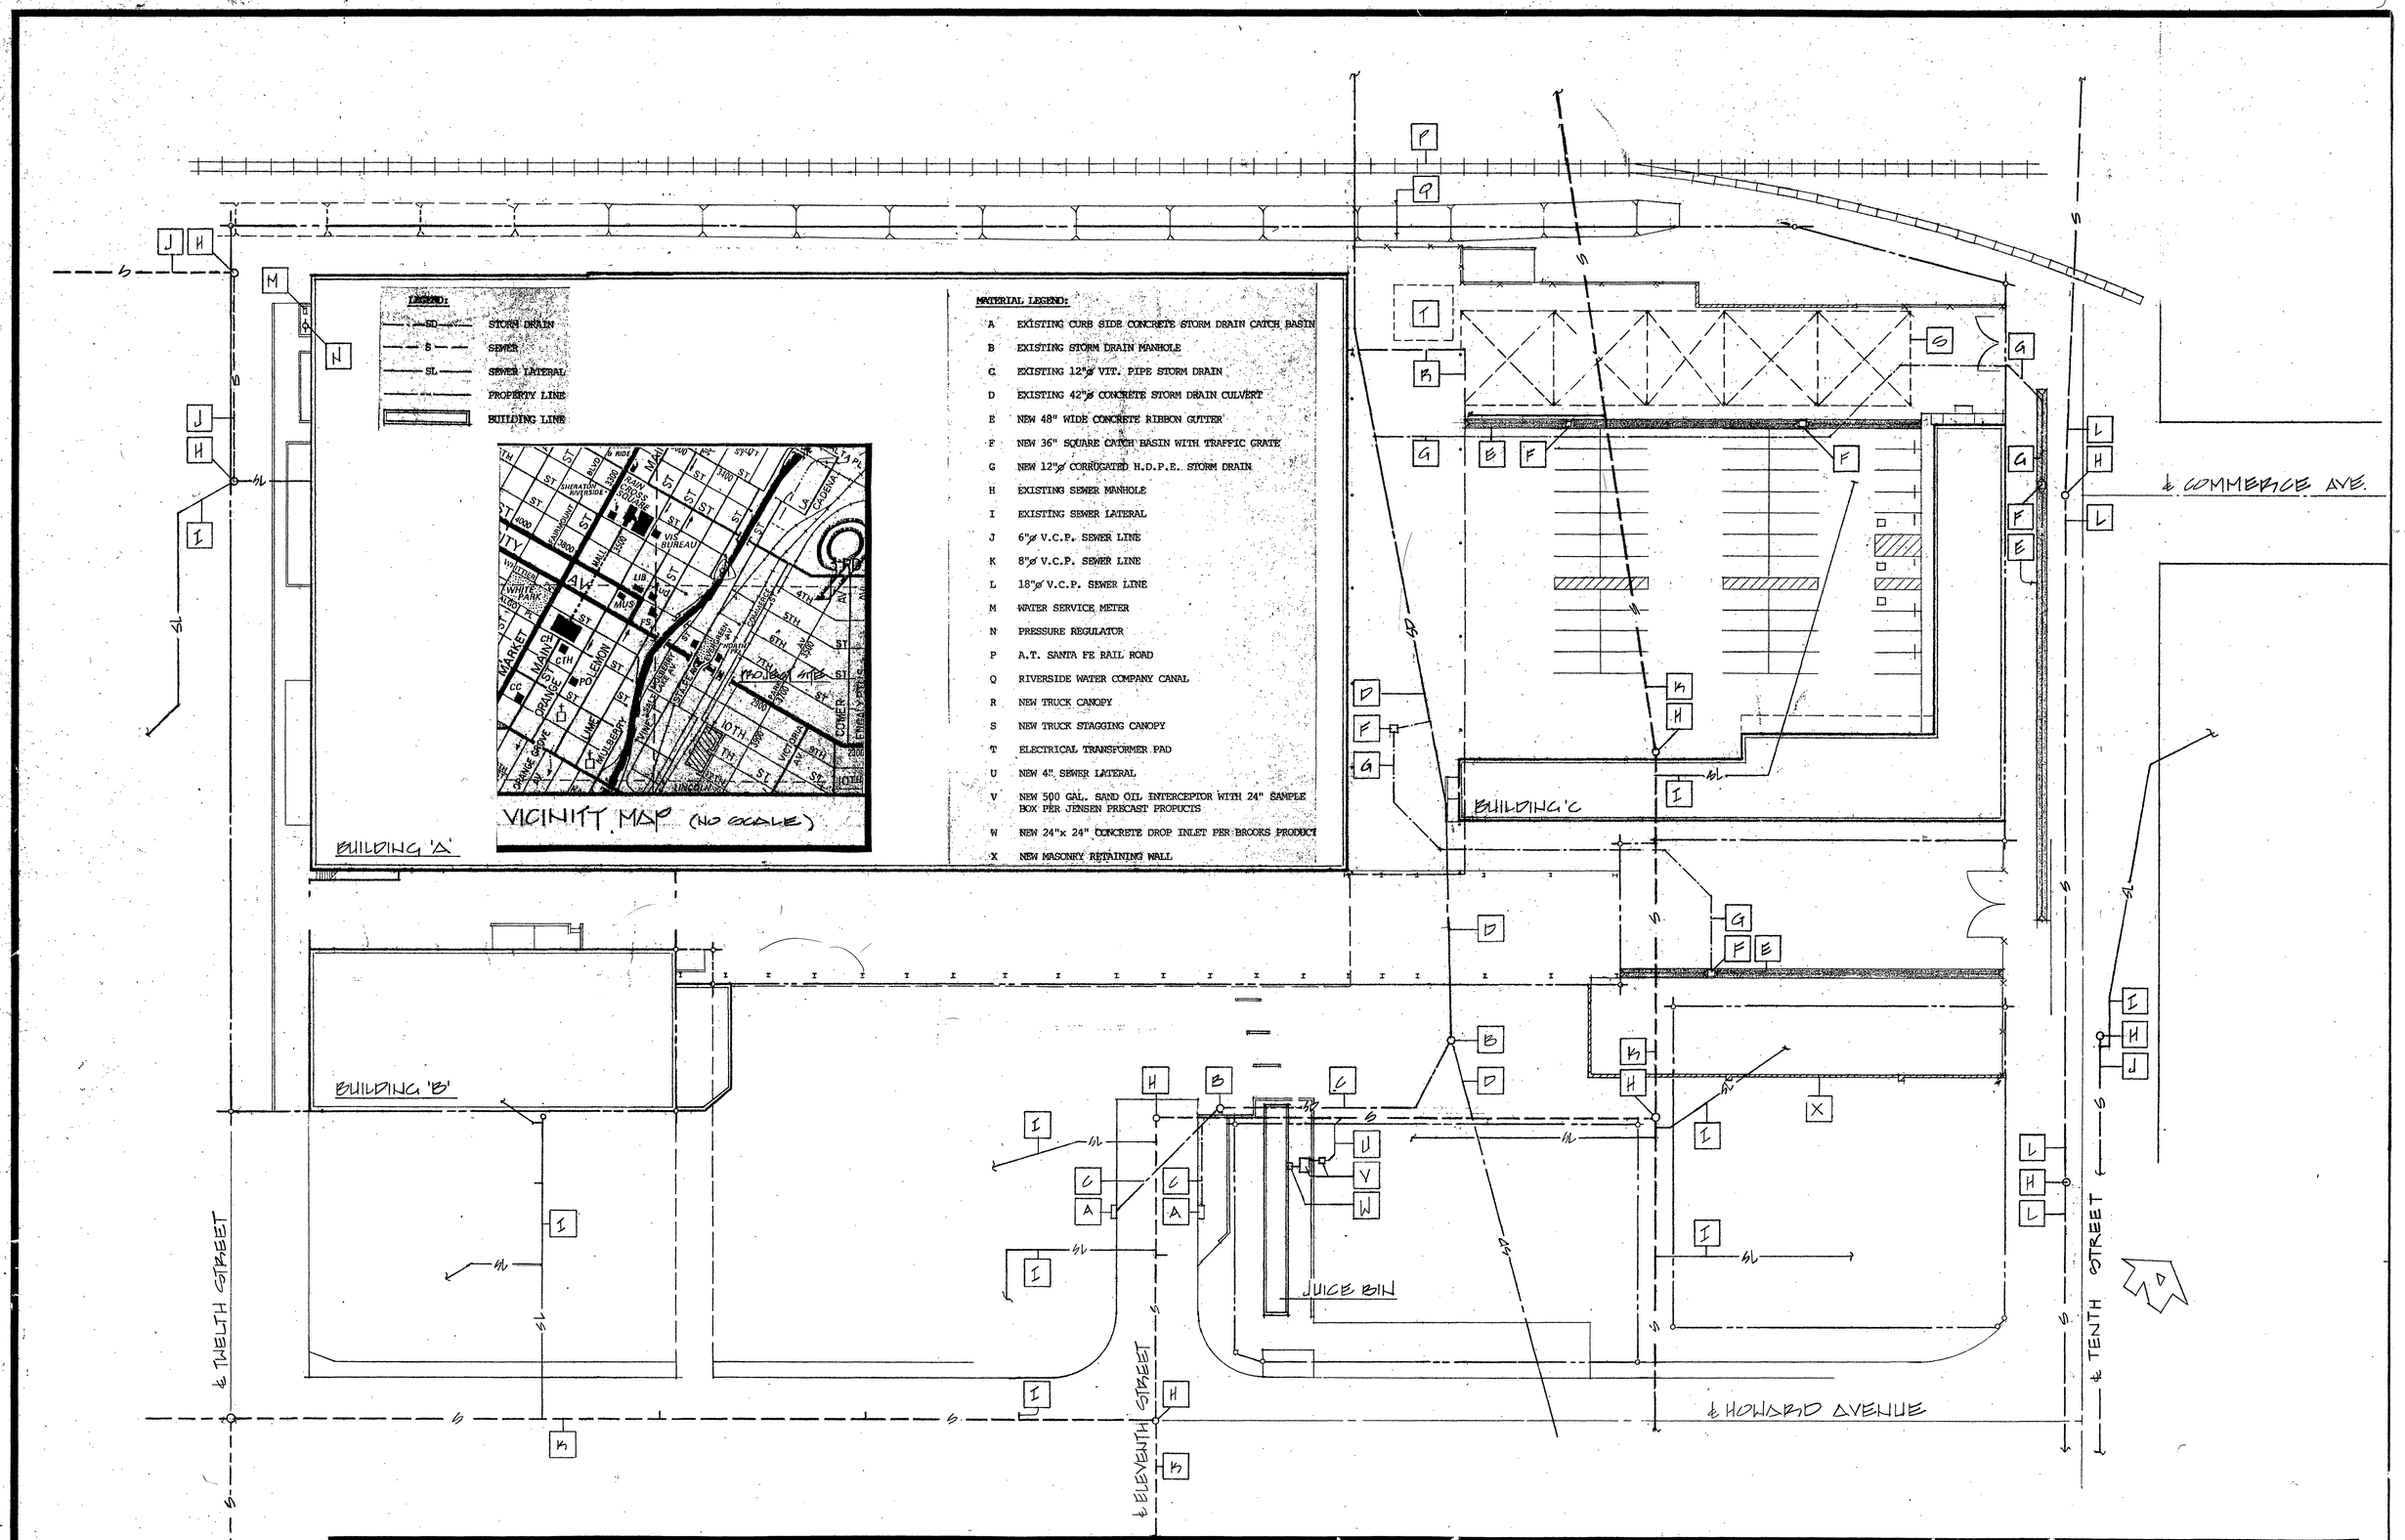

MATERIAL LEGEND:

- A EXISTING CURB SIDE CONCRETE STORM DRAIN CATCH BASIN
- B EXISTING STORM DRAIN MANHOLE
- C EXISTING 12"ø VIT. PIPE STORM DRAIN
- D EXISTING 42"ø CONCRETE STORM DRAIN CULVERT
- E NEW 48" WIDE CONCRETE RIBBON GUTTER
- F NEW 36" SQUARE CATCH BASIN WITH TRAFFIC GRATE
- G NEW 12"ø CORRUGATED H.D.P.E. STORM DRAIN
- H EXISTING SEWER MANHOLE
- I EXISTING SEWER LATERAL
- J 6"ø V.C.P. SEWER LINE
- K 8"ø V.C.P. SEWER LINE
- L 18"ø V.C.P. SEWER LINE
- M WATER SERVICE METER
- N PRESSURE REGULATOR
- P A.T. SANTA FE RAIL ROAD
- Q RIVERSIDE WATER COMPANY CANAL
- R NEW TRUCK CANOPY
- S NEW TRUCK STAGGING CANOPY
- T ELECTRICAL TRANSFORMER PAD
- U NEW 4" SEWER LATERAL
- V NEW 500 GAL. SAND OIL INTERCEPTOR WITH 24" SAMPLE BOX PER JENSEN PRECAST PROPUCTS
- W NEW 24"x 24" CONCRETE DROP INLET PER BROOKS PRODUCT
- X NEW MASONRY RETAINING WALL

SITE PLAN FOR SEWER & STORM DRAIN LINES
1"=30'-0"

TWELTH STREET BUILDING
ROYAL CITRUS COMPANY
3087 TWELTH STREET
RIVERSIDE, CA 92507 (909) 686-8998

EDWARD J. HUNT A.I.A., ARCHITECT
6911 MAGNOLIA AVENUE
RIVERSIDE, CA 92506 (909) 369-6069

D-658

INDEXED 6-3-98 EH