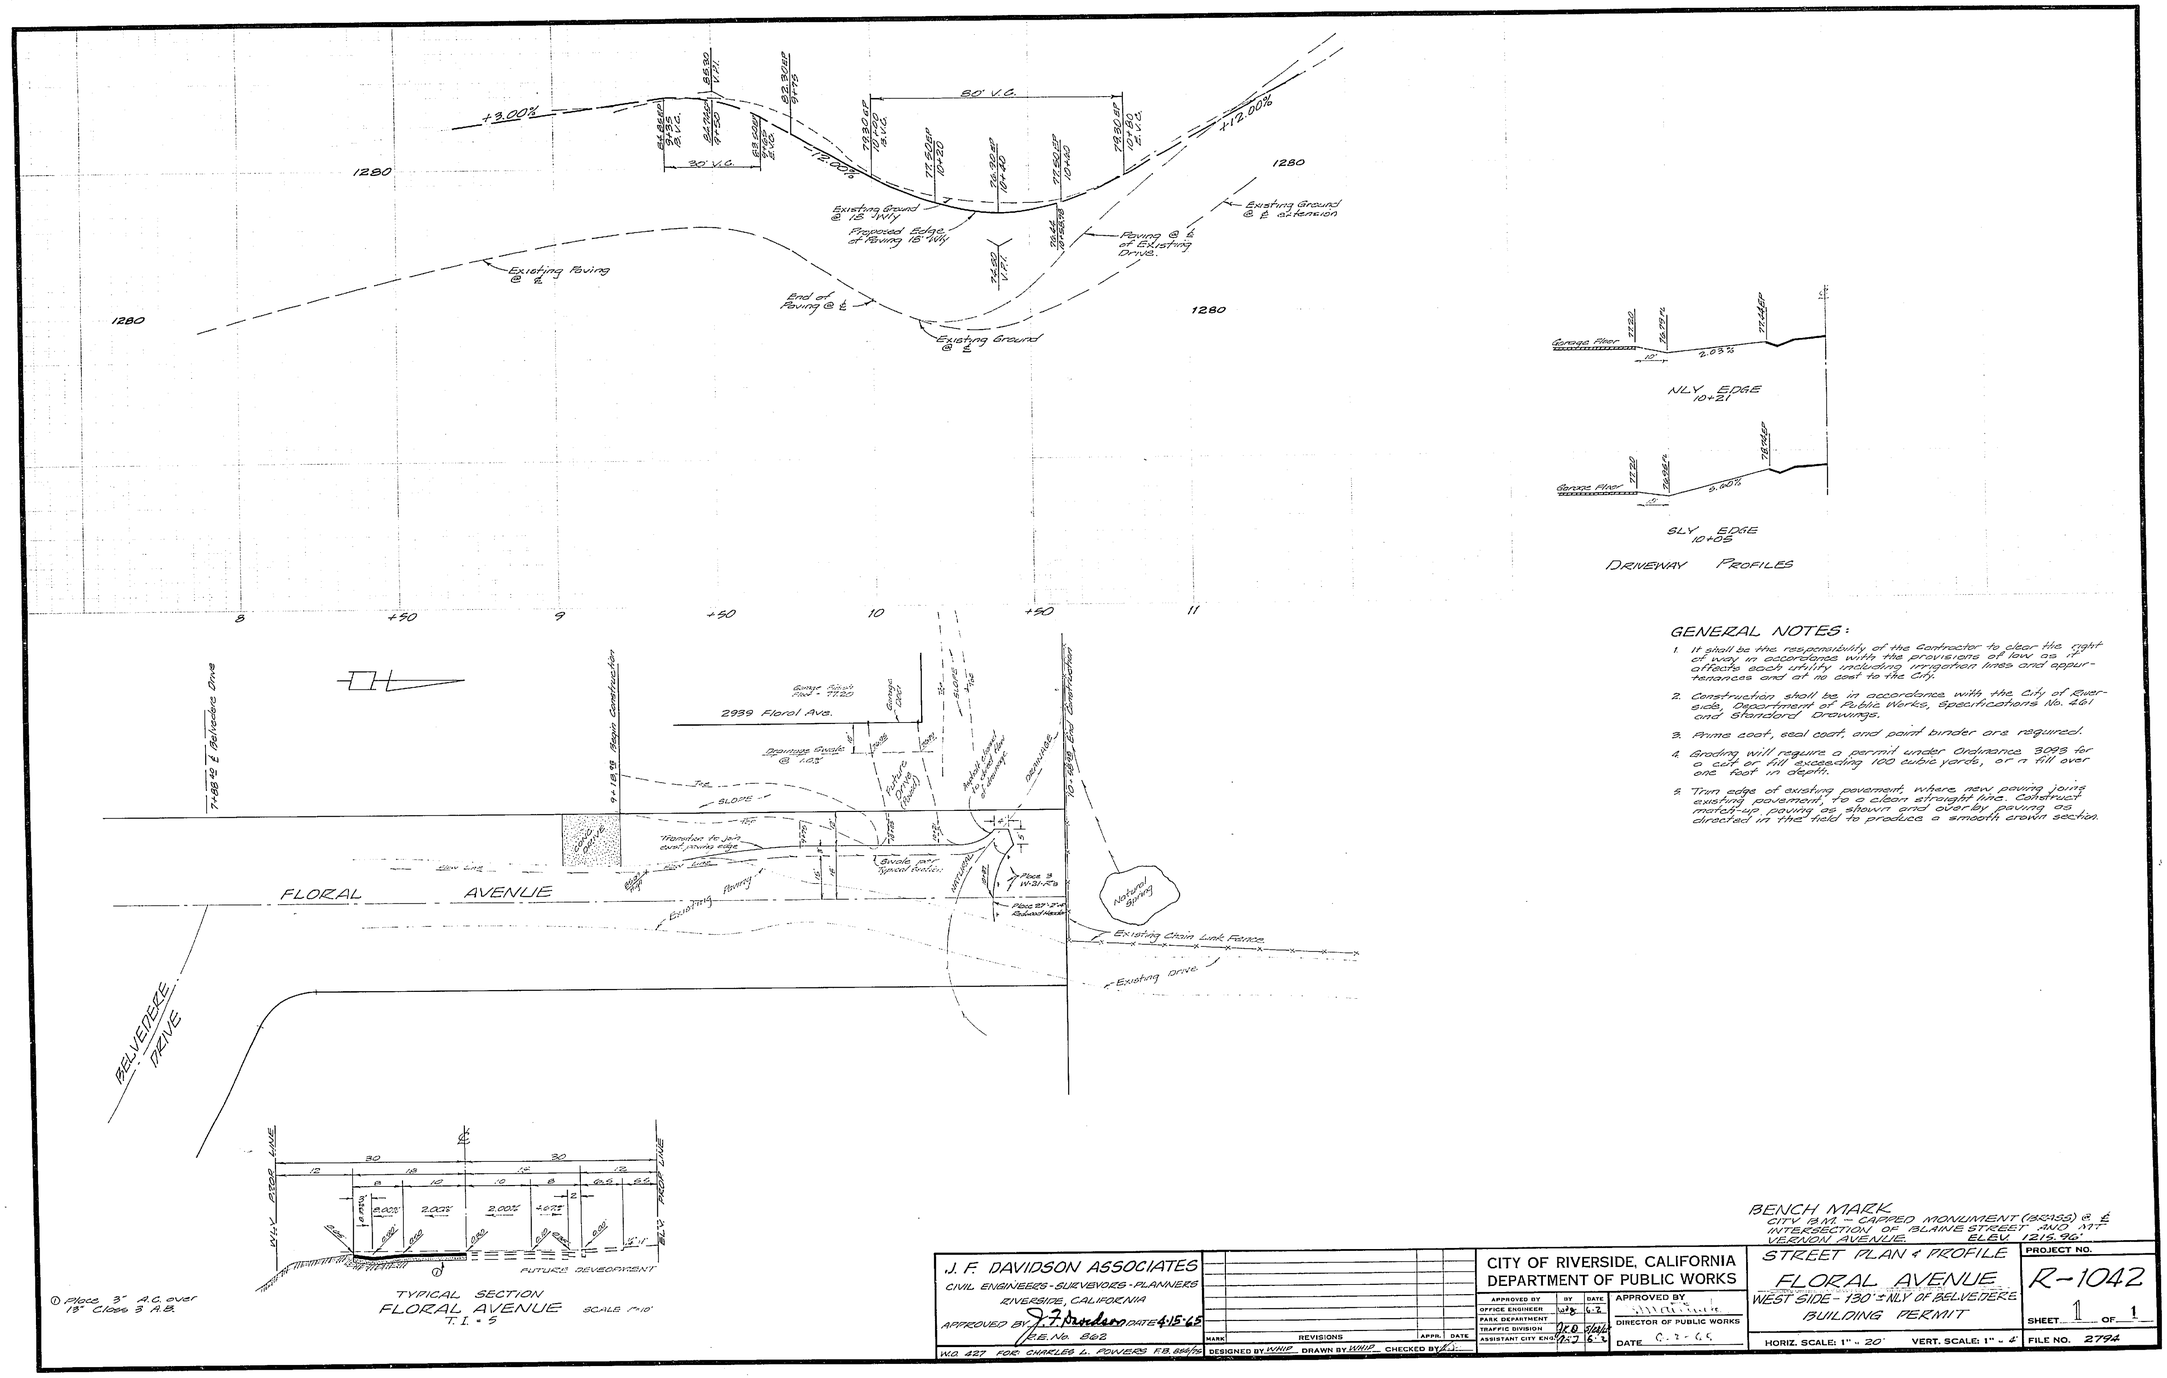


## GENERAL NOTES:

1. It shall be the responsibility of the Contractor to clear the right of way in accordance with the provisions of law as it affects each utility including irrigation lines and appurtenances and at no cost to the City.
2. Construction shall be in accordance with the City of Riverside, Department of Public Works, Specifications No. 461 and Standard Drawings.
3. Prime coat, seal coat, and paint binder are required.
4. Grading will require a permit under Ordinance 3093 for a cut or fill exceeding 100 cubic yards, or a fill over one foot in depth.
5. Trim edge of existing pavement, where new paving joins existing pavement, to a clean straight line. Construct match-up paving as shown and overlay paving as directed in the field to produce a smooth crown section.

BENCH MARK
CITY B.M. – CAPPED MONUMENT (BRASS) @ ℄ INTERSECTION OF BLAINE STREET AND MT VERNON AVENUE. ELEV. 1215.96'

J. F. DAVIDSON ASSOCIATES
CIVIL ENGINEERS - SURVEYORS - PLANNERS
RIVERSIDE, CALIFORNIA
APPROVED BY J. F. Davidson DATE 4-15-65
R.E. No. 862
W.O. 427 FOR: CHARLES L. POWERS F.B. 886/75

| MARK | REVISIONS | APPR. | DATE |
|---|---|---|---|

DESIGNED BY WHIP DRAWN BY WHIP CHECKED BY

CITY OF RIVERSIDE, CALIFORNIA
DEPARTMENT OF PUBLIC WORKS

| APPROVED BY | BY | DATE |
|---|---|---|
| OFFICE ENGINEER | WJB | 6-2 |
| PARK DEPARTMENT | | |
| TRAFFIC DIVISION | JFD | 5/26/65 |
| ASSISTANT CITY ENG. | JFD | 6-2 |

APPROVED BY [signature]
DIRECTOR OF PUBLIC WORKS
DATE 6-2-65

STREET PLAN & PROFILE
FLORAL AVENUE
WEST SIDE - 130' ± NLY OF BELVEDERE
BUILDING PERMIT

HORIZ. SCALE: 1" = 20' VERT. SCALE: 1" = 4'

PROJECT NO. R-1042
SHEET 1 OF 1
FILE NO. 2794