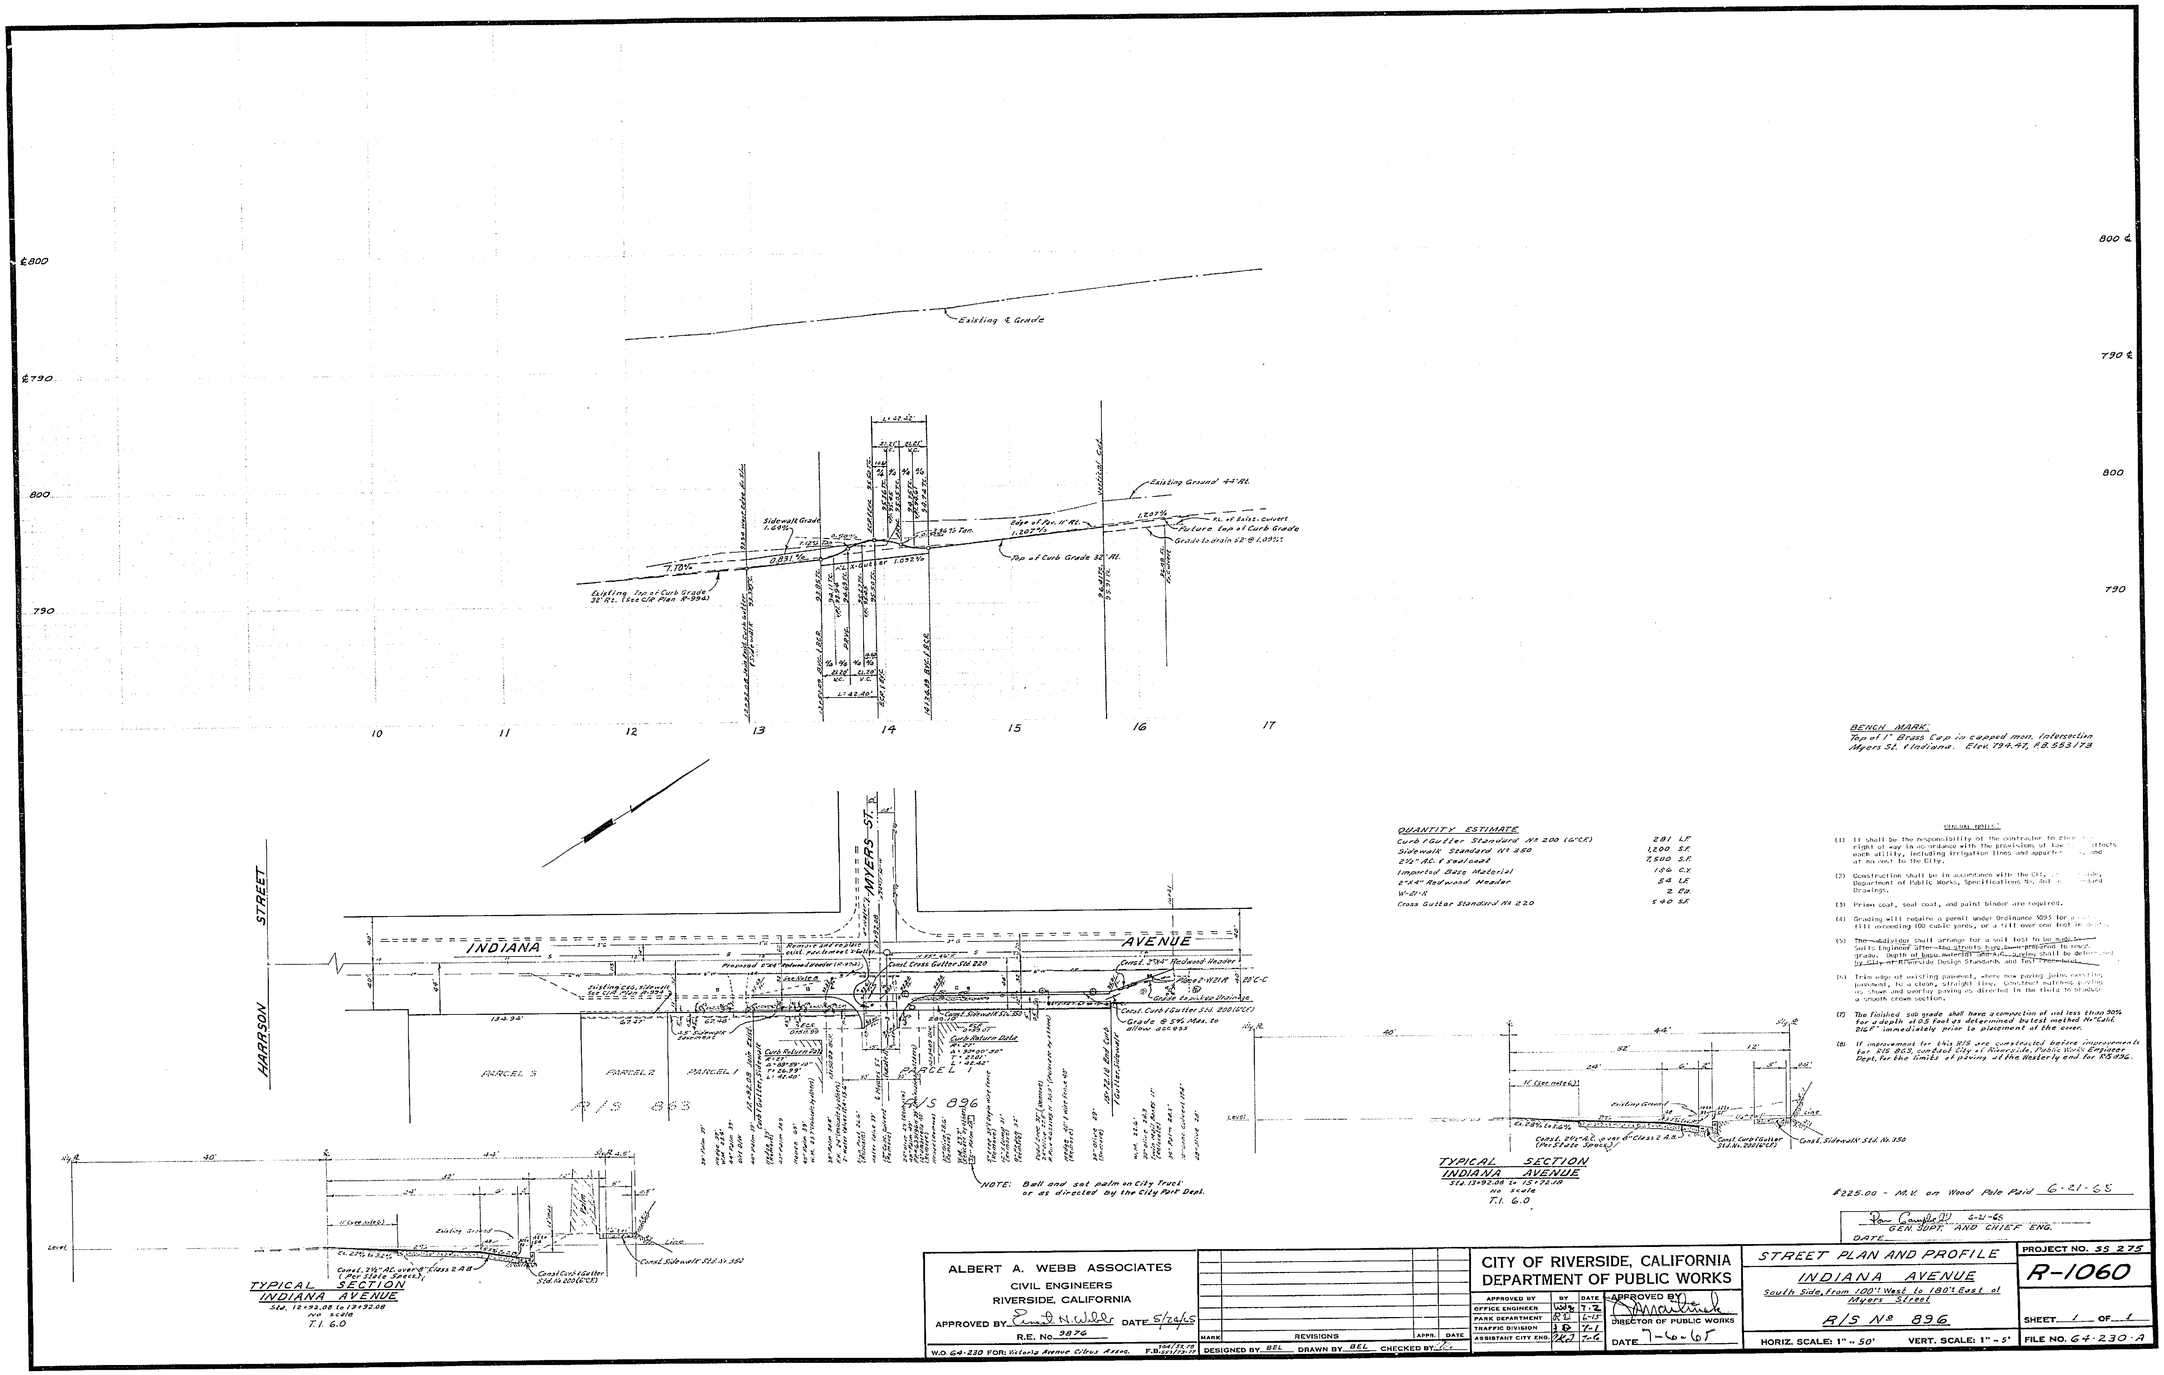

BENCH MARK:
Top of 1" Brass Cap in capped mon. Intersection Myers St. & Indiana. Elev. 794.47, F.B. 553/73

QUANTITY ESTIMATE

Curb & Gutter Standard No. 200 (6"CF)	281	L.F.
Sidewalk Standard No. 350	1,200	S.F.
2½" A.C. & Seal coat	7,500	S.F.
Imported Base Material	156	C.Y.
2"x4" Redwood Header	54	L.F.
W-21-R	2	Ea.
Cross Gutter Standard No. 220	540	S.F.

GENERAL NOTES:

(1) It shall be the responsibility of the contractor to [illegible] right of way in accordance with the provisions of [illegible] effects each utility, including irrigation lines and appurt[illegible] and at no cost to the City.

(2) Construction shall be in accordance with the City [illegible] Department of Public Works, Specifications No. 4[illegible] Drawings.

(3) Prime coat, seal coat, and paint binder are required.

(4) Grading will require a permit under Ordinance 4095 for a [illegible] fill exceeding 100 cubic yards, or a fill over one foot in [illegible]

(5) The [illegible] shall arrange for a soil test to be made [illegible] Soils Engineer after the streets have been prepared to [illegible] grade. Depth of base material and A.C. paving shall be determined by City of Riverside Design Standards and Test Procedures.

(6) Trim edge of existing pavement, where new paving joins existing pavement, to a clean, straight line. Construct matching paving as shown and overlay paving as directed in the field to produce a smooth crown section.

(7) The finished sub grade shall have a compaction of not less than 90% for a depth of 0.5 feet as determined by test method No. Calif. 216 F immediately prior to placement of the cover.

(8) If improvement for this R/S are constructed before improvements for R/S 863, contact City of Riverside, Public Works Engineer Dept. for the limits of paving at the Westerly end for R/S 896.

$225.00 - M.V. on Wood Pole Paid 6-21-65

[signature] 6-21-65
GEN. SUPT. AND CHIEF ENG.
DATE

ALBERT A. WEBB ASSOCIATES
CIVIL ENGINEERS
RIVERSIDE, CALIFORNIA
APPROVED BY [signature] DATE 5/24/65
R.E. No. 9876
W.O. 64-230 FOR: Victoria Avenue Citrus Assoc. F.B. 504/55-70 553/73-77

MARK	REVISIONS	APPR.	DATE

DESIGNED BY BEL DRAWN BY BEL CHECKED BY [illegible]

CITY OF RIVERSIDE, CALIFORNIA
DEPARTMENT OF PUBLIC WORKS

APPROVED BY	BY	DATE
OFFICE ENGINEER	[illegible]	7-2
PARK DEPARTMENT	[illegible]	6-15
TRAFFIC DIVISION	[illegible]	7-1
ASSISTANT CITY ENG.	[illegible]	7-6

APPROVED BY [signature]
DIRECTOR OF PUBLIC WORKS
DATE 7-6-65

STREET PLAN AND PROFILE
INDIANA AVENUE
South Side, from 100' West to 180' East of Myers Street
R/S No. 896
HORIZ. SCALE: 1" = 50' VERT. SCALE: 1" = 5'

PROJECT NO. SS 275
R-1060
SHEET 1 OF 1
FILE NO. 64-230-A