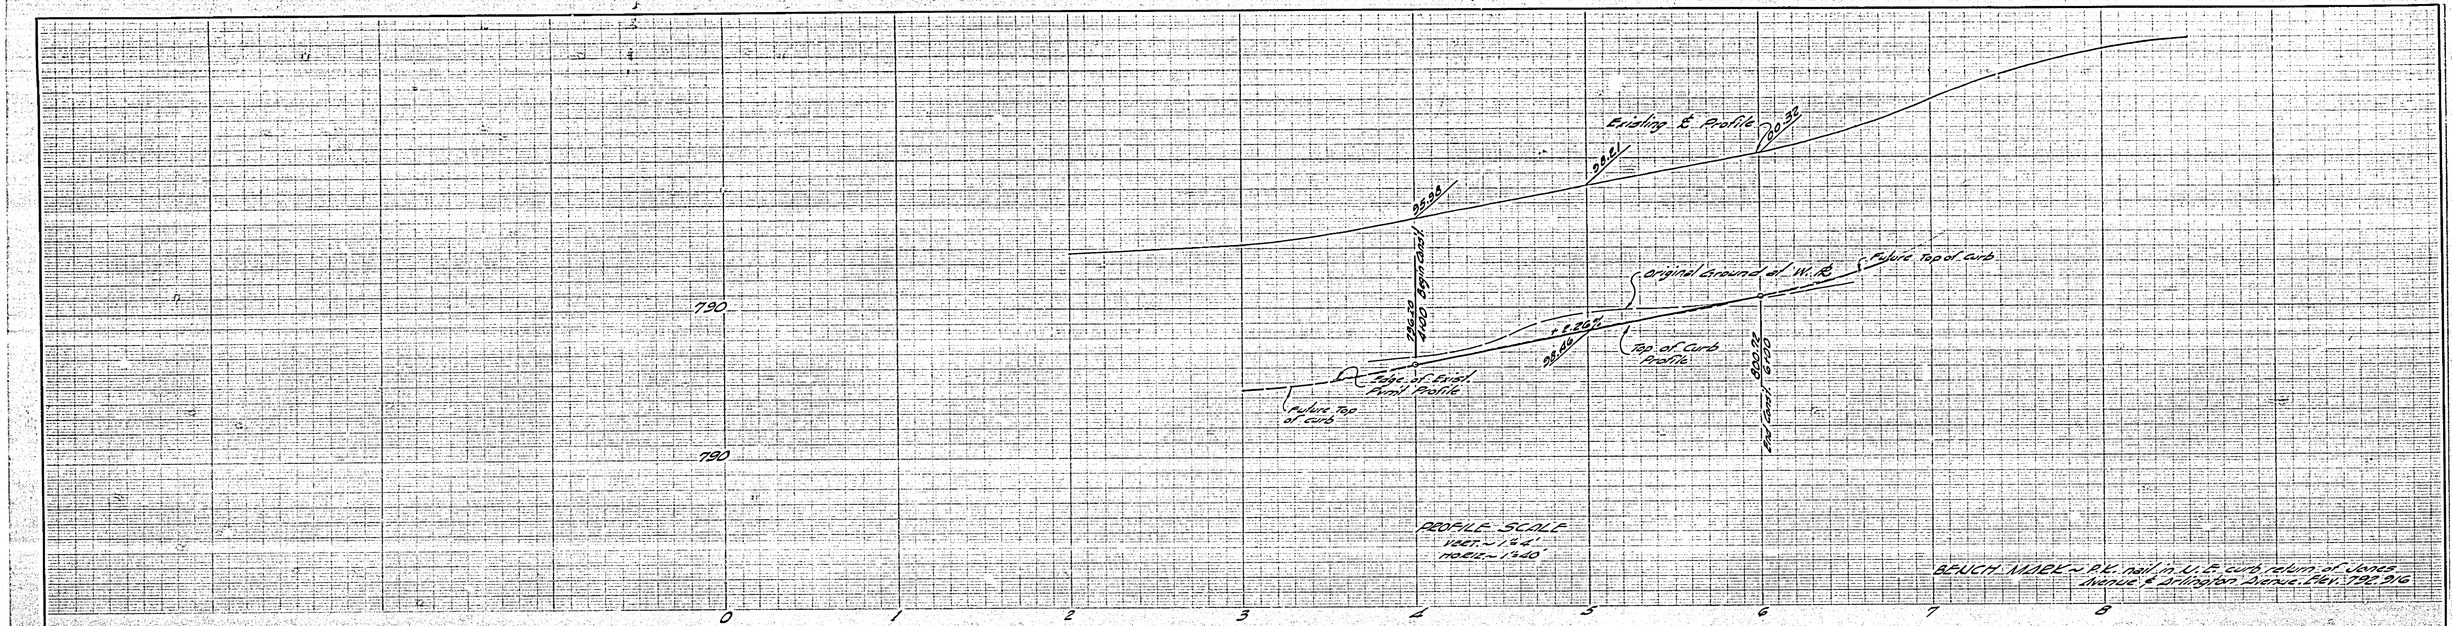

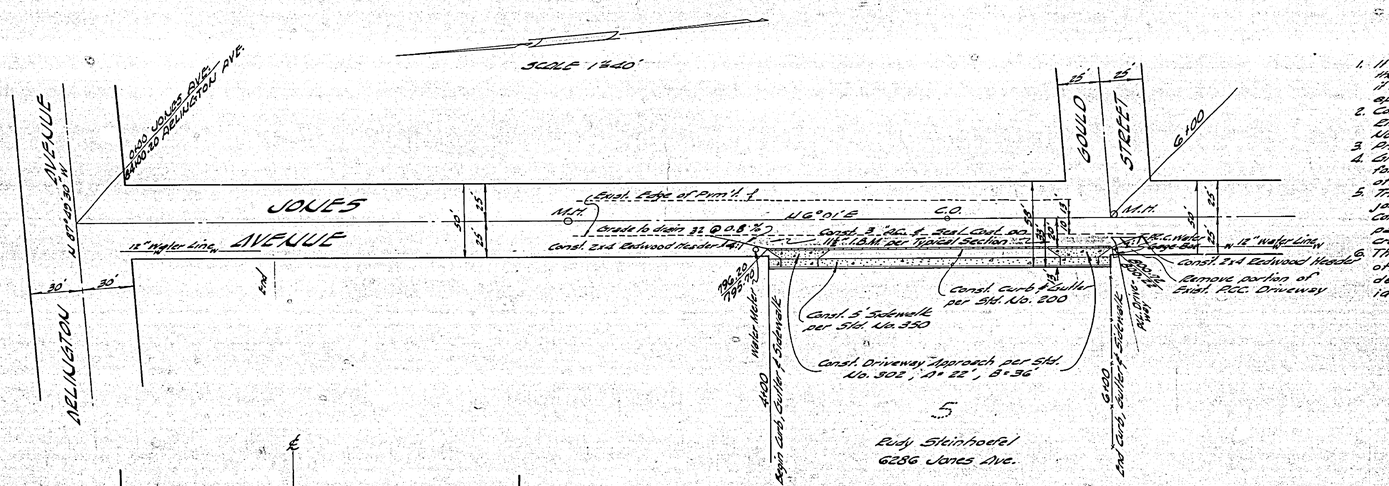

5

Rudy Steinhoefel
6286 Jones Ave.

GENERAL NOTES

1. It shall be the responsibility of the contractor to clean the R/W in accordance with the provisions of law as it affects each activity including irrigation lines and appurtenances and at no cost to the City.
2. Construction shall be in accordance with the City of Riverside Department of Public Works Specifications No. 461 and Standard Drawings.
3. Prime coat, seal coat and paint binder are required.
4. Grading will require a permit under ordinance 3032 for cut or fill exceeding 100 cubic yards or a fill of over 1 foot in depth.
5. Trim edge of existing pavement where new paving joins existing pavement, to a clean straight line. Construct match up paving as shown and overlay paving as directed in the field to produce a smooth joint section.
6. The finished subgrade shall have a compaction of not less than 90% for a depth of 0.5 foot, as determined by test method No. "Calif. 216" immediately prior to placement of the cover.

RIDDELL, STEARNS & ROBERTSON
Civil Engineering - Land Surveying
San Bernardino, California
APPROVED David C. Stearns RE 13311
DATE 8-1-66

REVISIONS		
MADE	DATE	

CITY OF RIVERSIDE, CALIFORNIA
DEPARTMENT OF PUBLIC WORKS

CURB & GUTTER IMPROVEMENT
STA. 4+00 ET. TO STA. 6+00 ET.

JONES AVENUE

DESIGNED BY JCH	SUBMITTED BY William D. Stearns Asst. Supt. of Streets	APPROVED BY Director of Public Works	APPROVED NO. R-1104
DRAWN BY RJH	RECOMMENDED BY Supt. of Streets DATE 11-8-66	APPROVED BY Board of Public Utilities DATE 11-9-66	SHEET 1 OF 1
CHECKED BY			