Do not check out Plan R-1189 to anyone.

5-12-68 RS

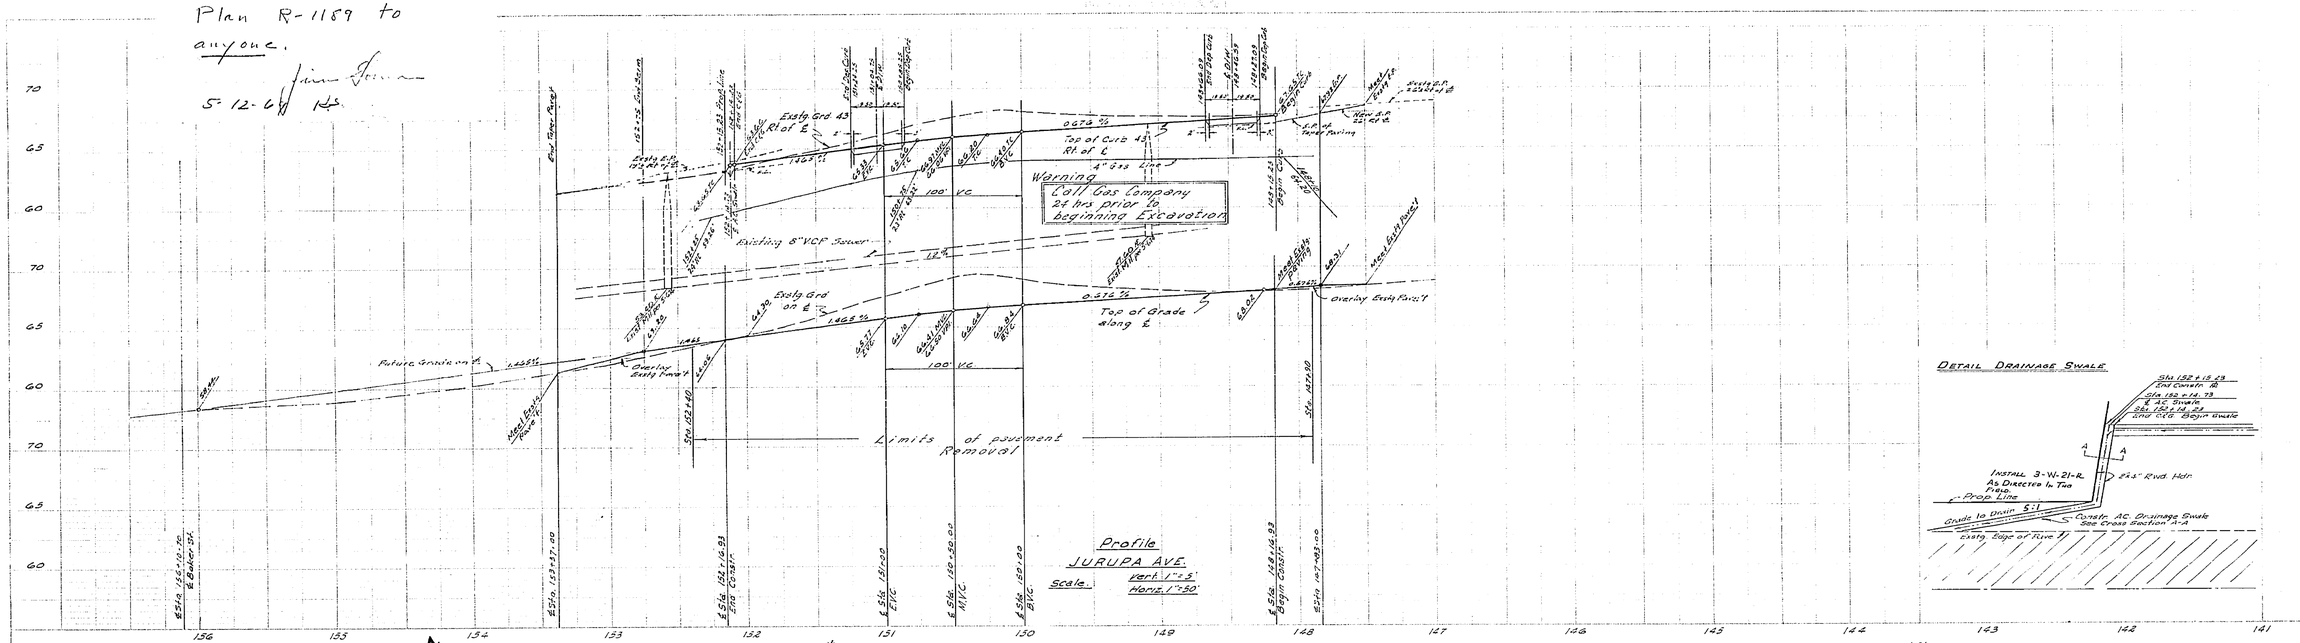

PLAN
Scale: 1"=50'

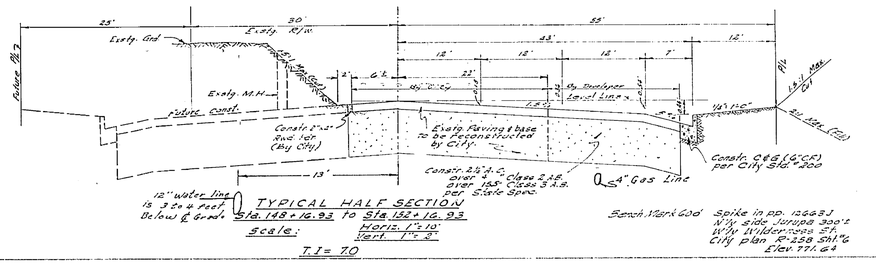

TYPICAL HALF SECTION
Sta. 148+16.93 to Sta. 152+16.93
Scale: Horiz. 1"=10' Vert. 1"=2'
T.I.= 7.0

Bench Mark 600' Spike in pp. 126683 W'ly side Jurupa 300'± W'ly Wilderness St. City plan R-258 Sht. 6 Elev. 771.64

QUANTITY ESTIMATE

Curb & Gutter Standard #200	400	L.F.
2½" AC and Seal Coat	9,900	Sq. ft.
Imported Base Material	587	Cu. Yds.
2"x4" Redwood Header	117	L.F.
Excavation (Cut)	900	Cu. Yds.
Pavement Removal (by City)	15,000	Sq. ft.
2½" AC and Seal Coat (by City)	15,000	Sq. ft.
2"x4" Redwood Header (by City)	540	L.F.
Imported Base Material (by City)	889	Cu. Yds.
Excavation (Cut) (by City)	1,300	Cu. Yds.
Adjust M.H. to grade (by City)	2	Each

GENERAL NOTES

1. It shall be the responsibility of the contractor to clear the Right of way in accordance with the provisions of law as it affects each Utility including irrigation lines and appurtenance and at no cost to the City
2. Construction shall be in accordance with the City of Riverside, Department of Public Works Specifications No. 461 and Standard Drawings.
3. Prime Coat, Seal Coat, and paint binder are required.
4. Grading will require a permit under Ordinance 3093 for a cut or fill exceeding 100 cu. yds. or a fill over one foot in depth.
5. Trim edge of existing pavement to a clean straight line where new paving joins existing pavement, & construct match up paving as shown, and overlay paving as directed in field to produce a smooth crown section.
6. The finished sub-grade shall have a compaction of not less than 90% for a depth of not less than 0.5 feet as determined by test method No. Calif. 216 immediately prior to placement of the cover.

SR # 634 R<5

HUGH M. GALLAHER
CIVIL ENGINEER
RIVERSIDE, CALIFORNIA
Approved by Hugh M. Gallaher Date 8-4-66
R.C.E. No. 7304
W.O. 5023-G F.B. 635

MARK	REVISIONS	APPR.	DATE

DESIGNED BY RES DRAWN BY FHW CHECKED BY GEB

CITY OF RIVERSIDE, CALIFORNIA
DEPARTMENT OF PUBLIC WORKS

APPROVED BY	BY	DATE
OFFICE ENGINEER	[illegible]	6-2
PARK DEPARTMENT	[illegible]	2-9
TRAFFIC DIVISION	[illegible]	5-12
ASSISTANT CITY ENG.	[illegible]	3-11-68
	[illegible]	5-20

APPROVED BY [signature]
DIRECTOR OF PUBLIC WORKS
DATE 3-11-68

STREET PLAN & PROFILE
JURUPA AVENUE
N. SIDE, 850'± W'LY OF WILDERNESS ST.
M.P. - 1 - 667
HORIZ. SCALE: 1"= 50' VERT. SCALE: 1"= 5'

PROJECT NO. SS 338
R-1189
SHEET 1 OF 1