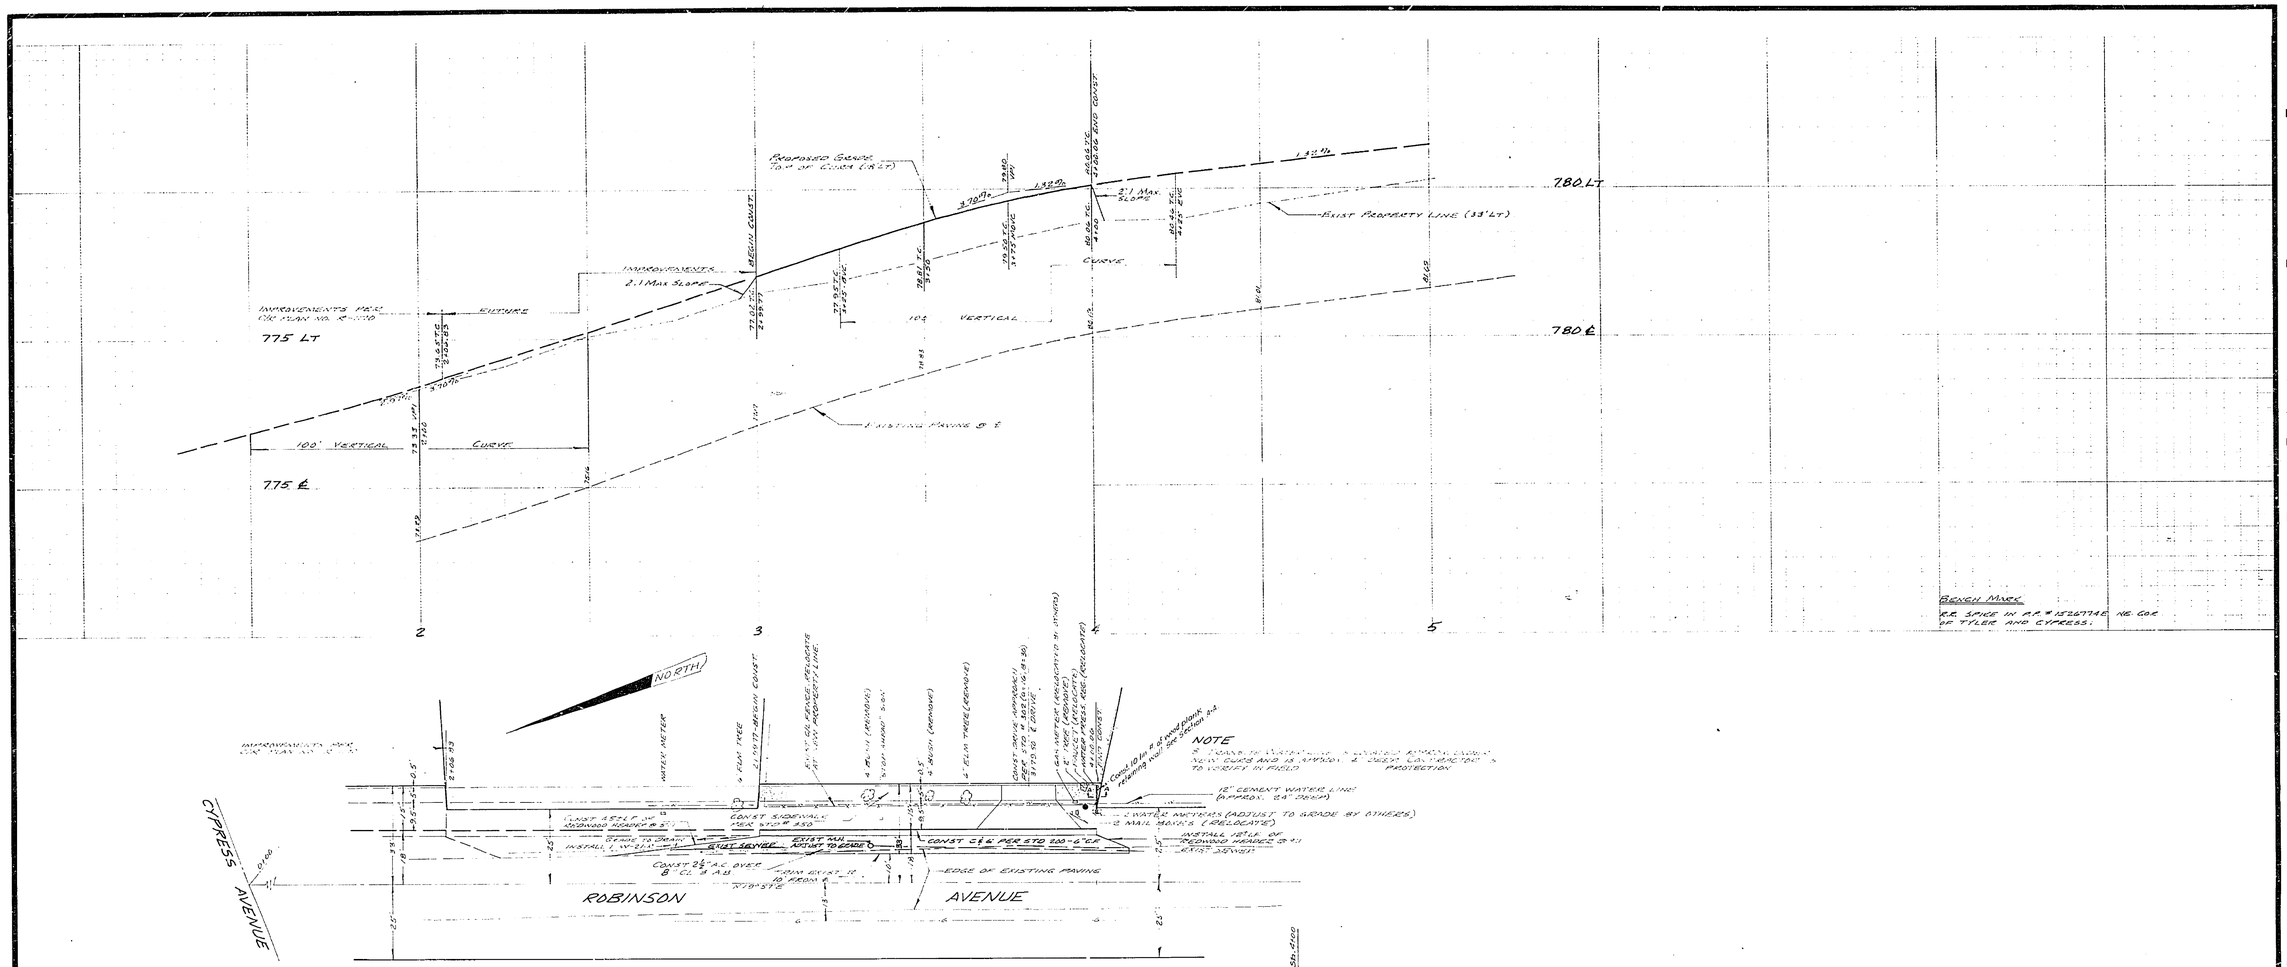

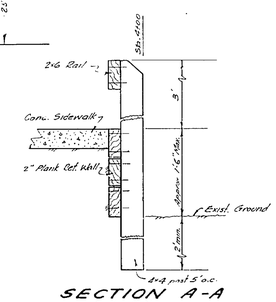

SECTION A-A
Scale: 1"=1'

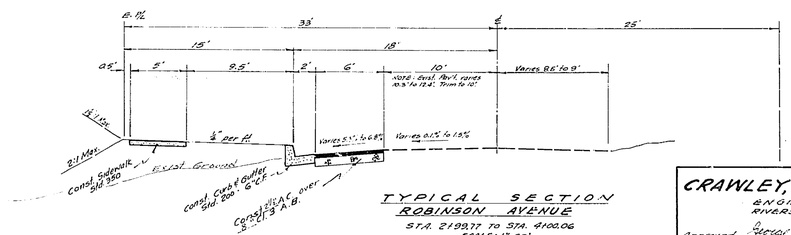

TYPICAL SECTION
ROBINSON AVENUE
STA. 2+99.77 TO STA. 4+00.06
SCALE: 1"=60'
T.I. = 5

GENERAL NOTES

1. It shall be the responsibility of the contractor to clear the right of way in accordance with the provisions of law as it affects each utility including irrigation lines and appurtenances and at no cost to the city.
2. Construction shall be in accordance with City of Riverside Department of Public Works, Specifications No. 461 and Standard Dwg's.
3. Prime coat, seal coat and paint binder are required.
4. Grading will require a permit under Ordinance 3093 for a cut or a fill exceeding 100 cubic yards or a fill over one foot in depth.
5. Trim edge of existing pavement, where new paving joins existing pavement, to a clean straight line. Construct match-up paving as shown and overlay as directed in the field to produce a smooth crown section. Engineer estimates overlay to be 0.5 tons

CRAWLEY, HAWKINS & HIEBER ENGINEERS & SURVEYORS RIVERSIDE, CALIFORNIA Approved George R. Hieber RCE 14407 Date 10-4-66	MARK / REVISIONS / APPR. / DATE DESIGNED BY / DRAWN BY / CHECKED BY	CITY OF RIVERSIDE, CALIFORNIA DEPARTMENT OF PUBLIC WORKS APPROVED BY / DATE OFFICE ENGINEER / PARK DEPARTMENT / TRAFFIC DIVISION / ASSISTANT CITY ENG. APPROVED BY DIRECTOR OF PUBLIC WORKS DATE	EAST SIDE ROBINSON AVENUE 300-400' ELY CYPRESS AVENUE C.U.P. NO. C-7-645 HORIZ. SCALE: 1" = 20' VERT. SCALE: 1" = 2'
J.O. 564 FOR: CRESTHAVEN SCHOOL F.B. 82/71			PROJECT NO. R-1200 SHEET 1 OF 1 FILE NO. 4109