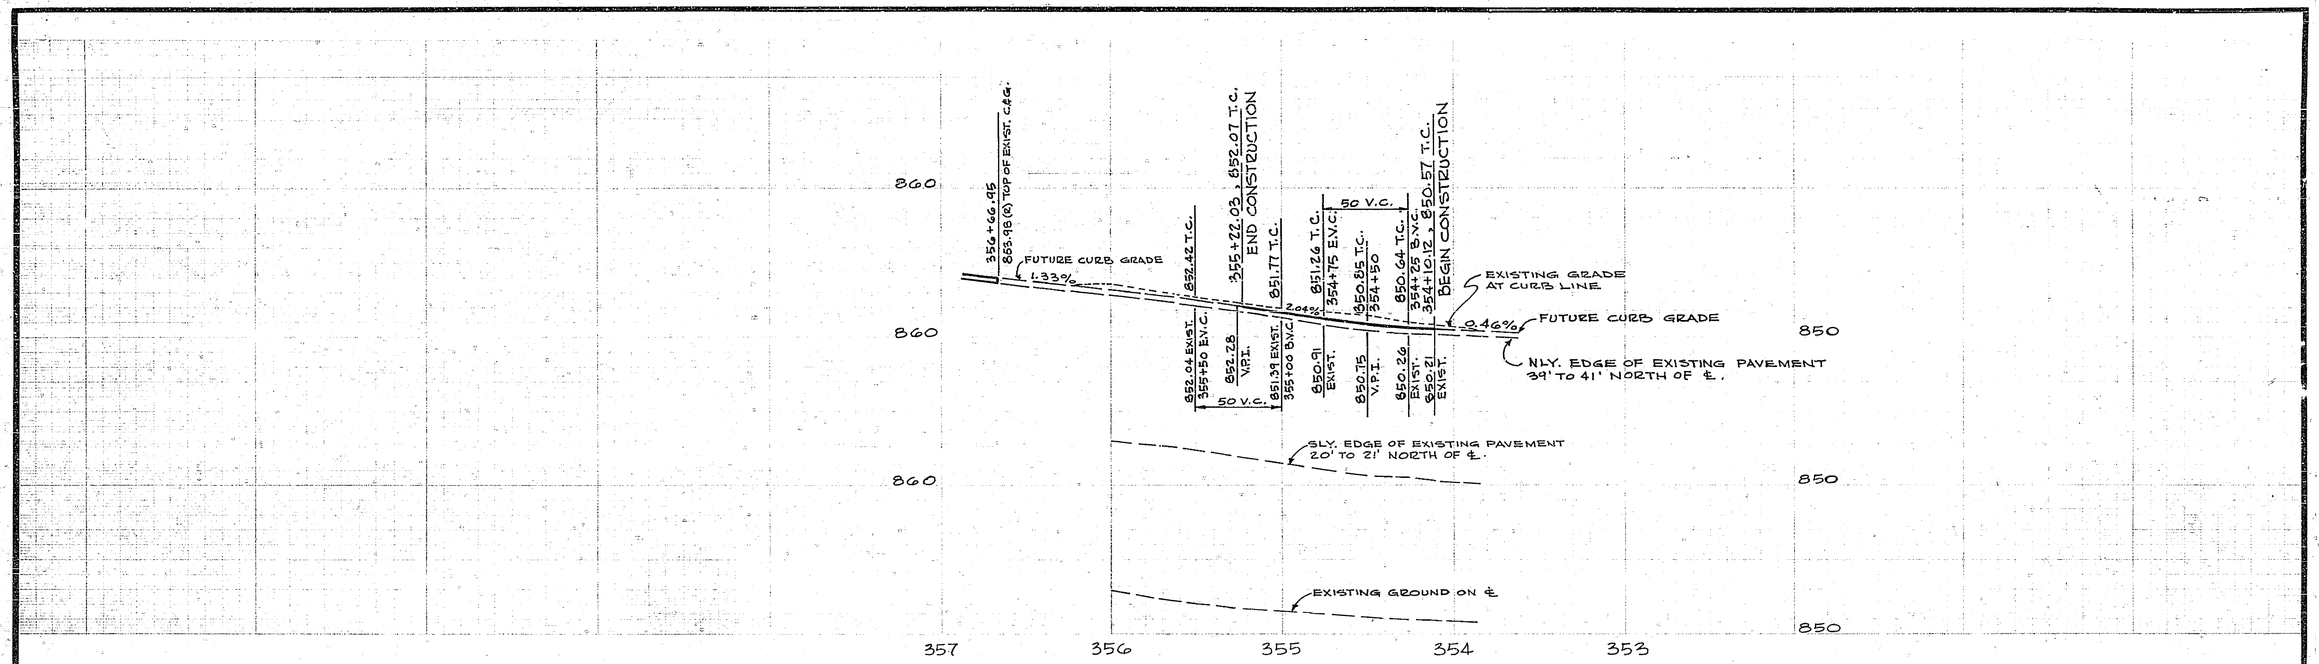

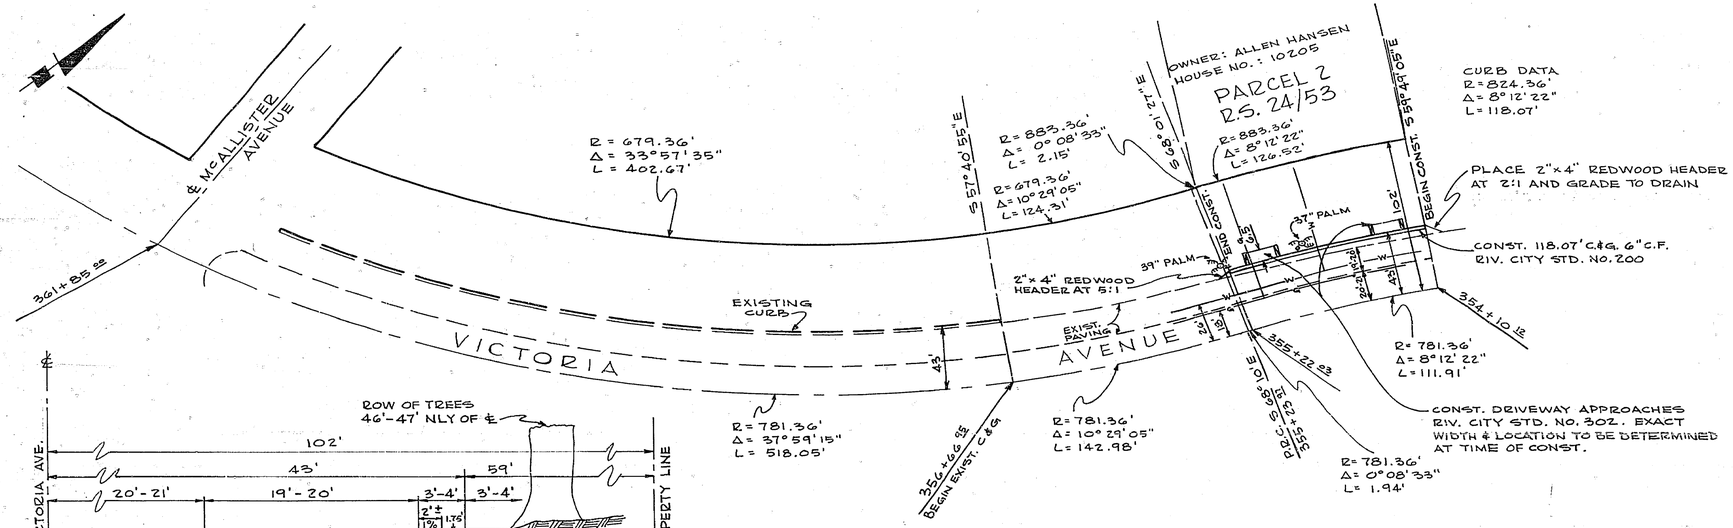

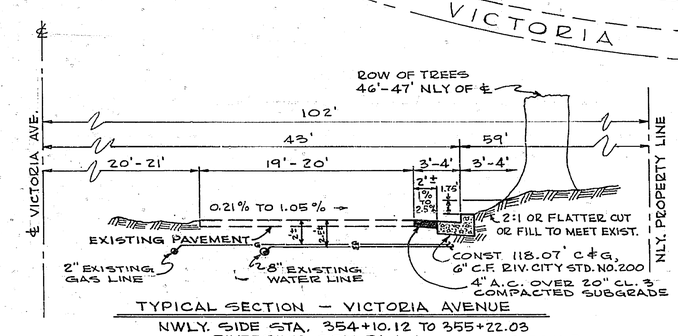

TYPICAL SECTION – VICTORIA AVENUE
NWLY. SIDE STA. 354+10.12 TO 355+22.03
RIVERSIDE CITY PLAN NO SCALE

GENERAL NOTES

(1) IT SHALL BE THE RESPONSIBILITY OF THE CONTRACTOR TO CLEAR THE RIGHT OF WAY IN ACCORDANCE WITH THE PROVISIONS OF LAW AS IT AFFECTS EACH UTILITY, INCLUDING IRRIGATION LINES AND APPURTENANCES, AND AT NO COST TO THE CITY.

(2) CONSTRUCTION SHALL BE IN ACCORDANCE WITH THE CITY OF RIVERSIDE, DEPARTMENT OF PUBLIC WORKS, SPECIFICATIONS NO. 461 AND STANDARD DRAWINGS.

(3) PRIME COAT, SEAL COAT, AND PAINT BINDER ARE REQUIRED.

(4) GRADING WILL REQUIRE A PERMIT UNDER ORDINANCE 3093 FOR A CUT OR FILL EXCEEDING 100 CUBIC YARDS, OR A FILL OVER ONE FOOT IN DEPTH.

(5) TRIM EDGE OF EXISTING PAVEMENT, WHERE NEW PAVING JOINS EXISTING PAVEMENT, TO A CLEAN, STRAIGHT LINE. CONSTRUCT MATCH-UP PAVING AS SHOWN AND OVERLAY PAVING AS DIRECTED IN THE FIELD TO PRODUCE A SMOOTH CROWN SECTION.

(6) THE FINISH SUBGRADE SHALL HAVE A COMPACTION OF NOT LESS THAN 90% FOR A DEPTH OF 0.5 FOOT AS DETERMINED BY TEST METHOD NO. "CALIF. 216-F" IMMEDIATELY PRIOR TO PLACEMENT OF COVER.

(7) BENCH MARK : X ON HYDRANT AT CORNER OF VICTORIA AND McALLISTER AVENUES.
ELEV. 861.28' CITY F.B. 684/6

TBM AT TOP OF CURB STA. 356+66 95
ELEV. 853.97'

APPROVED: M. L. Dreike
CIVIL ENGINEER
R.E. NO. 16,730
15 AUGUST 1967

S.R.53 R=12

MARK	REVISIONS	APPR.	DATE

DESIGNED BY MLD DRAWN BY ____ CHECKED BY ____

CITY OF RIVERSIDE, CALIFORNIA
DEPARTMENT OF PUBLIC WORKS

APPROVED BY	BY	DATE
OFFICE ENGINEER		9-29
PARK DEPARTMENT	—	—
TRAFFIC DIVISION		9/68
ASSISTANT CITY ENGINEER		9-27

APPROVED BY: William D. Gardner
DIRECTOR OF PUBLIC WORKS
DATE 3/28/67

STREET PLAN & PROFILE
10205 VICTORIA AVE.
354+10.12 TO 355+22.03
NO. SIDE 663' ELY. McALLISTER
BUILDING PERMIT

HORIZ. SCALE: 1" = 40' VERT. SCALE: 1" = 4'

PROJECT NO. R-1252
SHEET 1 OF 1
FILE NO.