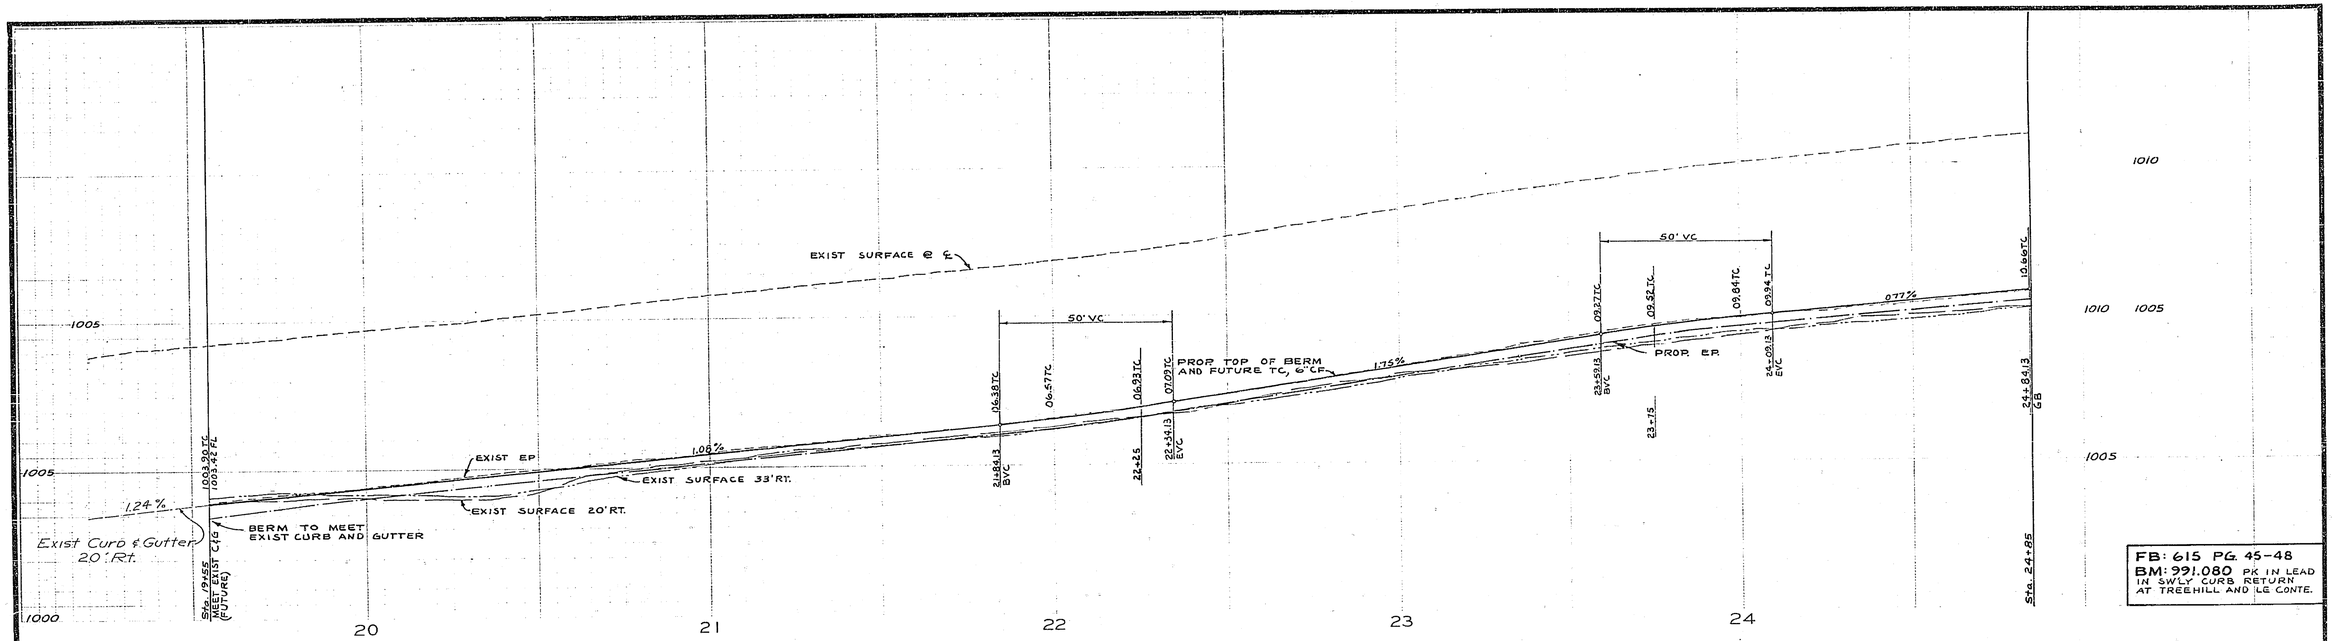

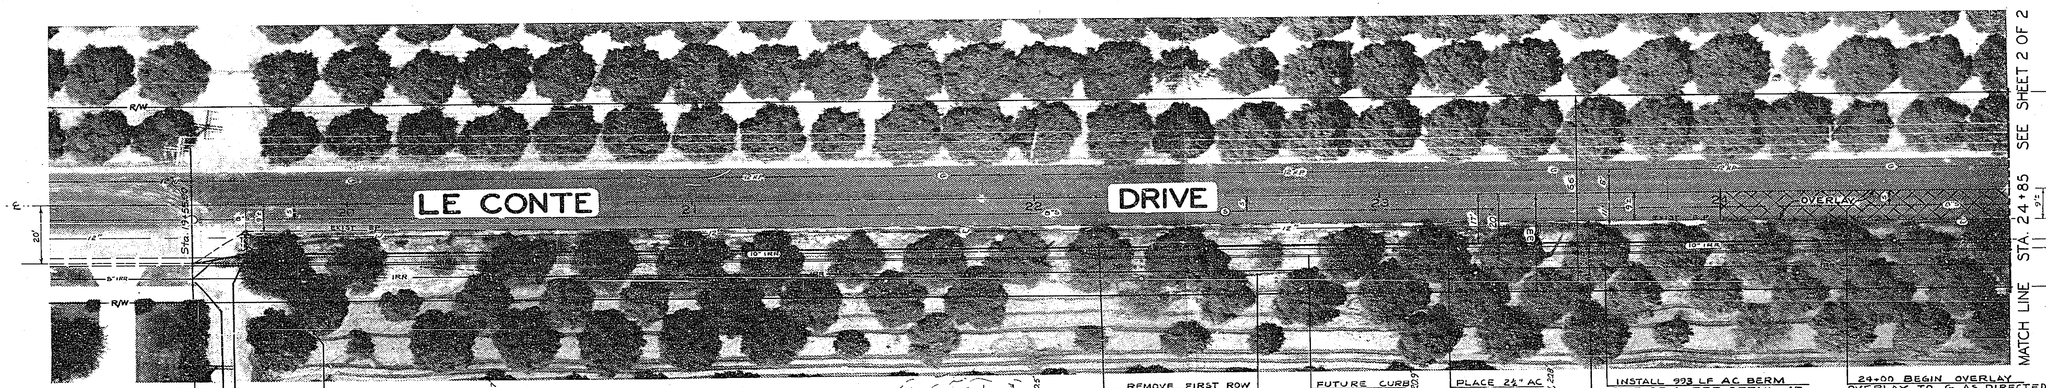

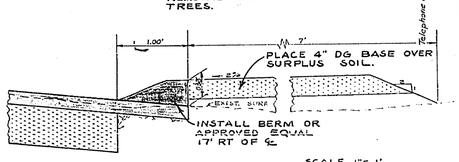

AC BERM DETAIL SCALE 1"= 1'

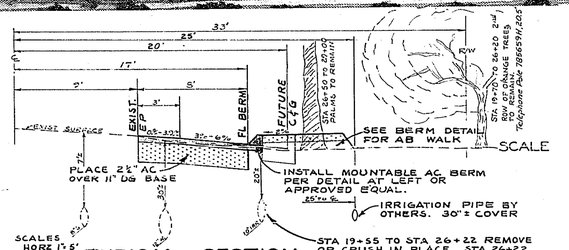

TYPICAL SECTION

MARK	REVISIONS	APPR.	DATE

DESIGNED BY DCK DRAWN BY DCK CHECKED BY BR

CITY OF RIVERSIDE, CALIFORNIA
DEPARTMENT OF PUBLIC WORKS

	BY	DATE
APPROVED BY		
OFFICE ENGINEER		
PARK DEPARTMENT		
TRAFFIC DIVISION		
ASSISTANT CITY ENG.		

APPROVED BY: William D. Thurman
DIRECTOR OF PUBLIC WORKS
DATE 7/24/68

LE CONTE DRIVE
WIDENING ON S'LY SIDE FROM GAGE TO 1000 W'LY

HORIZ. SCALE: 1" - 20' VERT. SCALE: 1" - 2'

PROJECT NO. 337 (3152)

R - 1258

SHEET 1 OF 2

FILE NO.

FB: 615 PG. 45-48
BM: 991.080 PK IN LEAD IN SW'LY CURB RETURN AT TREEHILL AND LE CONTE.

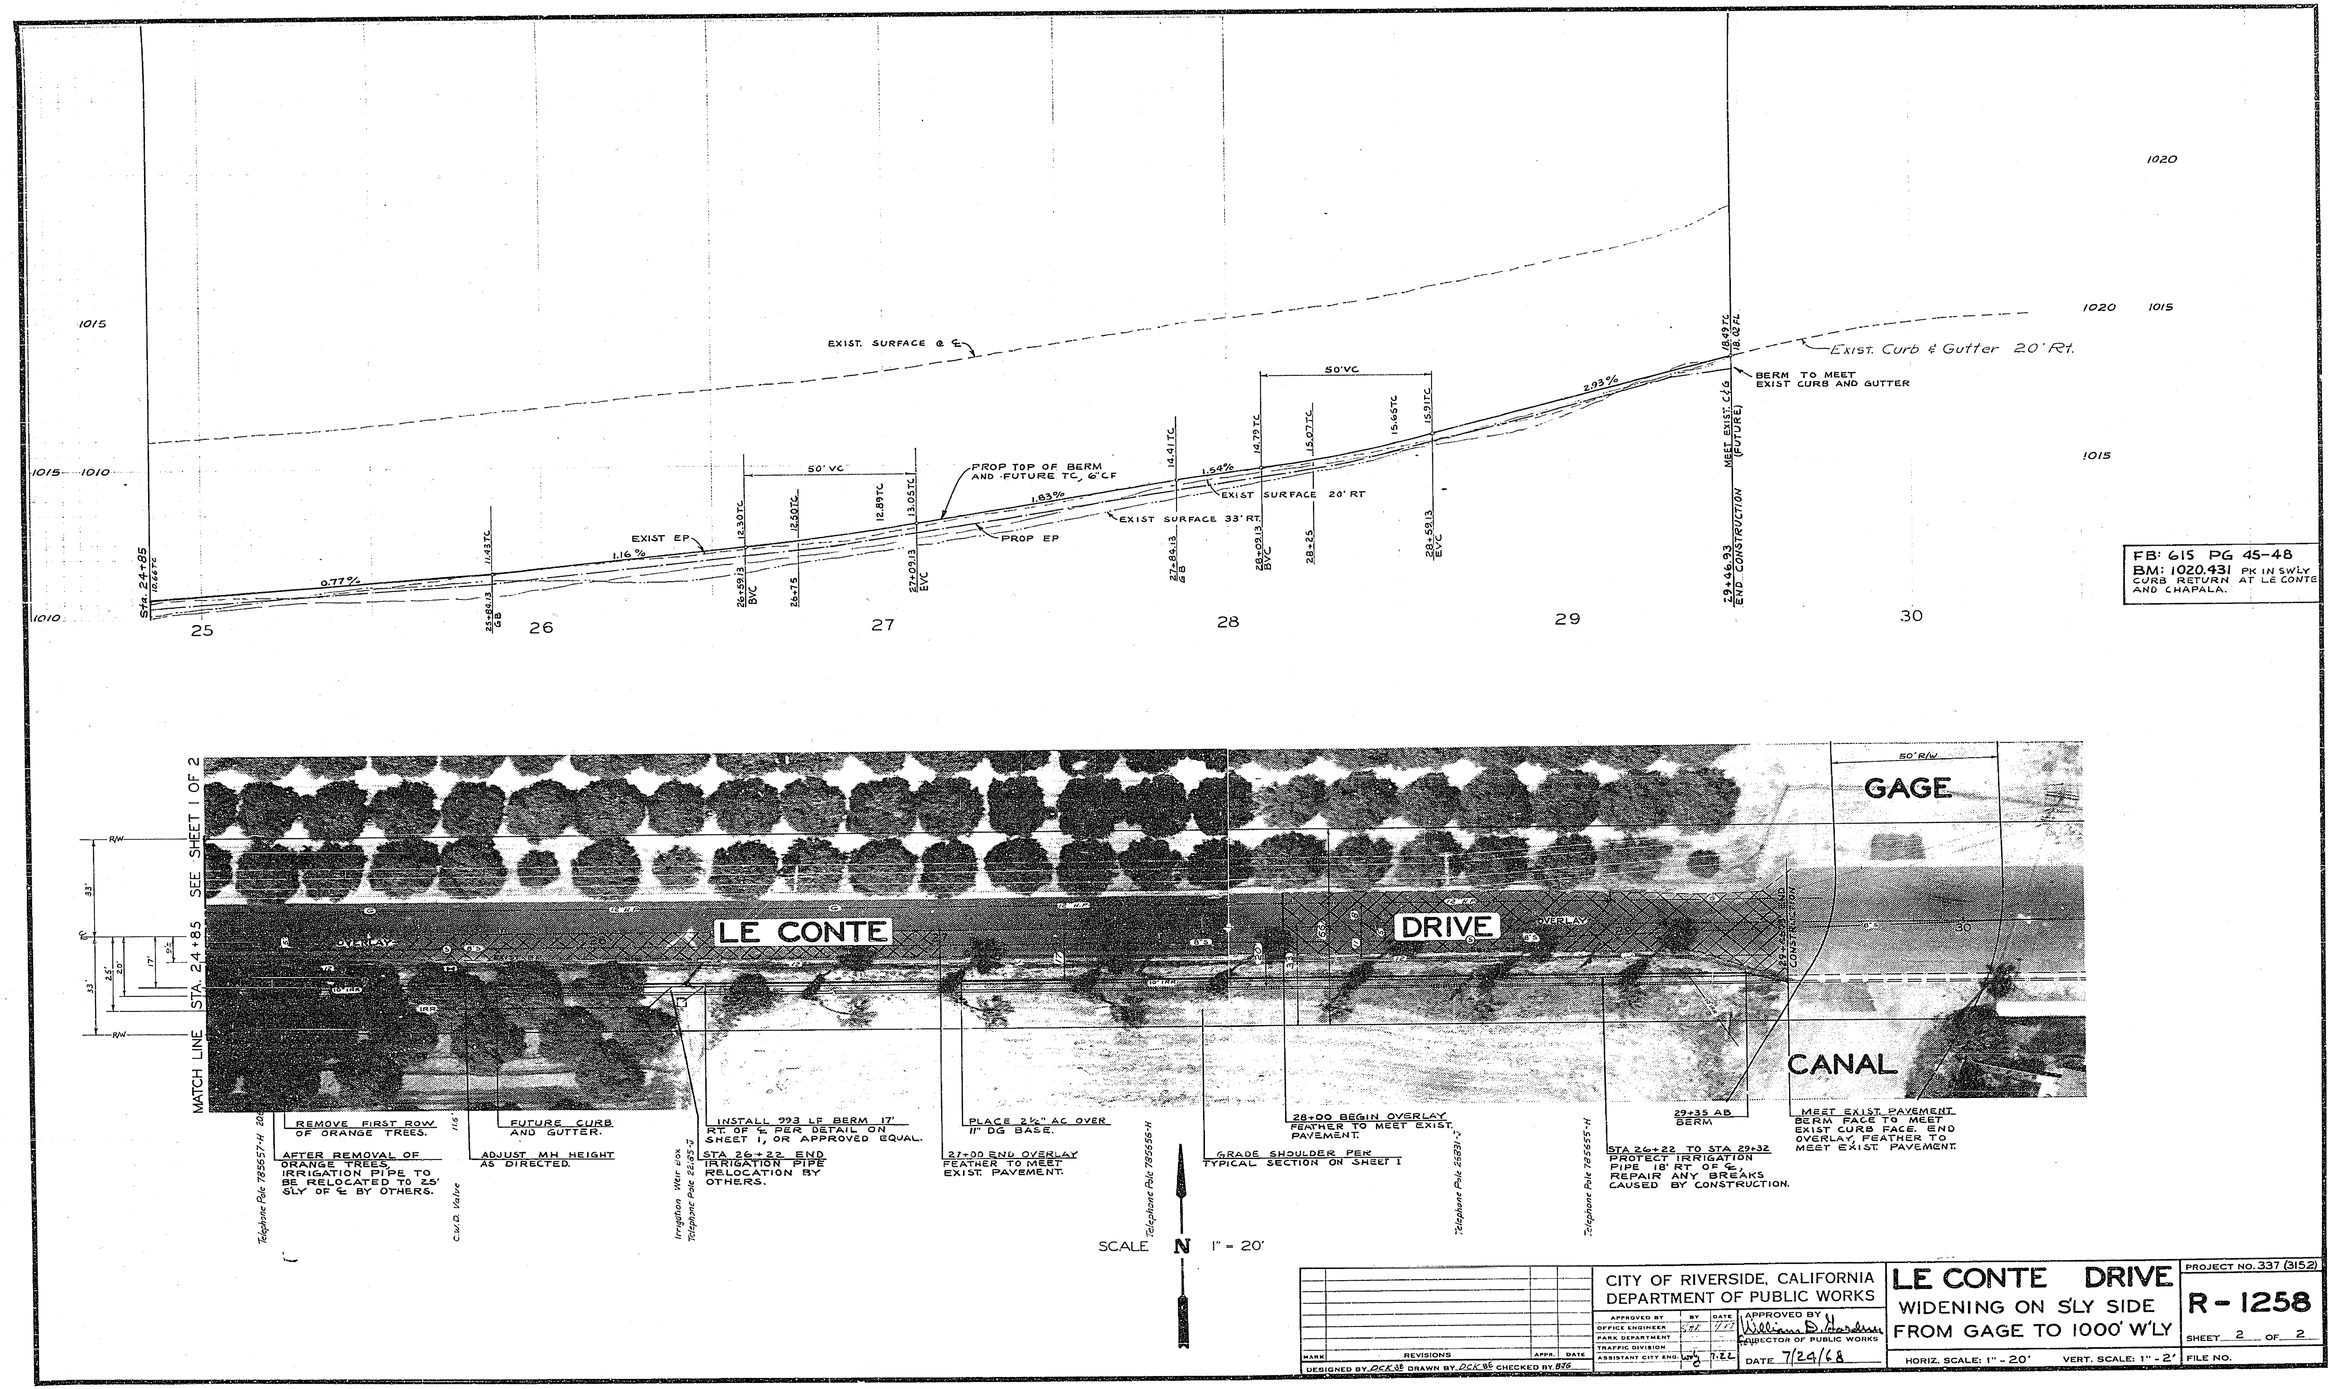

FB: 615 PG 45-48
BM: 1020.431 PK IN SWLY CURB RETURN AT LE CONTE AND CHAPALA.

REVISIONS	APPR.	DATE

DESIGNED BY DCK'85 DRAWN BY DCK'85 CHECKED BY BTB

CITY OF RIVERSIDE, CALIFORNIA
DEPARTMENT OF PUBLIC WORKS

APPROVED BY	BY	DATE
OFFICE ENGINEER	[illegible]	7/24
PARK DEPARTMENT		
TRAFFIC DIVISION		
ASSISTANT CITY ENG.	[illegible]	7-22

APPROVED BY William D. Gardner
DIRECTOR OF PUBLIC WORKS
DATE 7/24/68

LE CONTE DRIVE
WIDENING ON S'LY SIDE FROM GAGE TO 1000' W'LY

HORIZ. SCALE: 1" - 20' VERT. SCALE: 1" - 2'

PROJECT NO. 337 (3152)
R - 1258
SHEET 2 OF 2
FILE NO.