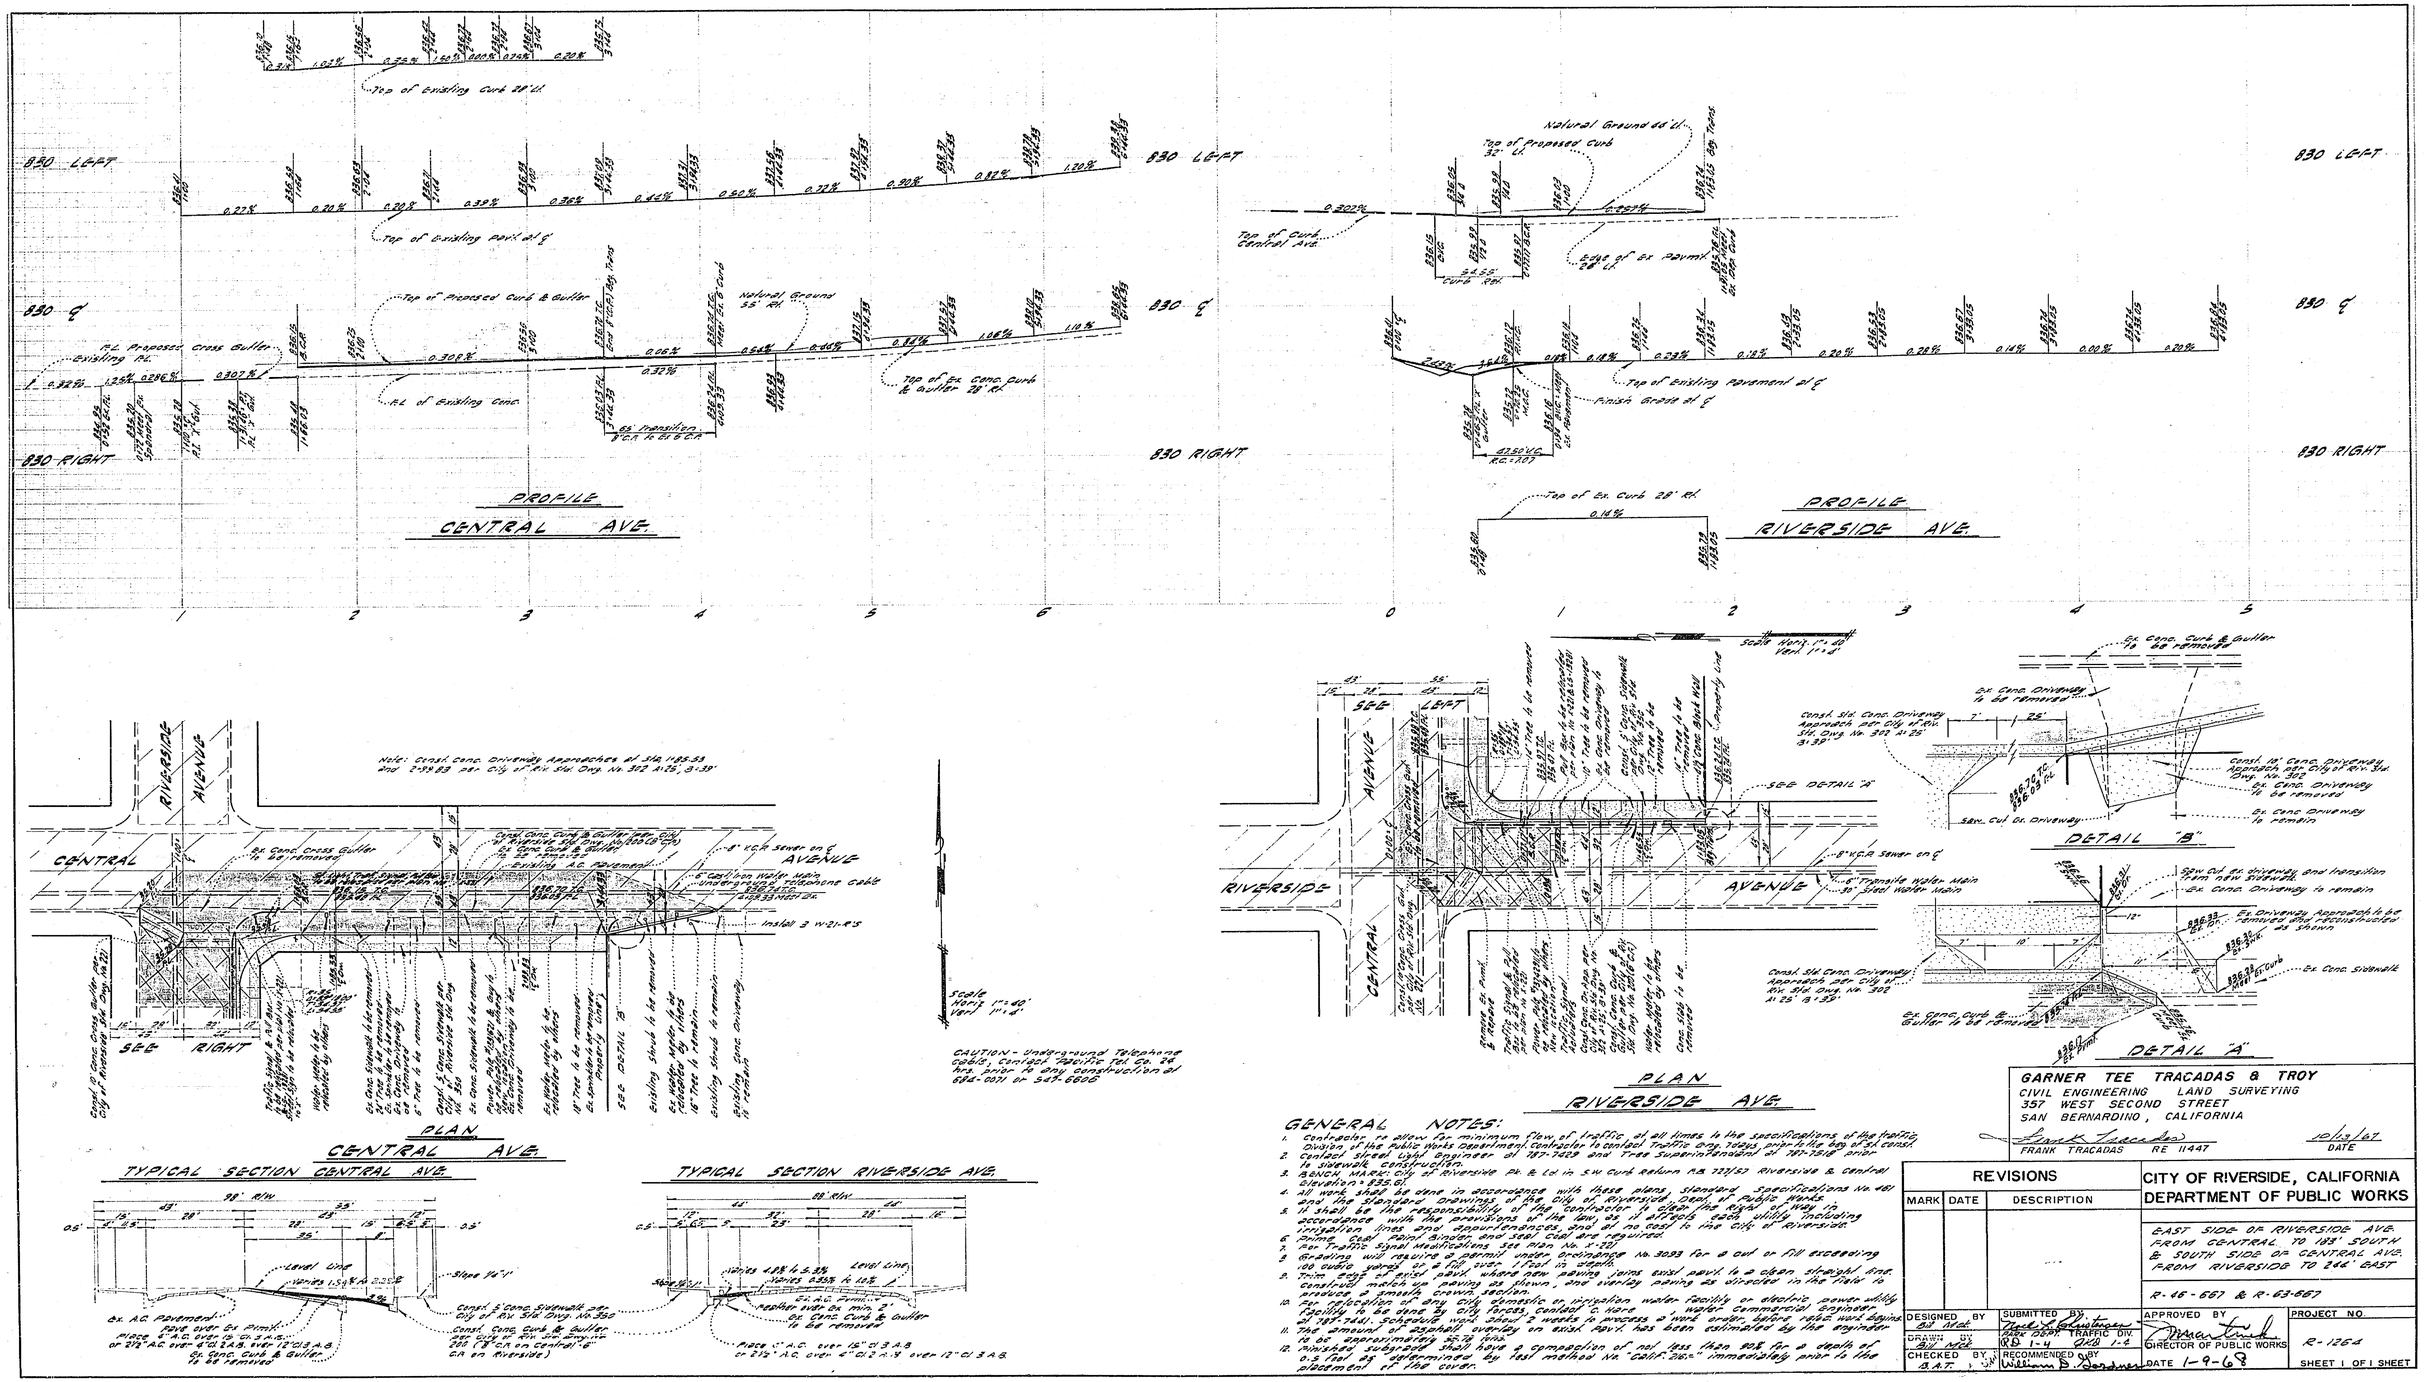


GENERAL NOTES:

1. Contractor to allow for minimum flow of traffic at all times to the specifications of the traffic Division of the Public Works Department. Contractor to contact Traffic Dep. Today, prior to the beg. of st. const.
2. Contact Street Light Engineer at 787-7428 and Tree Superintendent at 787-7818 prior to sidewalk construction.
3. BENCH MARK: City of Riverside Pk. & Td. in S.W. Curb return P.B. 122/53 Riverside & Central Elevation = 828.61
4. All work shall be done in accordance with these plans, standard specifications No. 461 and the Standard Drawings of the City of Riverside, Dept. of Public Works.
5. It shall be the responsibility of the contractor to clear the right of way in accordance with the provisions of the law as it affects each utility including irrigation lines and appurtenances, and all no cost to the City of Riverside.
6. Contact Cable Repair Engineer and Tele. Cab. are required.
7. For Traffic Signal modifications see Plan No. T-23.
8. Grading will require a permit under ordinance No. 3093 for a cut or fill exceeding 100 cubic yards or a fill over 1 foot in depth.
9. Trim edge of exist. pavt. where new paving joins exist. pavt. to a clean straight line. Construct match line paving as shown, and overlay paving as directed in the field to produce a smooth convex section.
10. For relocation of any City, domestic or irrigation water facility or electric power utility facility to be done by City forces, contact G. Hare, Water Commercial Engineer, at 787-7401. Advance work should be started 2 weeks to process a work order before actual work begins.
11. The amount of asphalt overlay on exist. pavt. has been estimated by the engineer to be approximately 0.25 tons.
12. Moisture sustained shall have a compaction of not less than 90% for a depth of 0.5 foot as determined by test method No. "Calif. 216" immediately prior to the placement of the curb.


GARNER TEE TRACADAS & TROY
CIVIL ENGINEERING LAND SURVEYING
357 WEST SECOND STREET
SAN BERNARDINO, CALIFORNIA
FRANK TRACADAS RE 11447
10/3/67 DATE


| REVISIONS | | |
|---|---|---|
| MARK | DATE | DESCRIPTION |
| | | |

CITY OF RIVERSIDE, CALIFORNIA
DEPARTMENT OF PUBLIC WORKS

EAST SIDE OF RIVERSIDE AVE. FROM CENTRAL TO 183' SOUTH & SOUTH SIDE OF CENTRAL AVE. FROM RIVERSIDE TO 246' EAST

R-48-667 & R-63-667

| DESIGNED BY | SUBMITTED BY | APPROVED BY | PROJECT NO. |
|---|---|---|---|
| DRAWN BY | RECOMMENDED BY | DIRECTOR OF PUBLIC WORKS | R-1264 |
| CHECKED BY | | DATE 1-9-68 | SHEET 1 OF 1 SHEET |