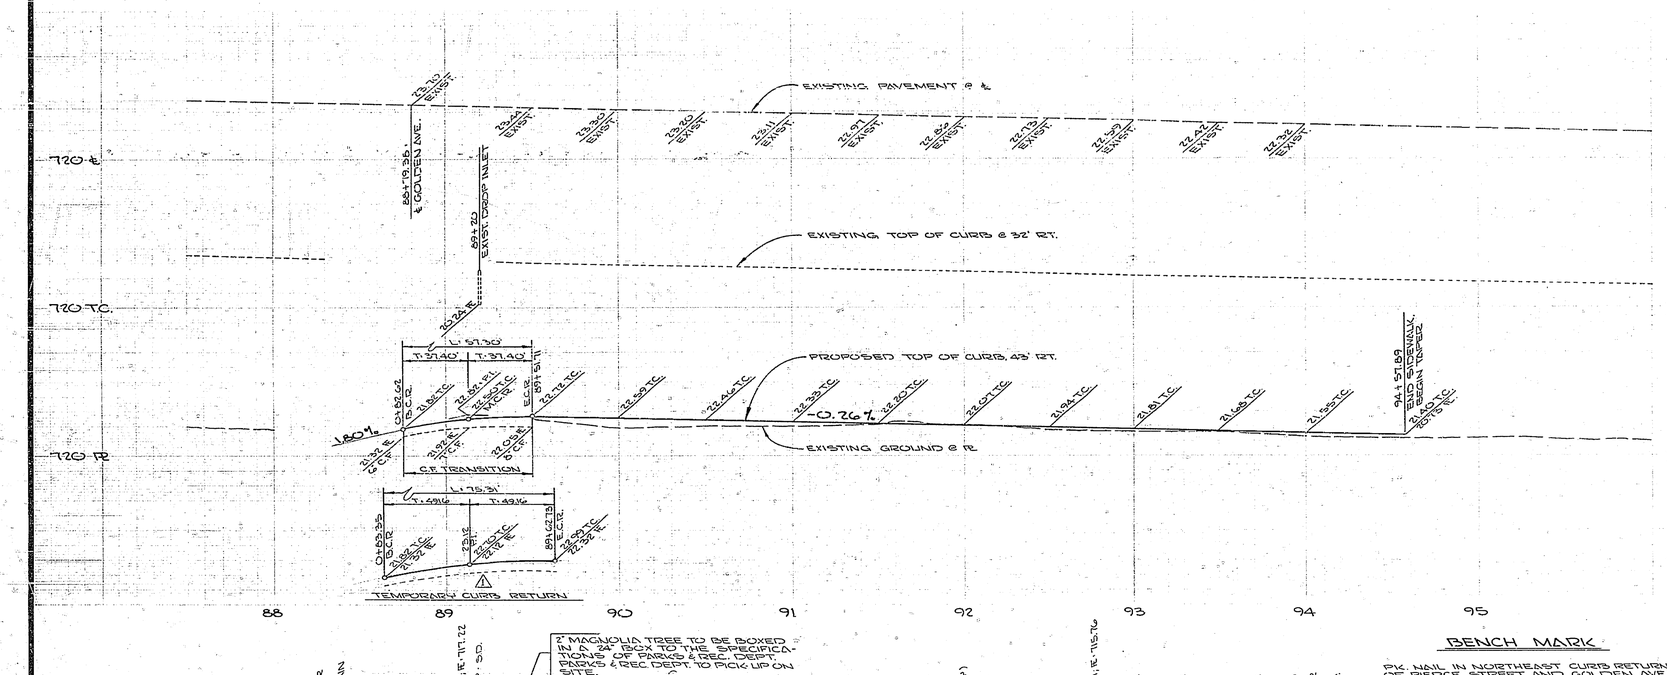

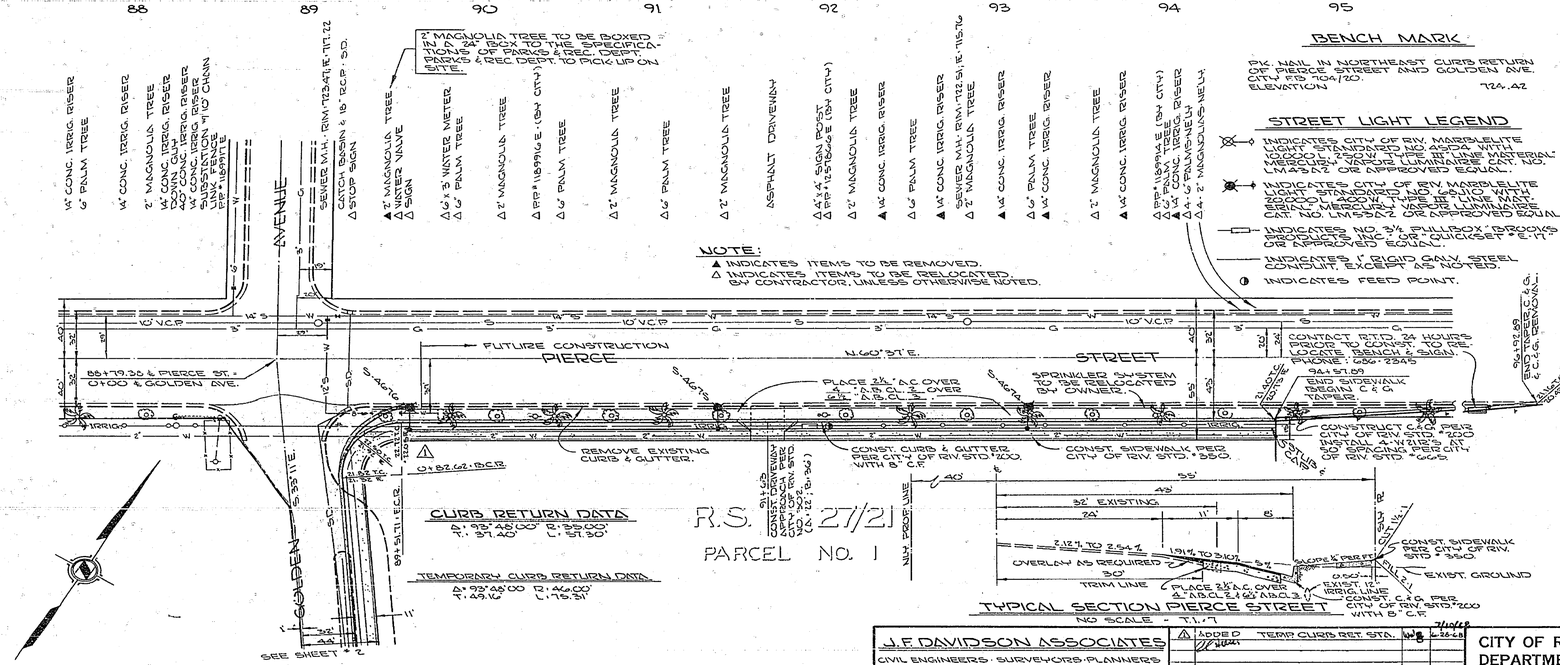

BENCH MARK

DK. NAIL IN NORTHEAST CURB RETURN OF PIERCE STREET AND GOLDEN AVE. CITY BR 704/20.
ELEVATION = 724.42

STREET LIGHT LEGEND

- INDICATES CITY OF RIV. MARBELITE LIGHT STANDARD NO. 41-5DA WITH 15' MOUNTING HEIGHT AND 6' MAST ARM WITH MERCURY VAPOR LUMINAIRE CAT. NO. LM-454A2 OR APPROVED EQUAL.
- INDICATES CITY OF RIV. MARBELITE LIGHT STANDARD NO. 41-5DA WITH 15' MOUNTING HEIGHT AND 6' MAST ARM WITH MERCURY VAPOR LUMINAIRE CAT. NO. LM-454A2 OR APPROVED EQUAL.
- INDICATES NO. 3½ PRINCE MFG. OR QUICKSET E.T.S. OR APPROVED EQUAL.
- INDICATES 1' DEVICO OR LV STEEL PEDESTAL WITH 2 EXPOSED BOLTS.
- INDICATES FEED POINT.

GENERAL NOTES

1. IT SHALL BE THE RESPONSIBILITY OF THE CONTRACTOR TO CLEAR THE RIGHT OF WAY IN ACCORDANCE WITH THE PROVISIONS OF LAW AS IT AFFECTS EACH UTILITY, INCLUDING IRRIGATION LINES AND APPURTENANCES AND AT NO COST TO THE CITY.
2. CONSTRUCTION SHALL BE IN ACCORDANCE WITH THE CITY OF RIVERSIDE, DEPARTMENT OF PUBLIC WORKS, SPECIFICATIONS NO 401 AND STANDARD DRAWINGS.
3. PRIME COAT, SEAL COAT AND PRINT BINDER ARE REQUIRED.
4. GRADING WILL REQUIRE A PERMIT UNDER ORDINANCE 1509 FOR A CUT OR FILL EXCEEDING 100 CUBIC YARDS OR A FILL OVER ONE FOOT IN DEPTH.
5. THE DEVELOPER SHALL ARRANGE FOR A SOIL TEST AT THE SUBGRADE LEVEL BY A SOILS ENGINEER THICKNESS OF PAVEMENT AND THICKNESS AND TYPE OF CONCRETE BASE SHALL BE DETERMINED BY THE SOILS ENGINEER AND SUBMITTED TO THE CITY OF RIVERSIDE FOR APPROVAL PRIOR TO CONSTRUCTION.
6. TRIM EDGE OF EXISTING PAVING WHERE NEW PAVING ABUTS EXISTING PAVEMENT, TO A CLEAN STRAIGHT LINE. CONSTRUCT MATCH LIP PAVING WHERE SHOWN, AND OVERLAY PAVING AS DIRECTED IN THE FIELD. PAVING SHALL BE SAWCUT TO A CLEAN STRAIGHT LINE TO PROVIDE A SMOOTH JUNCTION WITH EXISTING PAVEMENT. SEE TYPICAL SECTIONS, THIS SHEET, FOR ADDITIONAL DETAILS.
7. FOR RELOCATION OF ANY CITY DOMESTIC OR IRRIGATION WATER FACILITY, OR ELECTRIC FACILITY, OR ANY UTILITY FACILITY TO BE DONE BY CITY FORCES OR CONTRACT, CONTACT THE FOLLOWING: FOR ELECTRIC, CHARLES HERGE, PHONE 787-7442. FOR WATER, COMMERCIAL ENGINEERING. SCHEDULE ABOUT 2 WEEKS TO PROCESS A WORK ORDER BEFORE RELOCATION WORK BEGINS.
8. FOR IRRIGATION AND 2" WATER, CONTACT MR. QUALF, PHONE 689-4321, AT LA SIERRA COLLEGE 24 HOURS PRIOR TO CONSTRUCTION.

STREET LIGHT NOTES

1. THIS IS A 2 WIRE 240 VOLT MULTIPLE SYSTEM.
2. ALL STREET LIGHT STANDARDS AND PULLBOXES TO BE FIELD LOCATED BY CONTRACTOR, ACCORDING TO PLANS, AND APPROVED BY UTILITIES PERSONNEL.
3. ALL STREET LIGHT STANDARDS SHALL BE CHECKED FOR CLEARANCE OF OR DRIVEWAYS AND PLACED TO FRONT END OF CURB RETURNS.
4. SEE CITY OF RIVERSIDE STD. DRAWING NO. E-1603 AND E-1601 FOR LIGHT STANDARDS DETAILS AND DWG NO. E-1603 FOR PULLBOX DETAILS, AND DRAWING NO. E-1601 FOR RISER DETAILS.
5. ALL CABLE TO BE AS SPECIFIED IN SPECIFICATION # 119.
6. ALL CONSTRUCTION TO COMPLY WITH THE LATEST REVISION OF THE CITY OF RIVERSIDE, PUBLIC UTILITIES DEPT., STREET LIGHT SPECIFICATION # 119.
7. INSPECTION TO BE CALLED FOR AS OUTLINED IN SPECIFICATION # 119.
8. FEED POINT TO BE CONFIRMED AT TIME OF CONSTRUCTION.
9. $ 98.00 INSPECTION AND CONNECTION FEE TO BE PAID: _____
10. THE CITY OF RIV. TRAFFIC ENGINEERING DIV. WILL PAY 100% TOWARD THE COST OF ONE NEW LUMINAIRE AND ARM PER INTERSECTION, UPON THE WORK AND RECEIPT OF A STATEMENT FROM THE DEVELOPER.
11. EXCAVATION FOR STREET LIGHT STANDARD BASES, PULLBOXES & CONDUITS MUST BE DONE AFTER THE INSTALLATION OF CURBS & GUTTERS, BUT BEFORE INSTALLATION OF SIDEWALKS.
12. BACKFILL TO BE OF TYPE AND COMPACTED AS SPECIFIED BY THE CITY OF RIVERSIDE PUBLIC WORKS DEPARTMENT SPECIFICATION # 401.
13. CONTRACTOR TO OBTAIN A STREET OPENING PERMIT FROM THE CITY OF RIVERSIDE PUBLIC WORKS DEPARTMENT BEFORE DOING ANY EXCAVATION IN PROPOSED OR DEDICATED STREET RIGHT OF WAY.

APPROVED FOR STREET LIGHTS
BY: _____ DATE 6-3-68
CHIEF ENG.

J.F. DAVIDSON ASSOCIATES
CIVIL ENGINEERS · SURVEYORS · PLANNERS
RIVERSIDE, CALIFORNIA
APPROVED BY: _____ DATE: 5/10/68
R.C.E. NO. 11580
W.O. 1906 FOR: LOMA LINDA UNIV. F.B. 198/34-54

MARK	REVISIONS	APPR.	DATE
1	ADDED TEMP CURB RET STA.	WB	7/10/68
2			8-26-68

DESIGNED BY: ROD DRAWN BY: ROD CHECKED BY: KOH

CITY OF RIVERSIDE, CALIFORNIA
DEPARTMENT OF PUBLIC WORKS

APPROVED BY	BY	DATE
OFFICE ENGINEER	[illegible]	6-13-68
PARK DEPARTMENT	[illegible]	6-11-68
TRAFFIC DIVISION	[illegible]	6-12-68
ASSISTANT CITY ENG.	[illegible]	6-13-68
CHIEF ENG.	[illegible]	6-13-68

APPROVED BY: _____ DIRECTOR OF PUBLIC WORKS
DATE 6-14-68

ZONING CASE R-326-67B
STREET PLAN & PROFILE
PIERCE STREET
576'± NORTHEASTERLY OF THE ℄ OF GOLDEN AVE. SOUTH SIDE

HORIZ. SCALE: 1" = 40' VERT. SCALE: 1" = 4'

PROJECT NO. LS-13317
R-1286
SHEET 1 OF 2
FILE NO. 33353

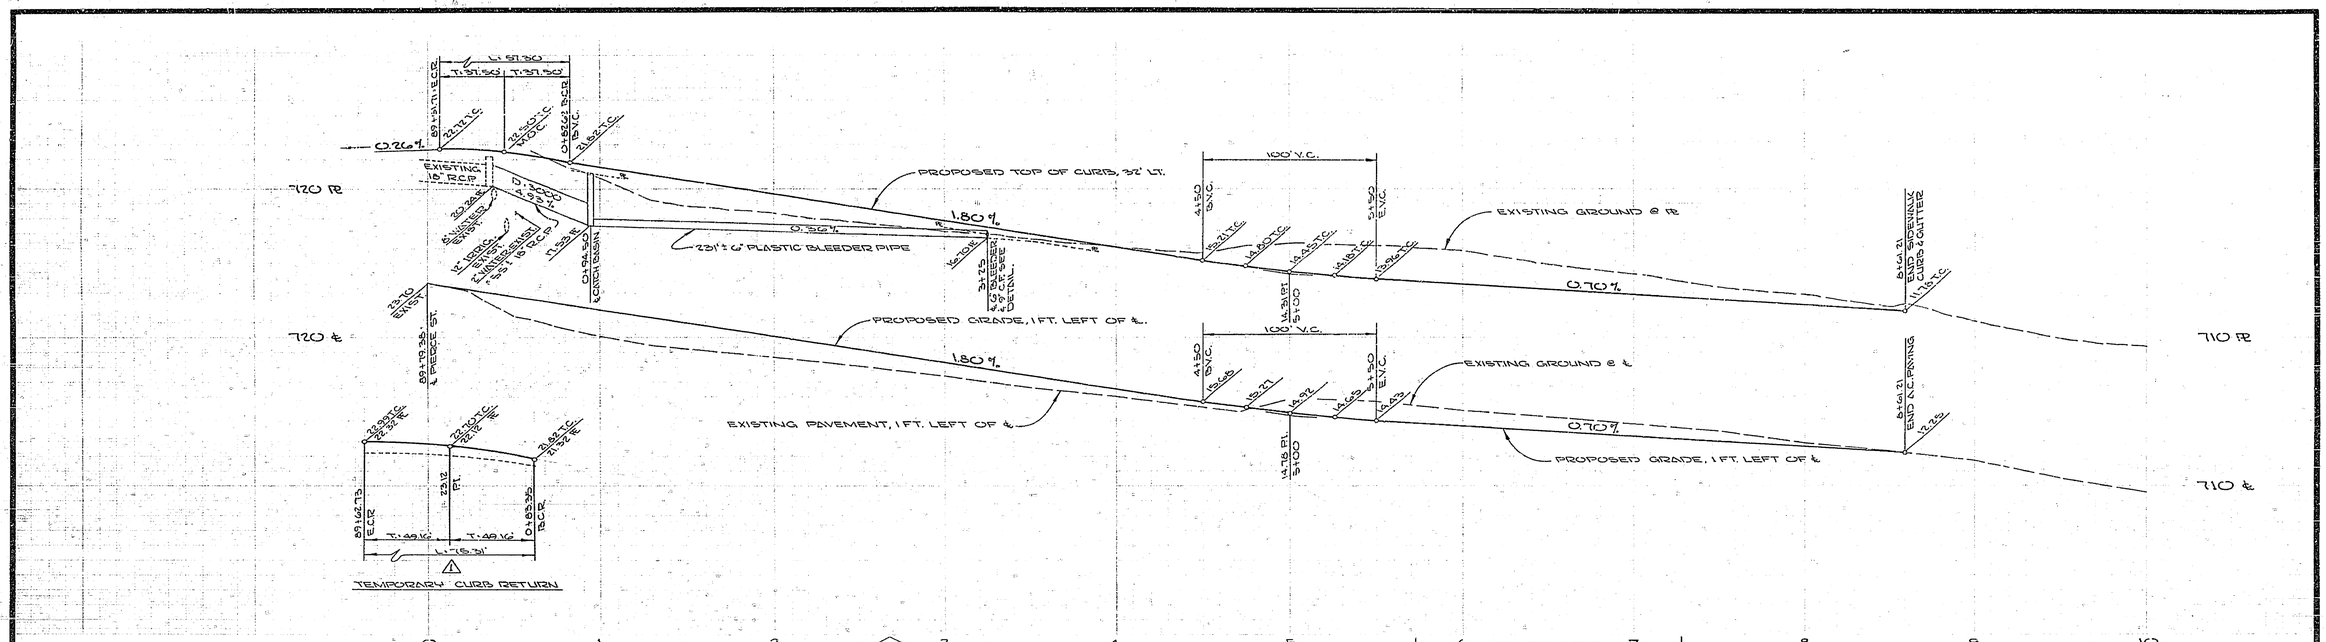

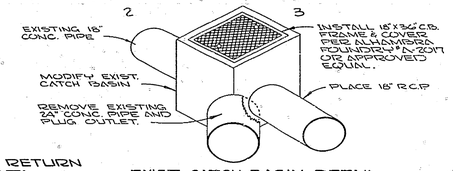

EXIST. CATCH BASIN DETAIL
NO SCALE

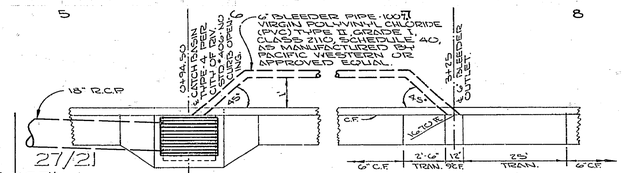

BLEEDER DETAIL
NO SCALE

R.S. 27/21
PARCEL-1

BENCH MARK
PK NAIL IN NORTHEAST CURB RETURN OF PIERCE STREET & GOLDEN AVENUE, CITY DATUM ELEVATION: 724.42

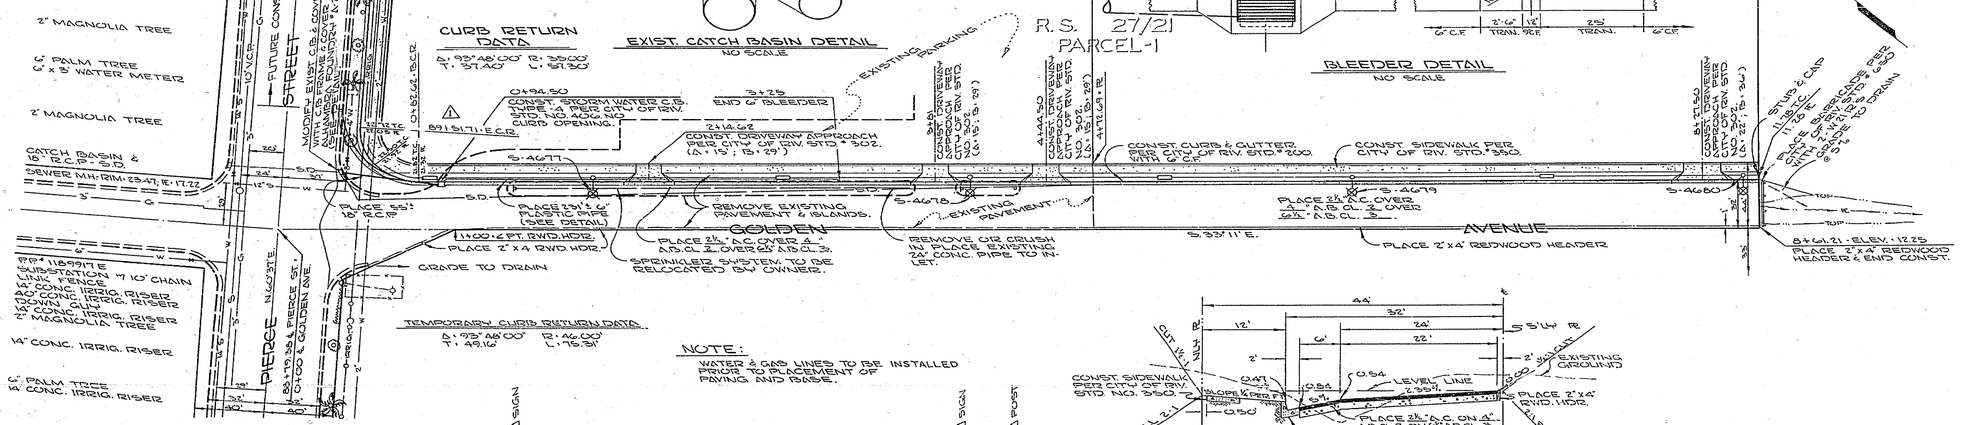

CURB RETURN DATA
Δ: 93° 48' 00" R: 35.00
T: 37.40 L: 57.30

TEMPORARY CURB RETURN DATA
Δ: 93° 48' 00" R: 46.00
T: 49.16 L: 75.31'

NOTE:
WATER & GAS LINES TO BE INSTALLED PRIOR TO PLACEMENT OF PAVING AND BASE.

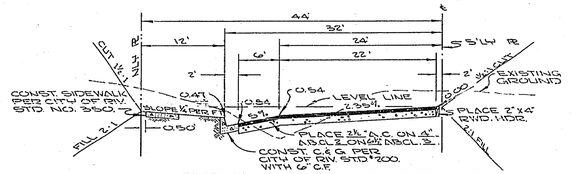

TYPICAL SECTION GOLDEN AVE.
STA. 0+52.62 THRU STA. 8+61.21
NO SCALE T1.7

APPROVED FOR STREET LIGHTS
BY: [signature] GEN. SUPT. & CHIEF ENG. 6-3-68 DATE

J.F. DAVIDSON ASSOCIATES
CIVIL ENGINEERS · SURVEYORS · PLANNERS
RIVERSIDE ~ CALIFORNIA
APPROVED BY: Jack W. Davis R.C.E. NO. 11680 DATE 5/14/68
W.O. 1906 - FOR: LOMA LINDA UNIV. - F.B. 983/51-54

MARK	REVISIONS	APPR.	DATE
1	ADD'D TEMP. CURB RET. STA.	WJ	5-28-68

DESIGNED BY: ROD DRAWN BY: ROD CHECKED BY: KEN

CITY OF RIVERSIDE, CALIFORNIA
DEPARTMENT OF PUBLIC WORKS

APPROVED BY	BY	DATE
OFFICE ENGINEER	[illegible]	6-12
PARK DEPARTMENT	[illegible]	6-17
TRAFFIC DIVISION	[illegible]	6-16
ASSISTANT CITY ENG.	[illegible]	6-13
	[illegible]	6-11

APPROVED BY: [signature] DIRECTOR OF PUBLIC WORKS
DATE 6-14-68

ZONING CASE R-36-678
STREET PLAN & PROFILE
GOLDEN AVENUE
861'± SOUTHEASTERLY OF THE ℄ OF PIERCE ST. NORTH SIDE

HORIZ. SCALE: 1" = 40' VERT. SCALE: 1" = 4'

PROJECT NO. L5-13317
R-1286
SHEET 2 OF 2
FILE NO. 3353