GENERAL NOTES:

1. ALL CONSTRUCTION SHALL BE IN ACCORDANCE WITH THE CITY OF RIVERSIDE, DEPT. OF PUBLIC WORKS' SPECIFICATION No. 461 AND STANDARD DWGS.
2. IT SHALL BE THE RESPONSIBILITY OF THE CONTRACTOR TO CLEAR THE RIGHT-OF-WAY IN ACCORDANCE WITH THE PROVISIONS OF THE LAW AS IT AFFECTS EACH UTILITY, INCLUDING IRRIGATION LINES AND APPURTENANCES AND AS NO COST TO THE CITY.
3. TRIM EDGE OF EXISTING PAVEMENT WHERE NEW PAVEMENT JOINS EXISTING PAVEMENT TO A CLEAN, STRAIGHT LINE. CONSTRUCT MATCH-UP PAVEMENT AS SHOWN; AND OVERLAY AS DIRECTED IN THE FIELD TO PROVIDE A SMOOTH CROWN SECTION. ENGINEERS ESTIMATES OVERLAY TO BE APPROXIMATELY 2.5"
4. FOR RELOCATION OF CITY ELECTRIC FACILITY CONTACT MR. HOWARD PAPP-7492. ALLOW 2 WEEKS TO PROCESS A WORK ORDER AND RELOCATION WORK BEGINS.
5. PRIME COAT, SEAL COAT, AND PAINT BINDER ARE REQUIRED.
6. CONTRACTOR TO CONTACT THE CITY ENGINEER 72 HOURS PRIOR TO INSTALLATION OF THIS CONSTRUCTION TO OBTAIN A WORK ORDER.
7. CONTACT SOUTHWEST WATER CO. AT (714) 689-5284 24 HRS. PRIOR TO CONST. FOR EXACT WATER LINE LOCATION.

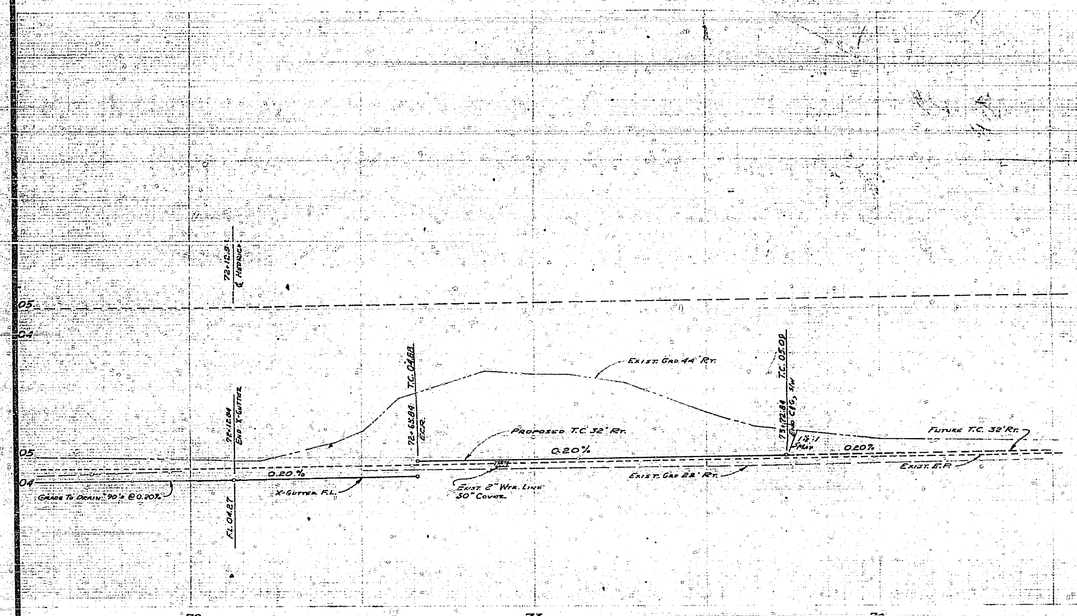

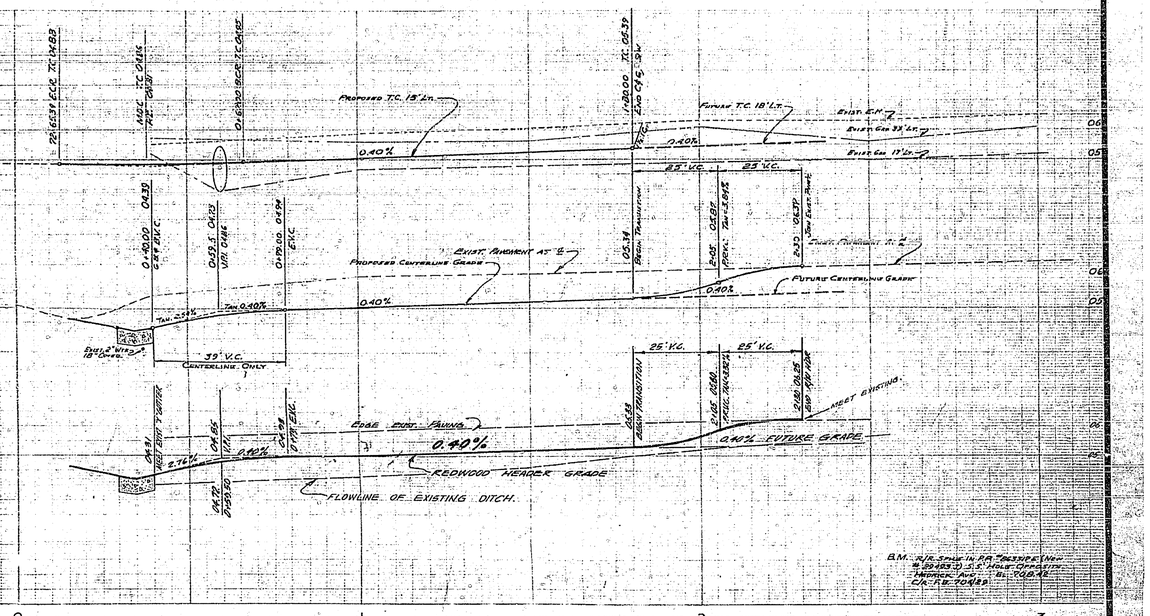

B.M.: R/S STAMP IN P.P. TELEPHONE (NEW) @ POLE 10 N.E. HOLE OPPOSITE HEDRICK AVE. EL. 708.42 C.R.S.P. 70.450

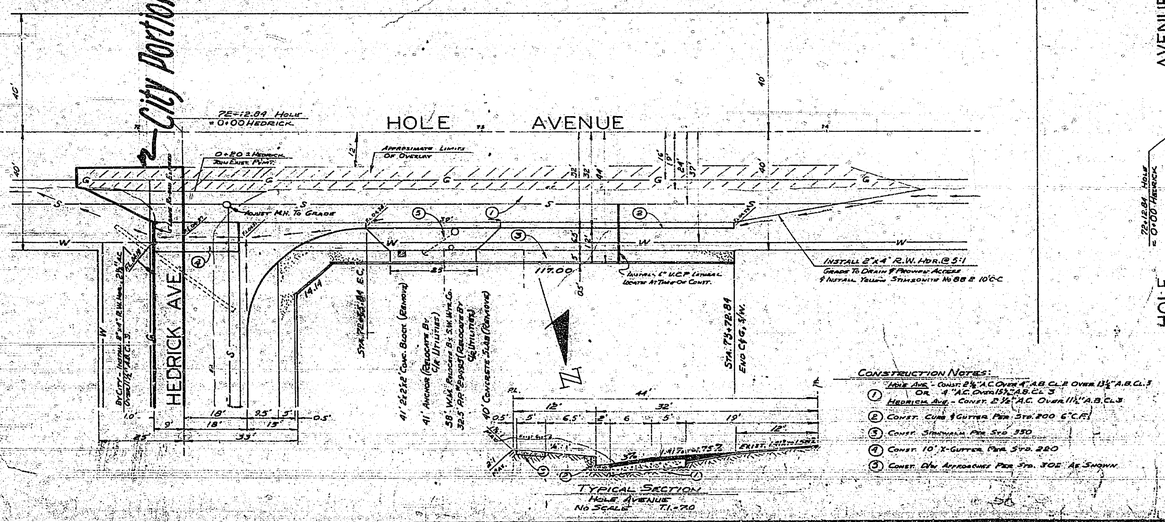

CONSTRUCTION NOTES:

1. HOLE AVE. - CONST. 2½" A.C. OVER 4" A.B. CL-2 OVER 12½" A.B. CL.1 ON 4" A.C. OVER 12½" A.B. CL. 3
   HEDRICK AVE. - CONST. 2½" A.C. OVER 11½" A.B. CL.3
2. CONST. CURB & GUTTER PER STD. 200 (C.R.S.)
3. CONST. SIDEWALK PER STD. 230
4. CONST. 10' X-GUTTER PER STD. 220
5. CONST. DRIVEWAY APPROACHES PER STD. 302 AS SHOWN.

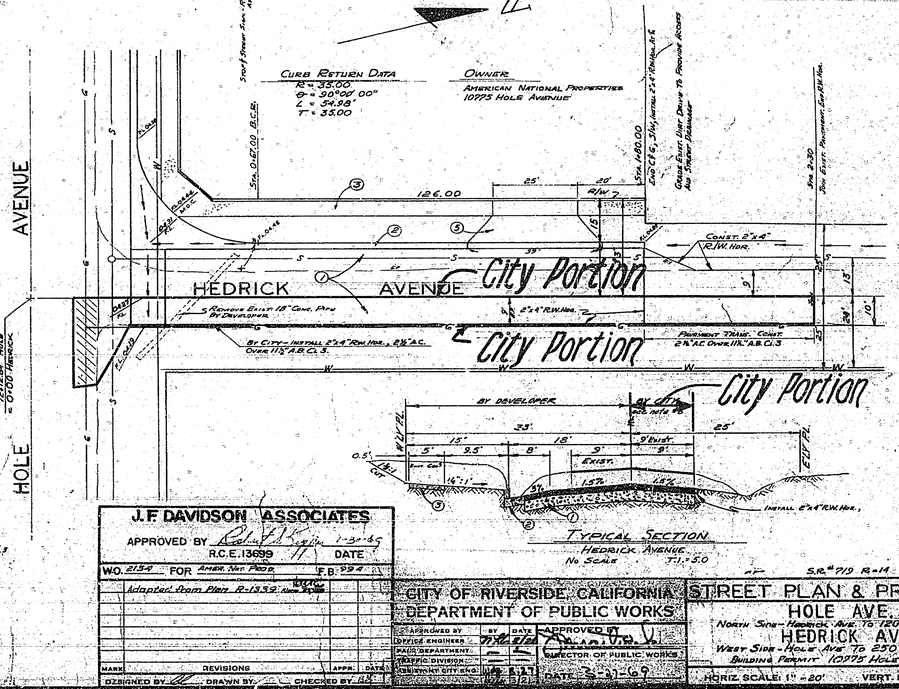

J.F DAVIDSON ASSOCIATES

APPROVED BY _____ DATE 1-3-69

R.C.E. 13699

WO. 2134 FOR AMER. NAT. PROP. F.B. 994

Adapted from Plan R-1353 dated 3-66

MARK	REVISIONS	APPR.	DATE

DESIGNED BY _____ DRAWN BY _____ CHECKED BY _____

CITY OF RIVERSIDE, CALIFORNIA
DEPARTMENT OF PUBLIC WORKS

	BY	DATE
C.E. AMENDED BY		
OFFICE ENGINEER		
PUBLIC DEPARTMENT		
TRAFFIC DIVISION		
DEPARTMENT CITY ENG.		

APPROVED BY _____ DIRECTOR OF PUBLIC WORKS

DATE 3-31-69

STREET PLAN & PROFILE

HOLE AVE.
North Side - Hedrick Ave. To 120' Westerly
HEDRICK AVE.
West Side - Hole Ave. To 250' Northerly
Building Permits" 10773 Hole Ave.

HORIZ. SCALE: 1" = 20' VERT. SCALE: 1" = 5'

PROJECT NO. W.O. 2134

R-1339A

SHEET ____ OF ____

FILE NO. 3397