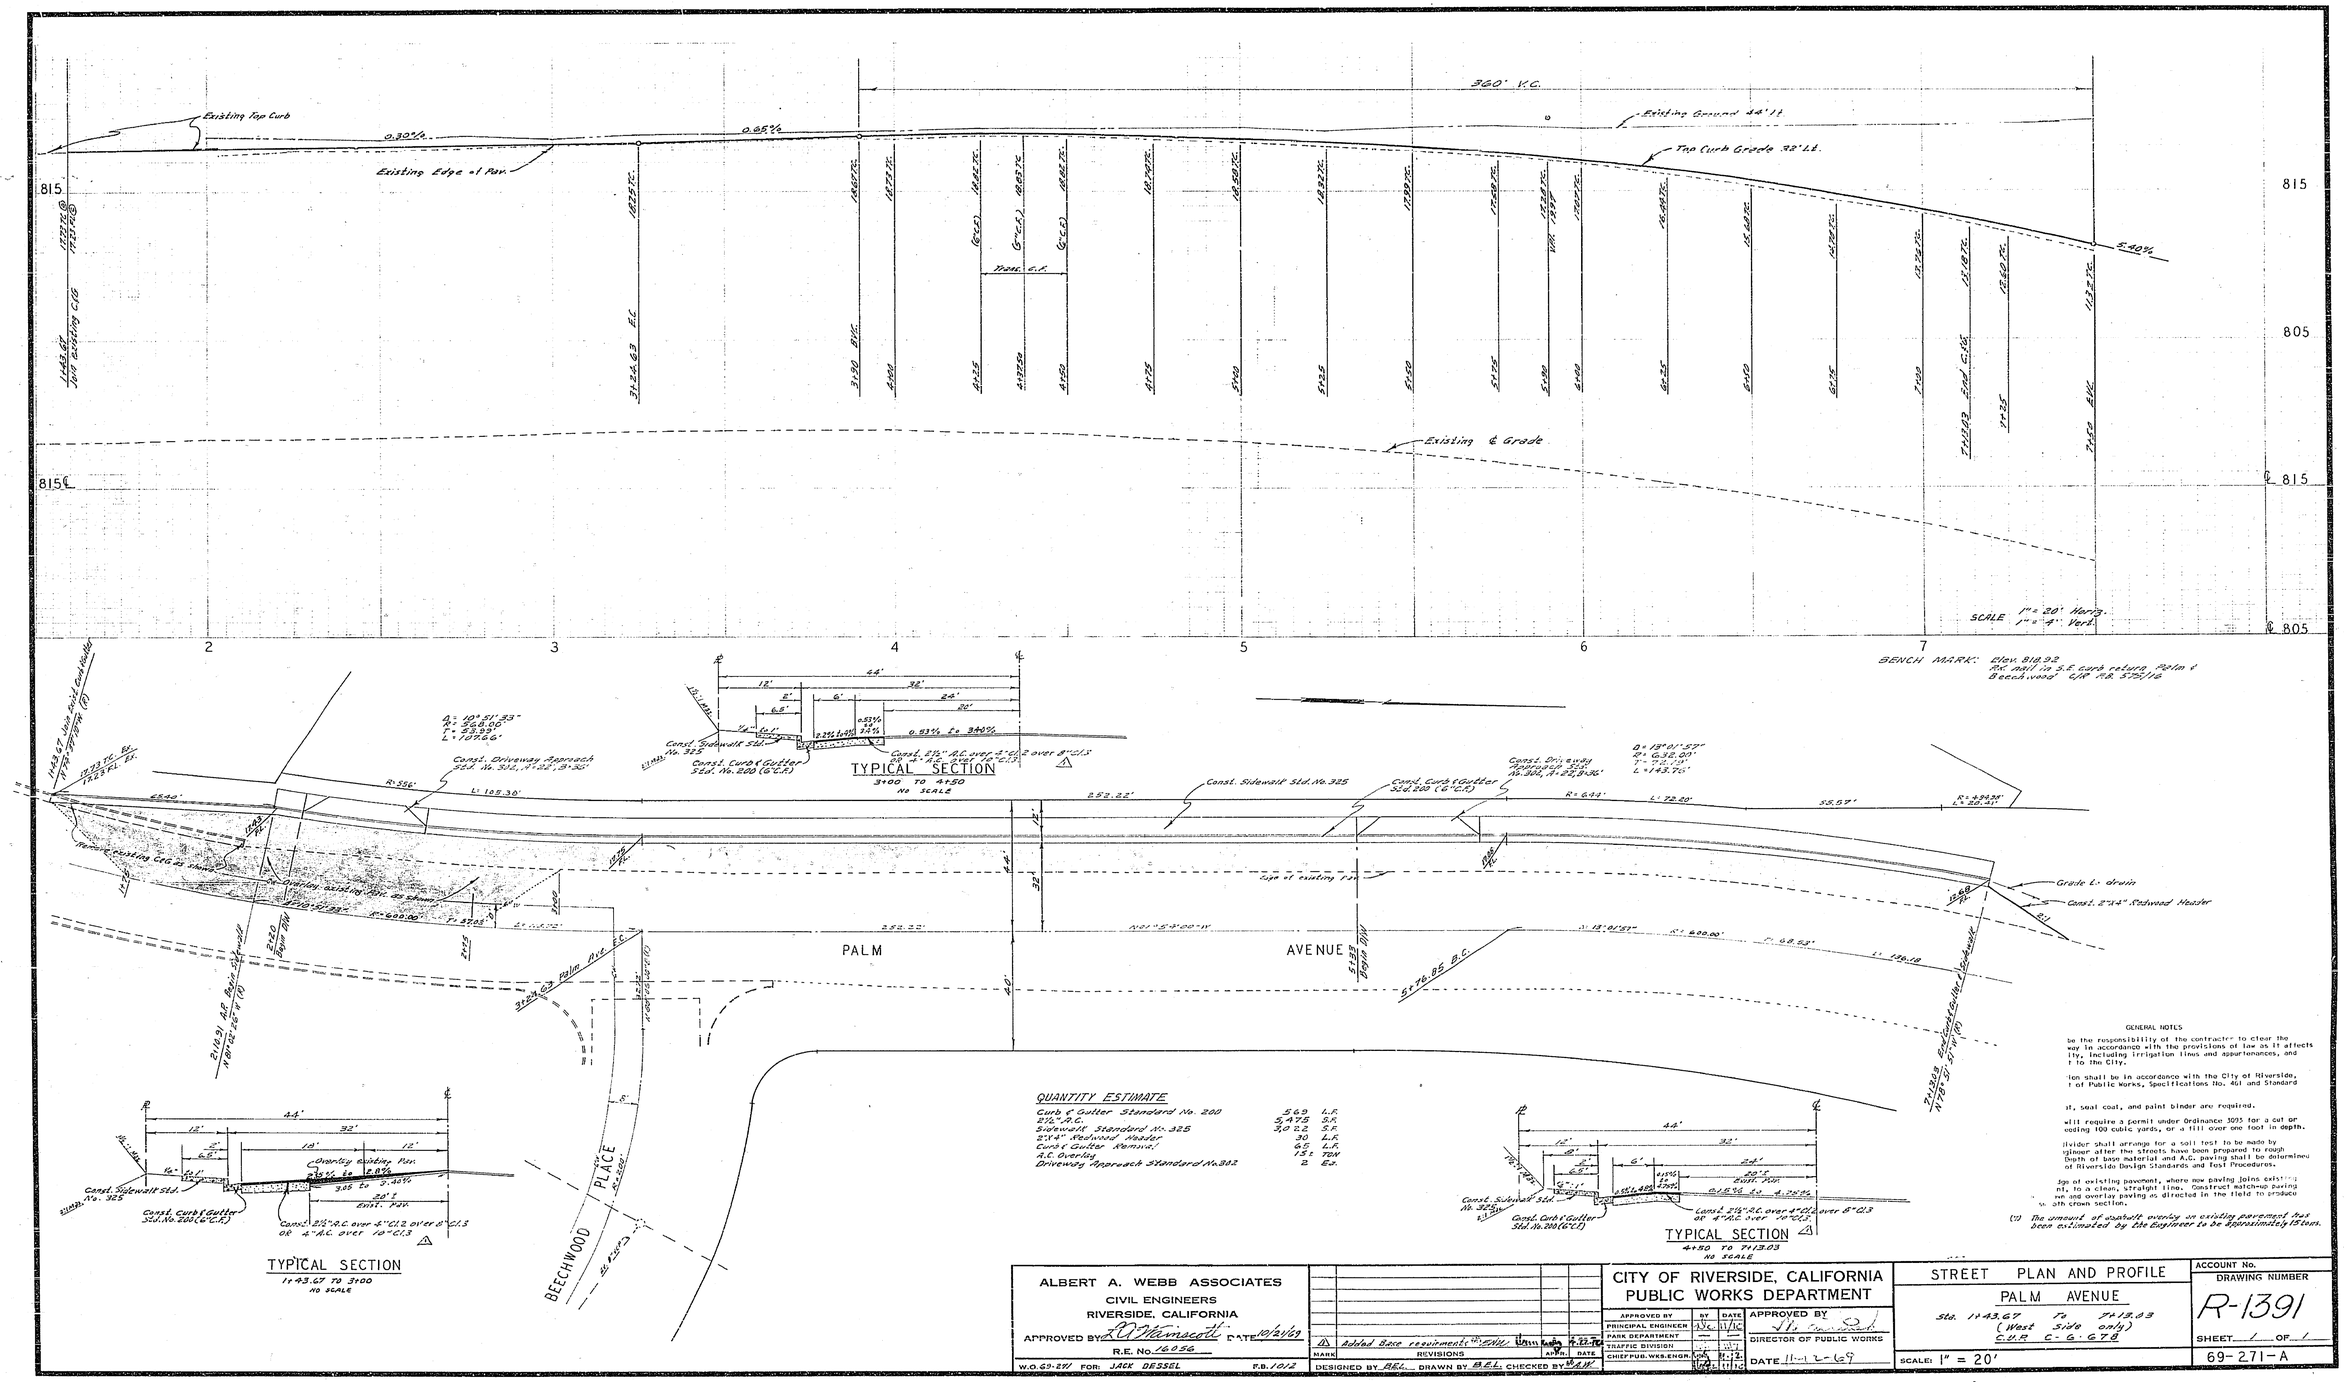

GENERAL NOTES

be the responsibility of the contractor to clear the way in accordance with the provisions of law as it affects ity, including irrigation lines and appurtenances, and t to the City.

ion shall be in accordance with the City of Riverside, t of Public Works, Specifications No. 461 and Standard

al, seal coat, and paint binder are required.

will require a permit under Ordinance 3035 for a cut or ceeding 100 cubic yards, or a fill over one foot in depth.

divider shall arrange for a soil test to be made by gineer after the streets have been prepared to rough Depth of base material and A.C. paving shall be determined of Riverside Design Standards and Test Procedures.

ge of existing pavement, where new paving joins existing nt, to a clean, straight line. Construct matchup paving wn and overlay paving as directed in the field to produce th crown section.

(1) The amount of asphalt overlay on existing pavement has been estimated by the Engineer to be approximately 15 tons.

QUANTITY ESTIMATE

Curb & Gutter Standard No. 200	569	L.F.
2½" A.C.	5,472	S.Y.
Sidewalk Standard No. 325	3,022	S.F.
2"x4" Redwood Header	30	L.F.
Curb & Gutter Removal	65	L.F.
A.C. Overlay	15±	TON
Driveway Approach Standard No. 302	2	Ea.

ALBERT A. WEBB ASSOCIATES
CIVIL ENGINEERS
RIVERSIDE, CALIFORNIA

APPROVED BY R. D. Wainscott DATE 10/21/69
R.E. No. 16056
W.O. 69-271 FOR: JACK DESSEL F.B. 1012

MARK	REVISIONS	APVD.	DATE
1	Added base resurfacing on 2nd Ave.		4-22-70

DESIGNED BY B.E.L. DRAWN BY B.E.L. CHECKED BY W.A.W.

CITY OF RIVERSIDE, CALIFORNIA
PUBLIC WORKS DEPARTMENT

	BY	DATE
APPROVED BY		
PRINCIPAL ENGINEER	A.V.C.	11/10
PARK DEPARTMENT	—	—
TRAFFIC DIVISION	—	—
CHIEF PUB. WKS. ENGR.	C.G.S.	11-12
	W.A.W.	11/10

APPROVED BY
DIRECTOR OF PUBLIC WORKS
DATE 11-12-69

STREET PLAN AND PROFILE
PALM AVENUE
Sta. 1+43.67 to 7+13.03
(West Side only)
C.U.R. C-6-678

SCALE: 1" = 20'

ACCOUNT No.
DRAWING NUMBER
R-1391
SHEET 1 OF 1
69-271-A