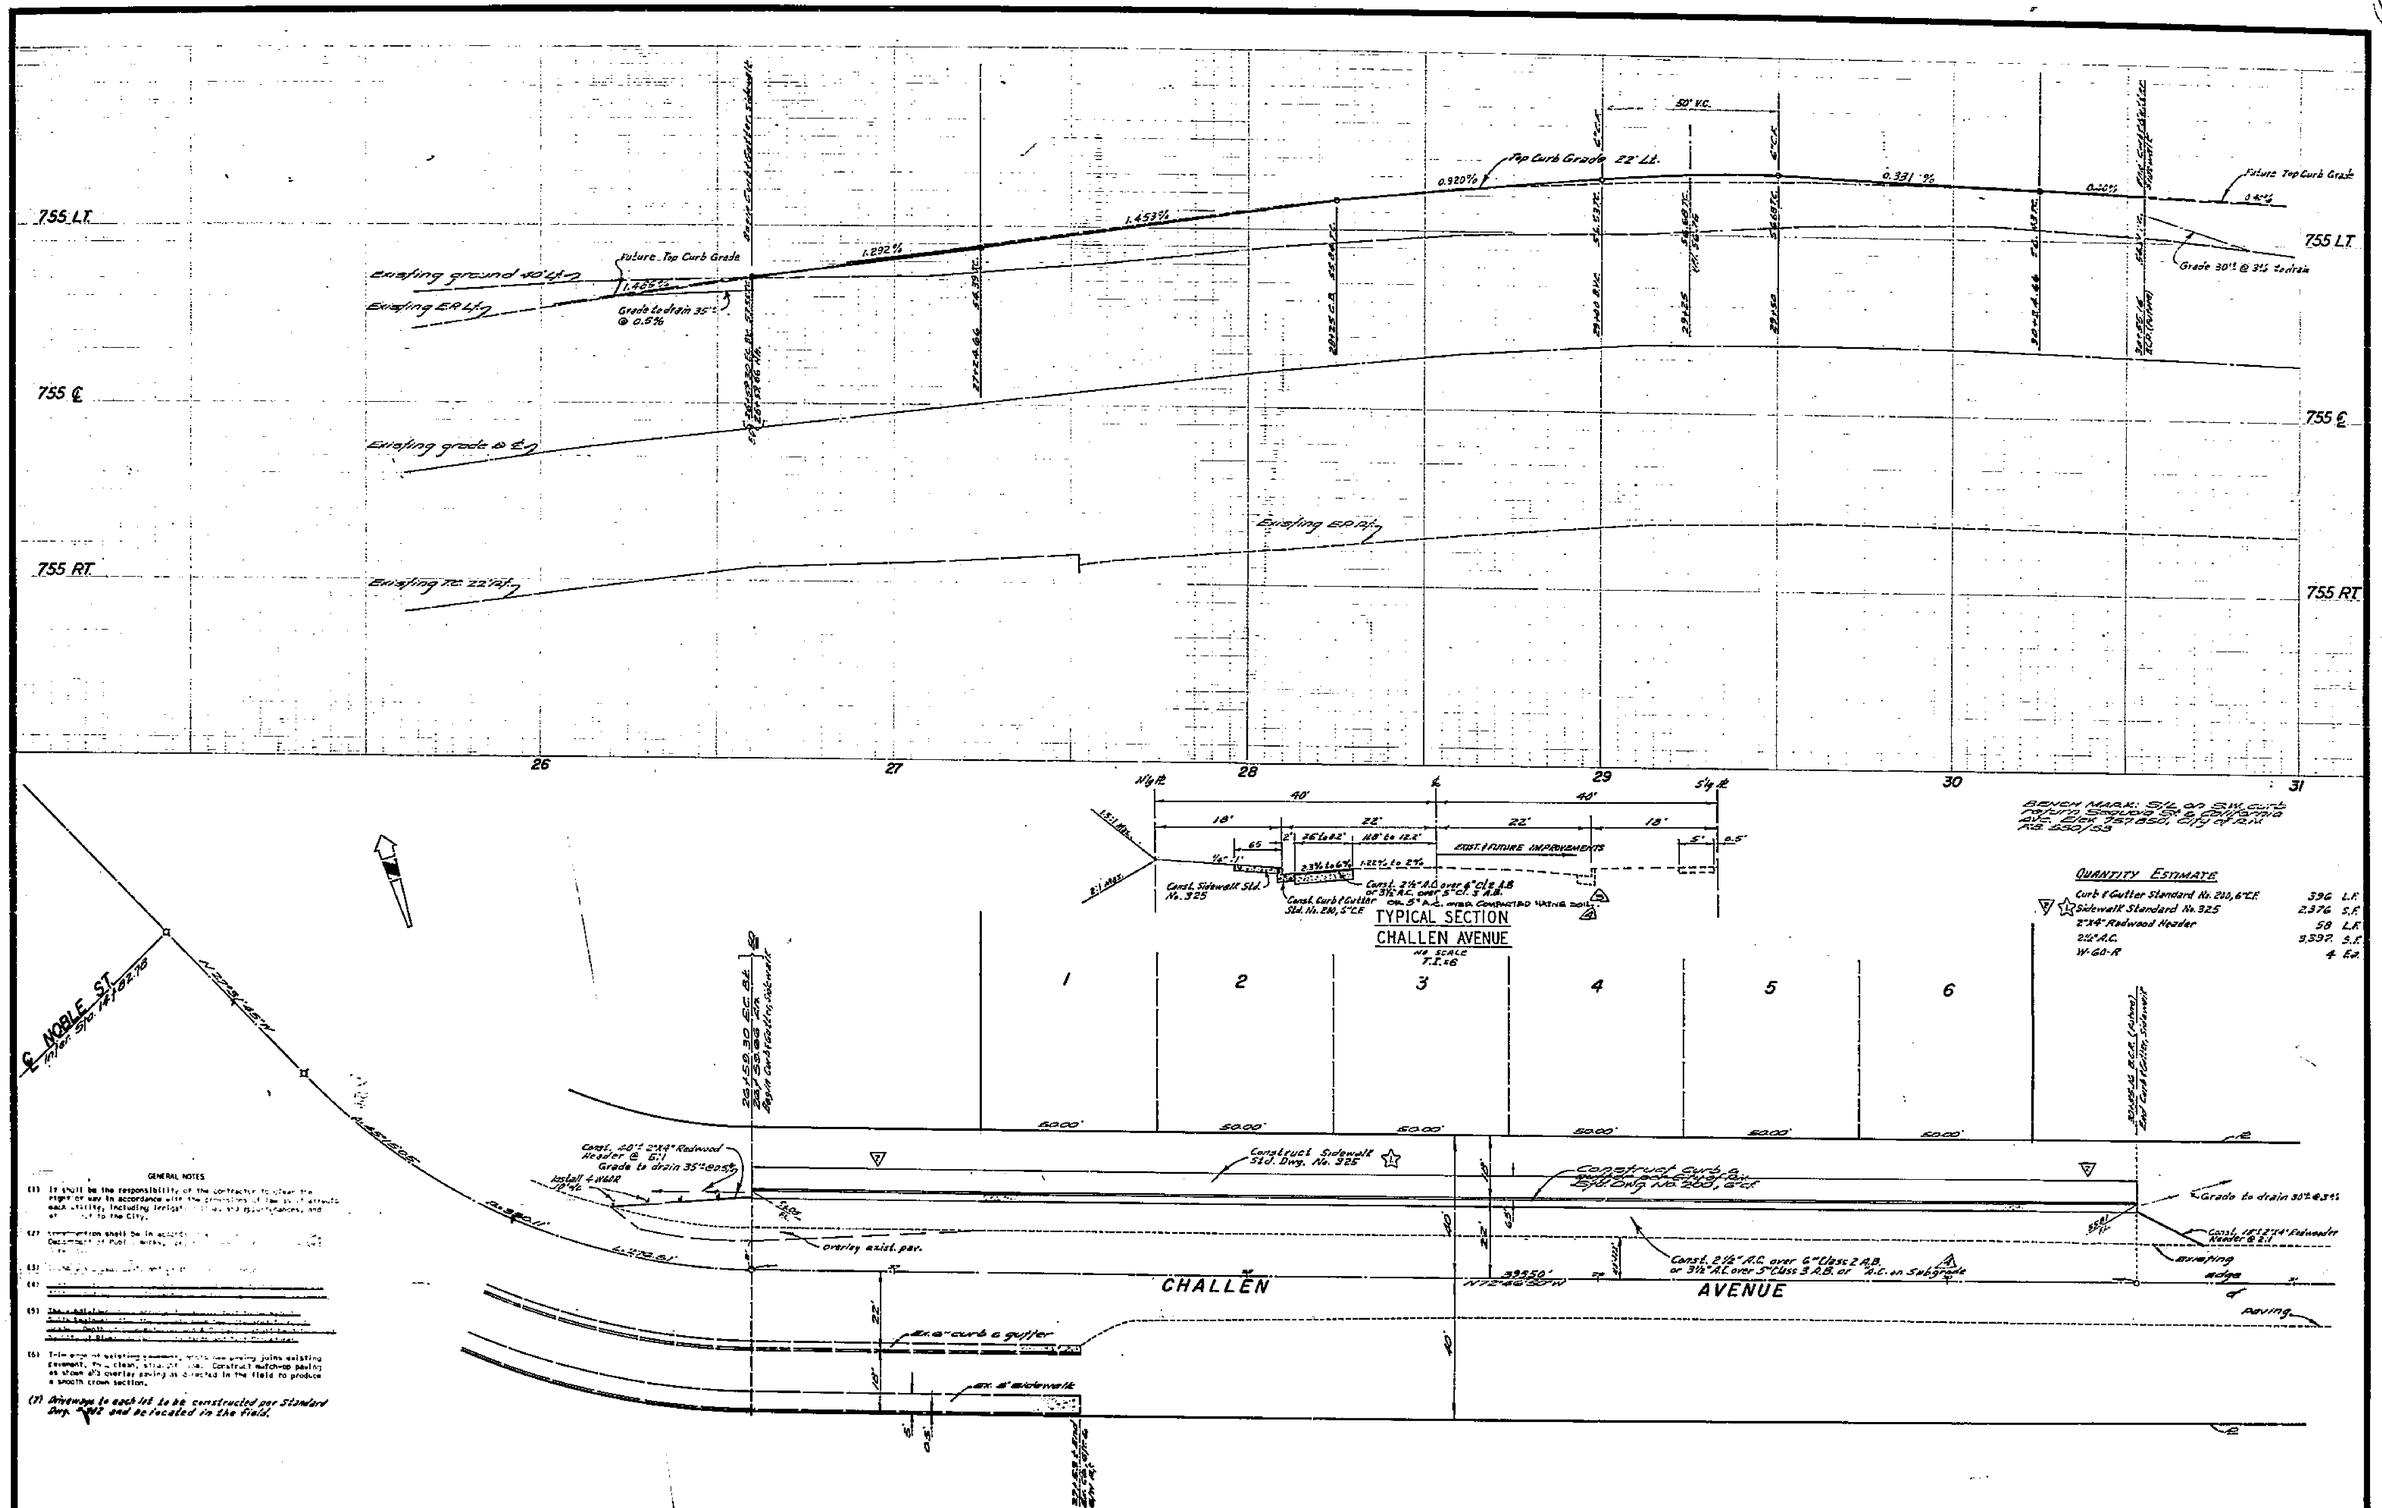
755 LT
755 ℄
755 RT
Existing ground 40' Lt.
Existing E.R. Lt.
Existing grade ⊥ ℄
Existing E.R. Rt.
Existing R.R. 22' Rt.
Future Top Curb Grade
1.462%
Grade to drain 35' @ 0.5%
1.292%
1.453%
0.920%
Top Curb Grade 22' Lt.
50' V.C.
0.331 %
0.040%
Future Top Curb Grade
Grade 30' @ 3% to drain
26
27
28
29
30
31
TYPICAL SECTION
CHALLEN AVENUE
NO SCALE
EXIST. & FUTURE IMPROVEMENTS
Const. Sidewalk Std. No. 325
Const. Curb & Gutter Std. No. 210, 5" C.E.
BENCH MARK: S/L on S.W. curb north side of Sycamore St. & Chicago Ave. Elev. 1.2.1.85, City R.E.M. RS 550/69
QUANTITY ESTIMATE
Curb & Gutter Standard No. 210, 6" C.E. 396 L.F.
Sidewalk Standard No. 325 2,376 S.F.
2"x4" Redwood Header 58 L.F.
2½" A.C. 9,392 S.F.
W-60-R 4 Ea.
℄ NOBLE ST.
Inlet Stn. 14+02.70
N 32°39'45" W
S 89°01'
CHALLEN
AVENUE
N 72°40'00" W
39.50'
50.00'
Const. 40' 2"x4" Redwood Header @ 6'.
Grade to drain 35' @ 0.5%
Install 4 W60R
Construct Sidewalk Std. Dwg. No. 325
Construct curb & gutter Std. Dwg. No. 210, 6" C.E.
Grade to drain 30' @ 3%
Const. 18' 2"x4" Redwood Header @ 6'.
Const. 2½" A.C. over 6" Class 2 A.B. or 3½" A.C. over 5" Class 3 A.B. or A.C. on Subgrade
overlay exist. pav.
sweeping edge of paving
ex. 6" curb & gutter
ex. 6' sidewalk
GENERAL NOTES
(1) It shall be the responsibility of the contractor to clear the right of way in accordance with the dimensions of the joint agreements each utility, including irrigation ditches and appurtenances, and at no cost to the City.
(2) Compaction shall be in accordance with the Department of Public Works specifications.
(3)
(4)
(5) The contractor shall [illegible] Public Works Inspector [illegible] Blvd.
(6) Trim edge of existing pavement, which has ragged joints existing pavement, to a clean, straight edge. Construct matchup paving as shown and overlay paving as directed in the field to produce a smooth crown section.
(7) Driveways to each lot to be constructed per Standard Dwg. 403 and be located in the field.
NOTICE TO CONTRACTOR
This map is as accurate as possible from available records. Exact location of existing utilities except [illegible]
The contractor is required to verify the [illegible] of all utilities.
ALBERT A. WEBB ASSOCIATES
CIVIL ENGINEERS
RIVERSIDE, CALIFORNIA
APPROVED BY L.A. Kinnerett DATE 7-22-70
R.E. No. 16066
W.O. 70-116 FOR: WOODHAVEN DEV. F.B. 828
REVISIONS
DESIGNED BY L.A.W. DRAWN BY R.W. CHECKED BY
CITY OF RIVERSIDE, CALIFORNIA
PUBLIC WORKS DEPARTMENT
APPROVED BY
PRINCIPAL ENGINEER
PARK DEPARTMENT
TRAFFIC DIVISION
CHIEF PUB. WKS. ENGR.
APPROVED BY
DIRECTOR OF PUBLIC WORKS
DATE 5-7-70
STREET PLAN AND PROFILE
CHALLEN AVENUE
N'LY SIDE-BET. NOBLE ST. & VAN BUREN BLVD.
TRACT Nº 4096
SCALE: HORIZ. 1" = 20' VERT. 1" = 2'
ACCOUNT No.
DRAWING NUMBER
R-1448
SHEET 1 OF 1
70-116-A