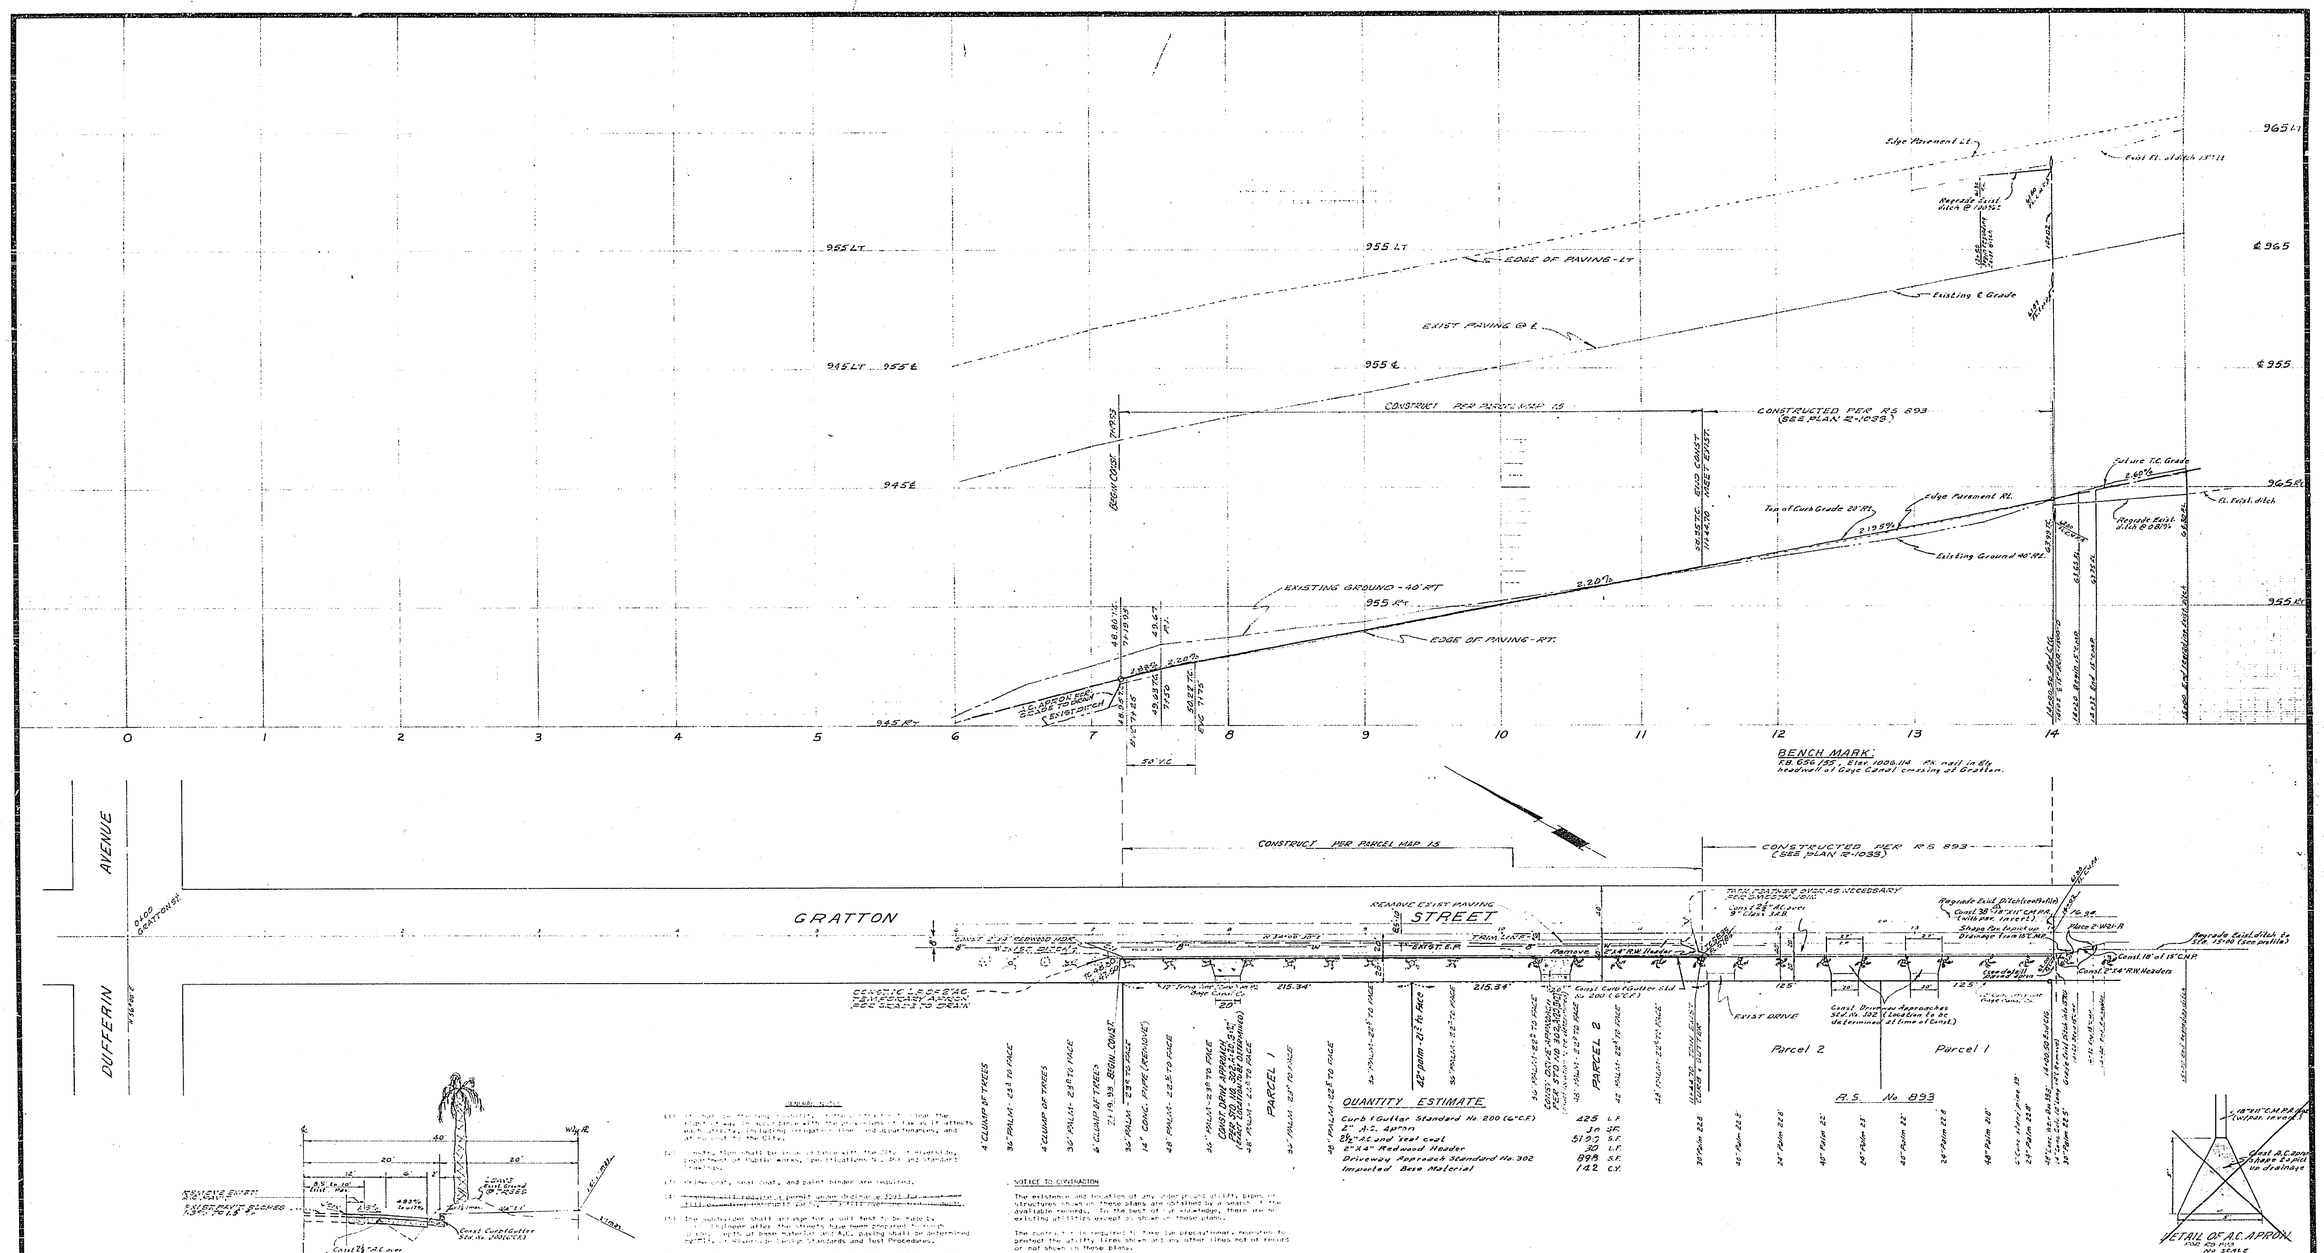

QUANTITY ESTIMATE

Curb & Gutter Standard No. 200 (6" C.F.)	425 L.F.
2" A.C. Apron	30 S.F.
2½" AC and Seal Coat	519.9 S.F.
2"x4" Redwood Header	30 L.F.
Driveway Approach Standard No. 302	898 S.F.
Imported Base Material	142 C.Y.

NOTICE TO CONTRACTOR

The existence and location of any underground utility pipes or structures shown on these plans are obtained by a search of the available records. To the best of our knowledge, there are no existing utilities except as shown on these plans.

The contractor is required to take the precautionary measures to protect the utility lines shown and any other lines not of record or not shown on these plans.

APPROVED BY: GAGE CANAL CO.

12-17-1970
DATE

HAWKINS, ROBERTSON & ASSOCIATES
CIVIL ENGINEERS
RIVERSIDE, CALIFORNIA

APPROVED BY Charles E. Robertson DATE 12-10-70
R.E. No. 15016
W.O. 2045 FOR: HAROLD PETERSON F.B. 564

MARK	REVISIONS	APPR.	DATE

DESIGNED BY CEC DRAWN BY CEC CHECKED BY

CITY OF RIVERSIDE, CALIFORNIA
DEPARTMENT OF PUBLIC WORKS

APPROVED BY	BY	DATE
OFFICE ENGINEER	C.W.W.	1/12
PARK DEPARTMENT		
TRAFFIC DIVISION		
ASSISTANT CITY ENG.		1-15

APPROVED BY
DIRECTOR OF PUBLIC WORKS
DATE

STREET PLAN AND PROFILE
GRATTON STREET
PARCEL MAP NO. 15
FROM 719.93' EASTERLY TO 1144.70' EASTERLY OF DUFFERIN AVE. SLY. SIDE

HORIZ. SCALE: 1" = 50' VERT. SCALE: 1" = 5'

PROJECT NO. R-1465
SHEET 1 OF 1
FILE NO

4193