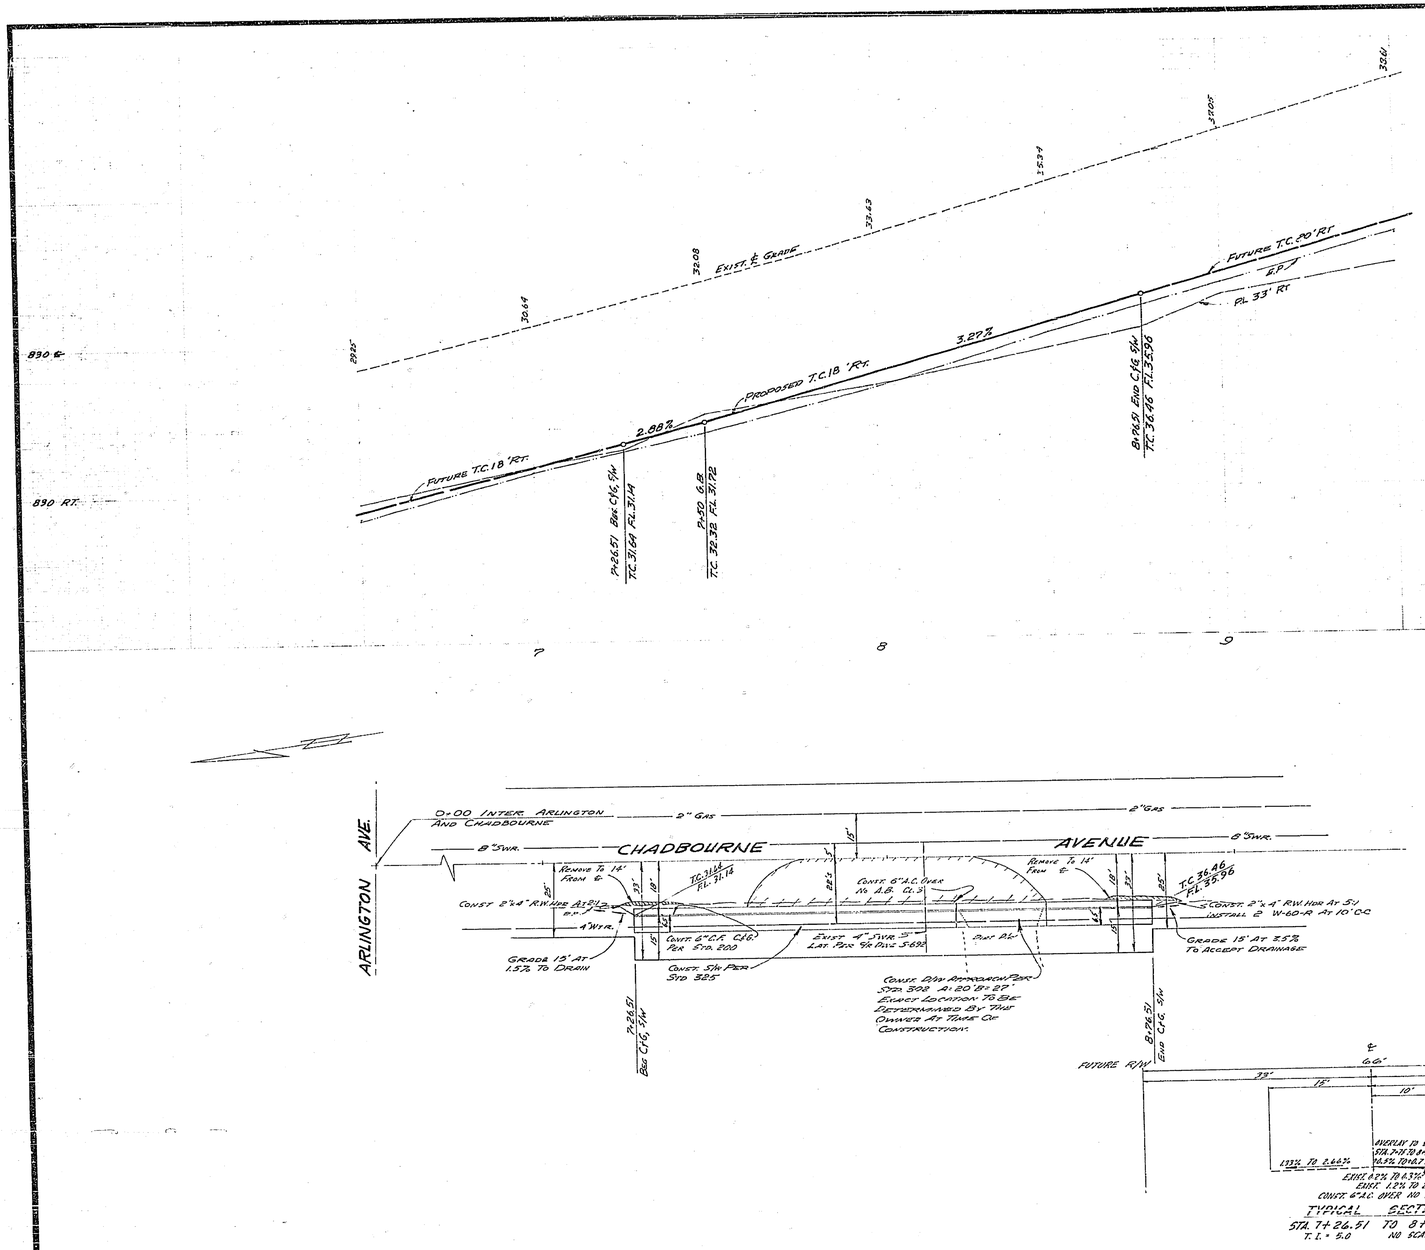

GENERAL NOTES

1. It shall be the responsibility of the Contractor to clear the right of way in accordance with the provisions of law as it affects each utility including irrigation lines and appurtenances and at no cost to the City.

2. Construction shall be in accordance with the City of Riverside, Department of Public Works, Specifications No. 461 and Standard Drawings.

3. Prime coat, seal coat, and paint binder are required.

4. Trim edge of existing paving to clean, straight line. Construct match-up paving as shown, and overlay existing paving as directed in the field to produce a smooth crown section. Engineer estimates the overlay to be approximately 9 tons.

BENCH MARK:
P.K. Nail in NW Curb Return Arlington & Chadbourne. City F.B. 704/38. Elev. = 815.33

J. F. DAVIDSON ASSOCIATES
CIVIL ENGINEERS - SURVEYORS - PLANNERS
RIVERSIDE, CALIFORNIA
APPROVED BY Robert S. Lipper DATE 12-17-70
R.E. No. 13699
W.O. 2749 FOR: GEO. JAUREGUI F.B. 1033/14-11

MARK	REVISIONS	APPR.	DATE

DESIGNED BY ____ DRAWN BY AW CHECKED BY ____

CITY OF RIVERSIDE, CALIFORNIA
DEPARTMENT OF PUBLIC WORKS

APPROVED BY	BY	DATE
OFFICE ENGINEER		
PARK DEPARTMENT		
TRAFFIC DIVISION		
ASSISTANT CITY ENG.		

APPROVED BY [signature]
DIRECTOR OF PUBLIC WORKS
DATE [illegible]

STREET PLAN AND PROFILE
CHADBOURNE AVE.
WESTERLY SIDE
700' TO 900' S'LY ARLINGTON

HORIZ. SCALE: 1" = 20' VERT. SCALE: 1" = 2'

PROJECT NO. R-1468
SHEET 1 OF 1
FILE NO. 3394