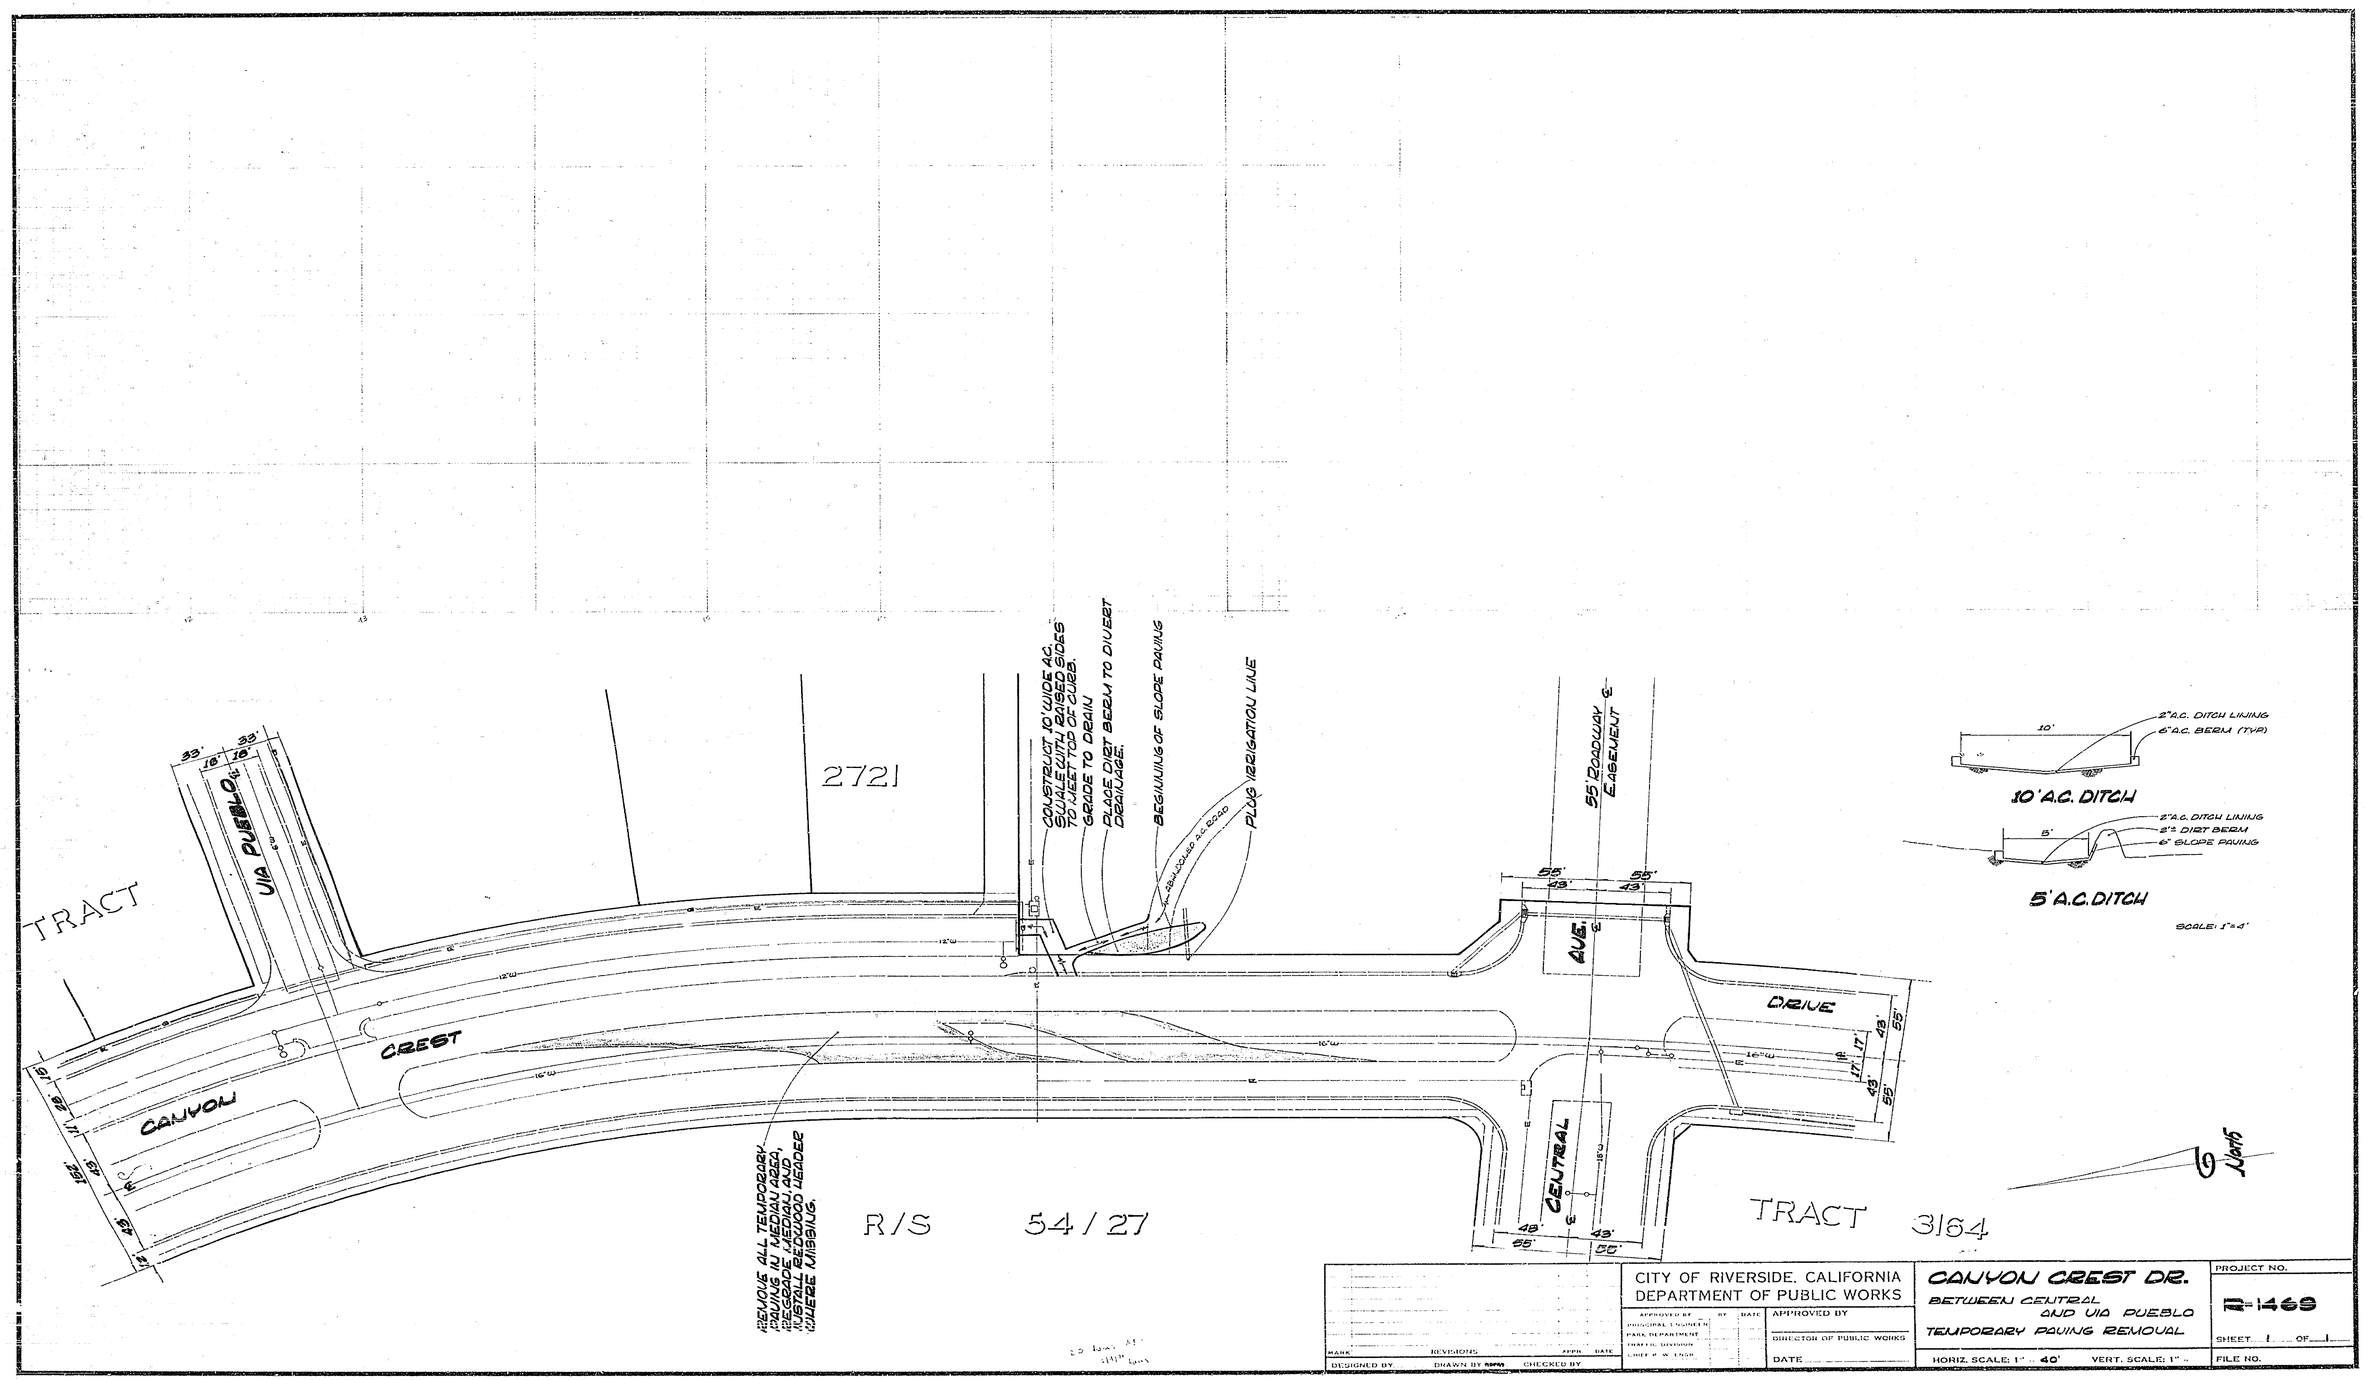

MARK	REVISIONS	APPR.	DATE

DESIGNED BY ____ DRAWN BY ____ CHECKED BY ____

CITY OF RIVERSIDE, CALIFORNIA
DEPARTMENT OF PUBLIC WORKS

APPROVED BY	BY	DATE
PRINCIPAL ENGINEER		
PARK DEPARTMENT		
TRAFFIC DIVISION		
CHIEF P. W. ENGR.		

APPROVED BY
DIRECTOR OF PUBLIC WORKS
DATE

CANYON CREST DR.

BETWEEN CENTRAL AND VIA PUEBLO

TEMPORARY PAVING REMOVAL

HORIZ. SCALE: 1" = 40' VERT. SCALE: 1" =

PROJECT NO. R-1469

SHEET 1 OF 1

FILE NO.