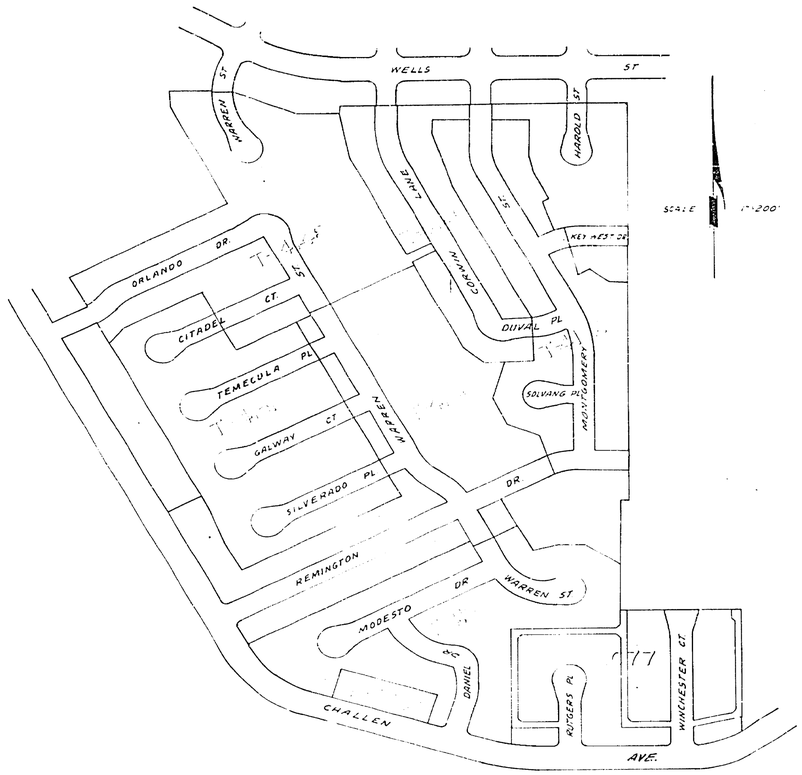

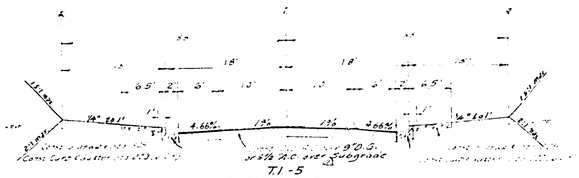

T.I-5
TYPICAL SECTION
WINCHESTER COURT
RUTGERS PLACE

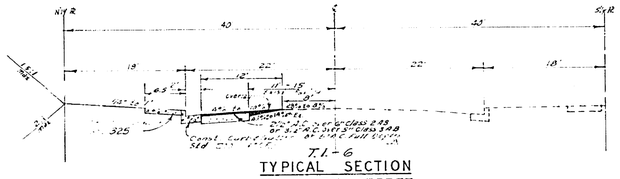

T.I-6
TYPICAL SECTION
CHALLEN STREET

STREET NAME SIGN SCHEDULE

(A)	RUTGERS PL	4900
	CHALLEN AVE	+300
(B)	WINCHESTER CT	4400
	CHALLEN AVE	4500

(3) The contractor shall arrange for a soil test to be made by soils Engineer after the streets have been prepared to rough grade. Depth of base material and A.C. paving shall be determined by City of Riverside Design Standards and Test Procedures.
(4) All traffic signs shall be installed prior to opening the streets to traffic.
(5) All flagged elevations shall be staked in the field by the Engineer
(6) The amount of asphalt overlay on existing pavement has been estimated by the Engineer to be approximately 22 tons.

Alley Conc. Gutter	1,058	SF.
A.C. Overlay	22 ±	Ton
Barricade	120	LF

NOTE
Quantity estimate made by Engineer for bidding use only and the City of Riverside, by approving the plans, does not guarantee the quantities' accuracy.

APPROVED FOR CHALLEN AVENUE STA 32+90.52 TO 38+38.47 ONLY
DATE: DIRECTOR OF PUBLIC WORKS

ALBERT A. WEBB ASSOCIATES
CIVIL ENGINEERS
RIVERSIDE, CALIFORNIA
APPROVED BY [signature] DATE 1/5/71
R.E. No. 9876
W.O. 76-35 FOR WOODHAVEN DEV. F.B. 224 Pg 2

REVISIONS
MARK | APPR. | DATE
DESIGNED BY | DRAWN BY GM | CHECKED BY RBC

CITY OF RIVERSIDE, CALIFORNIA
DEPARTMENT OF PUBLIC WORKS
APPROVED BY | BY | DATE
OFFICE ENGINEER
PARK DEPARTMENT
TRAFFIC DIVISION
ASSISTANT CITY ENG. [signature] 1-4-71
DIRECTOR OF PUBLIC WORKS
DATE

STREET PLAN AND PROFILE
INDEX SHEET
TRACT NO. 4077
SCALE: AS SHOWN

PROJECT NO. R-1500
SHEET 1 OF 4
FILE NO. 70-35-A

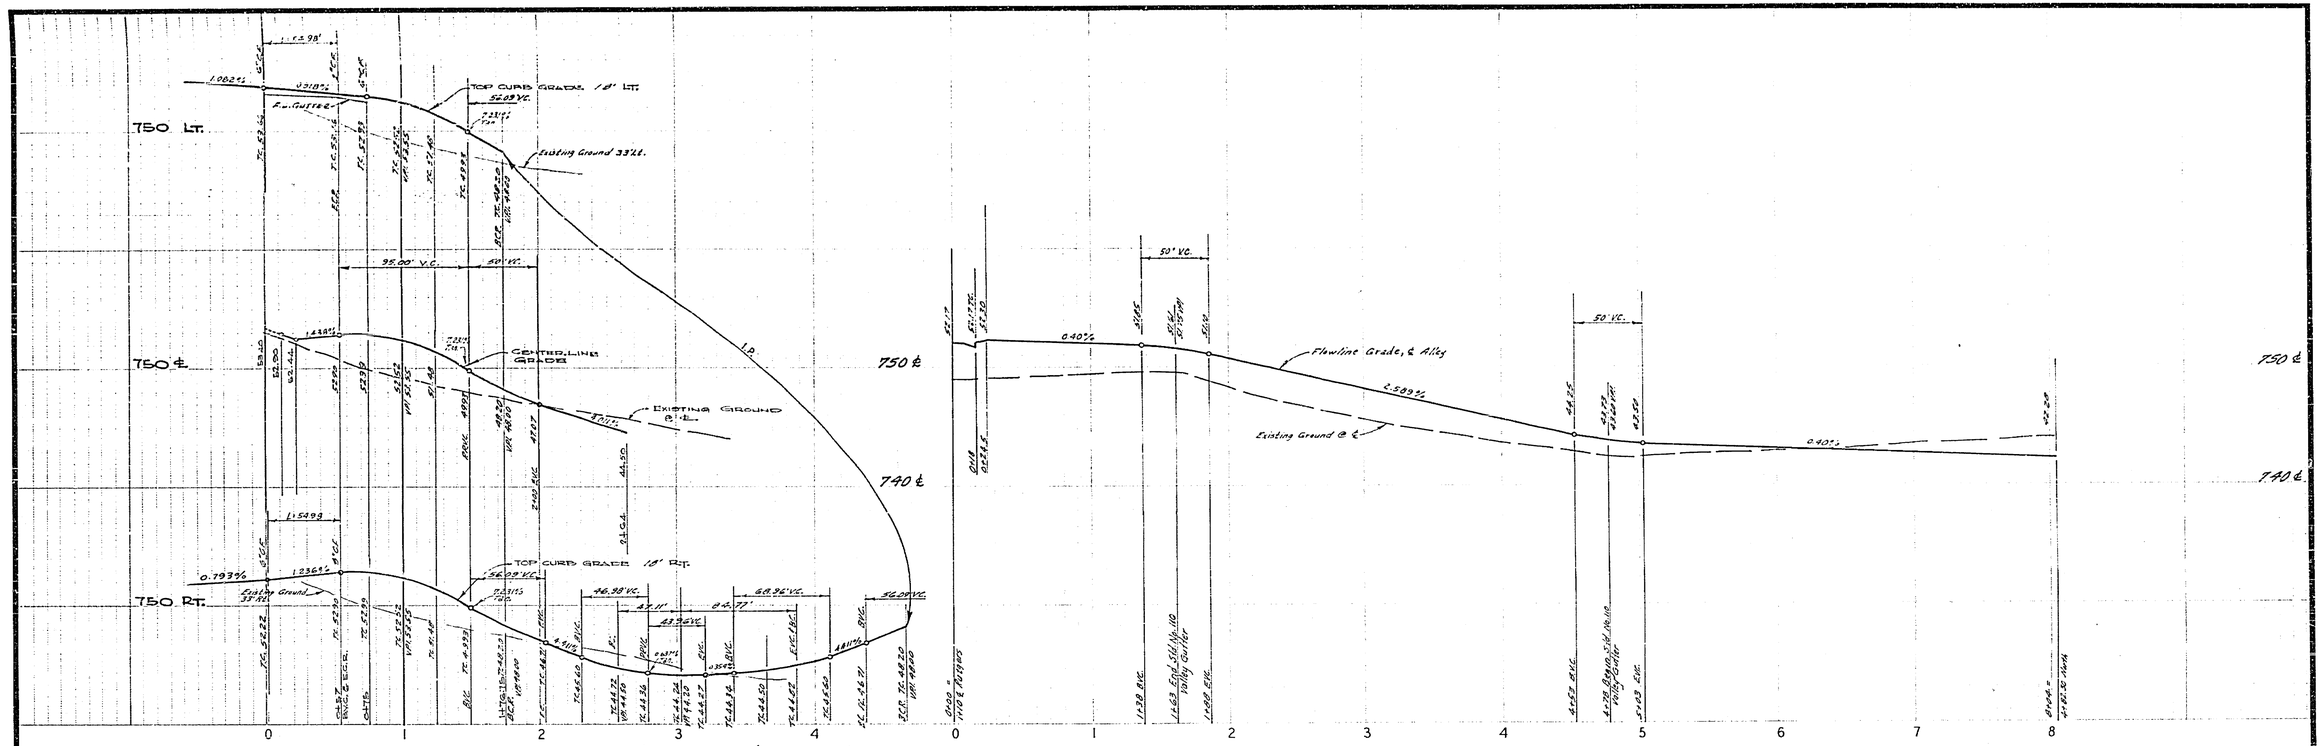

BENCH MARK

1. ELEV. 757.950, S/L ON S/W CURB RETURN SEQUOIA ST. & CALIF. AVE., CITY F.B. 550/53.
2. ELEV. 752.297, CHISEL 'X' ON THE CONC. H/W MOST ELY. END SOUTH SIDE CHALLEN AVE. STA. 30+60 ±.

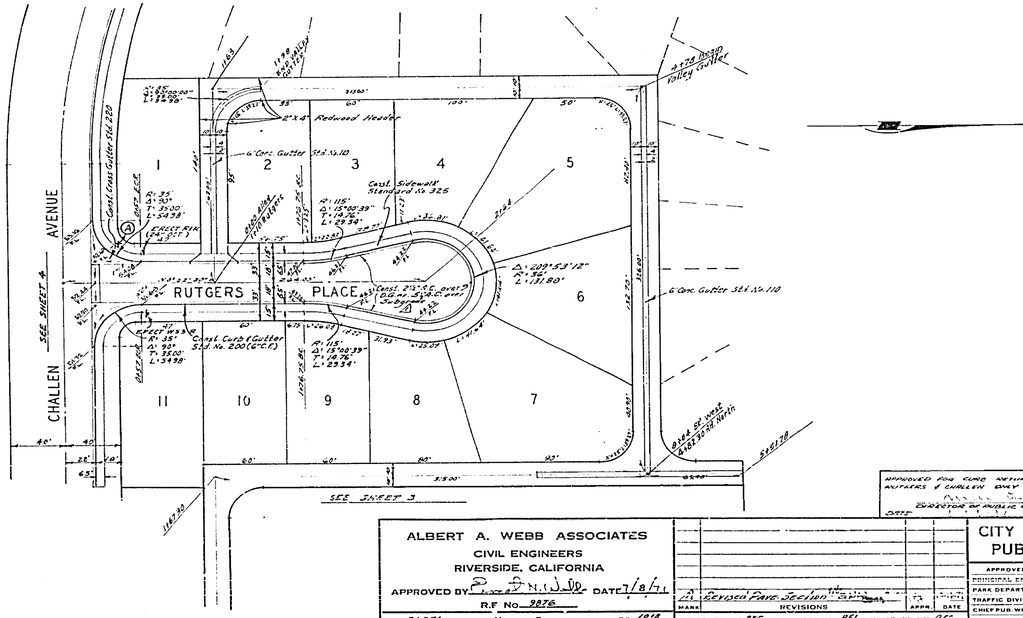

APPROVED FOR CURB RETURNS AT RUTGERS & CHALLEN WAY

DIRECTOR OF PUBLIC WORKS

DATE

ALBERT A. WEBB ASSOCIATES CIVIL ENGINEERS RIVERSIDE, CALIFORNIA	CITY OF RIVERSIDE, CALIFORNIA PUBLIC WORKS DEPARTMENT
APPROVED BY [signature] DATE 7/8/71	APPROVED BY
R.F. No. 9876	DIRECTOR OF PUBLIC WORKS
W.O. 70-35' FOR: woodhaven Dev. F.B. 1014, 854	DATE
MARK REVISIONS APPR. DATE 1. Revised Pave Section [illegible]	DESIGNED BY REC DRAWN BY REC CHECKED BY REC

APPROVED BY	BY	DATE
PRINCIPAL ENGINEER		
PARK DEPARTMENT		
TRAFFIC DIVISION		
CHIEF PUB. WKS ENGR.		

STREET PLAN AND PROFILE
RUTGERS PLACE
ALLEYS
TRACT 4077

SCALE: 1" = 50' Horiz. 1" = 5' Vert.

ACCOUNT No.
DRAWING NUMBER
R-1500
SHEET 2 OF 4
70-35-A

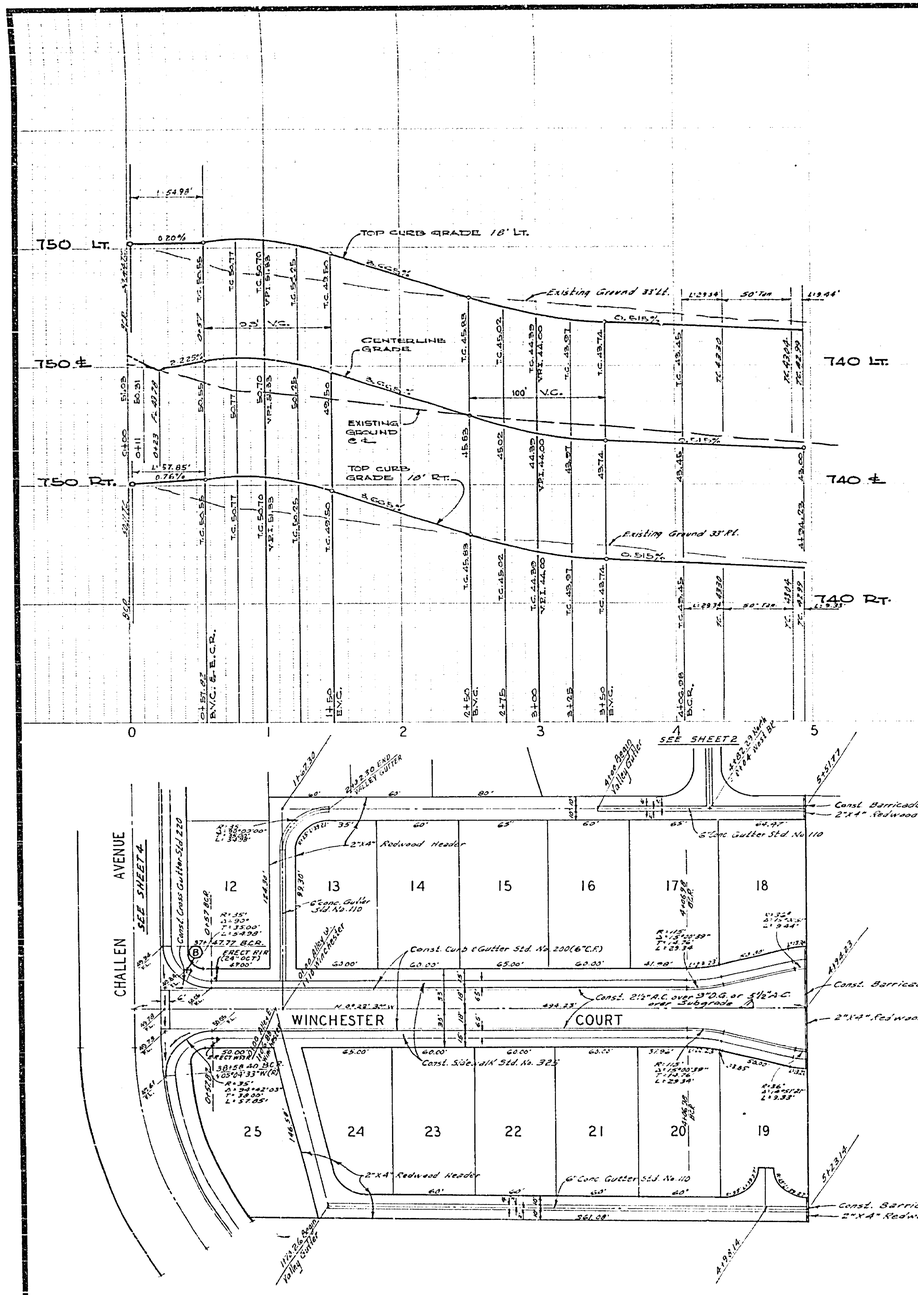

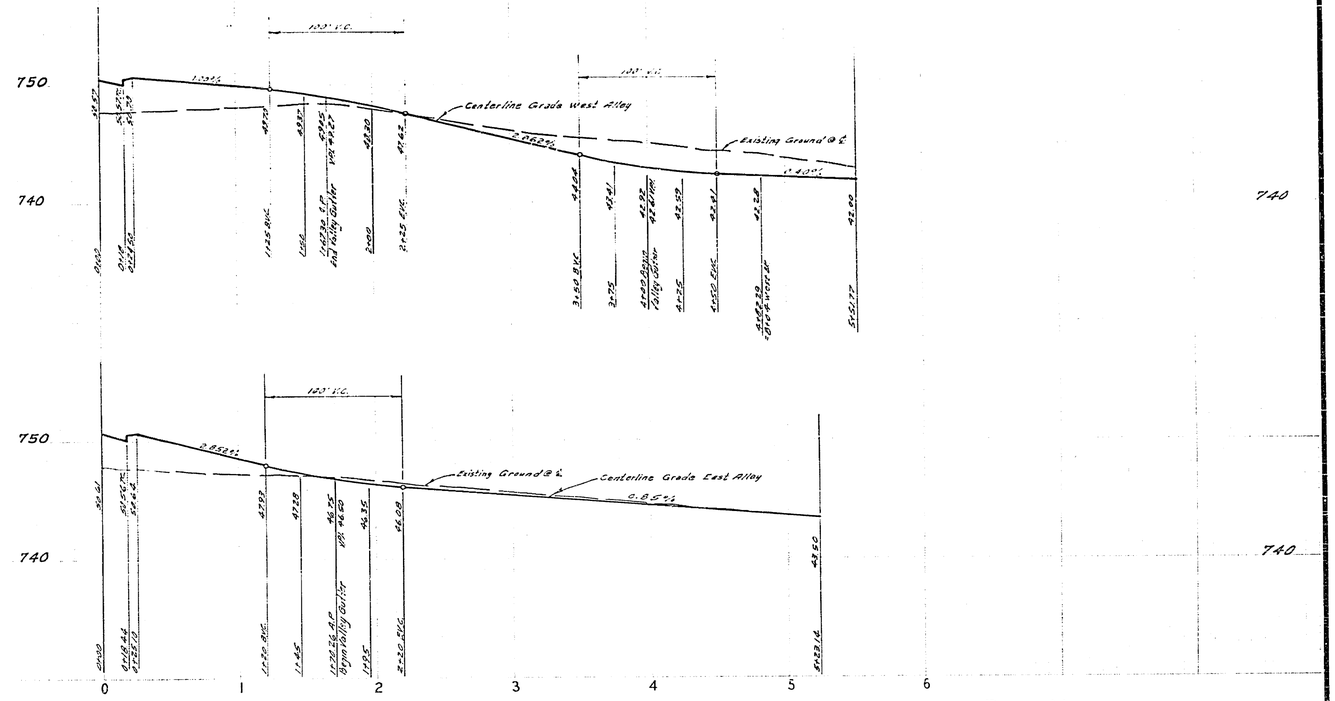

Bench Mark

1. Elev. 757.850, S/L Cal. S/W curb return Georgia St. & Calif. Ave., City B.M. 164/45.
2. Elev. 762.227, Chiseled "X" on the conc. H.W. most Ely. end South side Challen Ave. sta. 39+90 ±.

Revised Rear Section Headwalls 7/8/71

ALBERT A. WEBB ASSOCIATES
CIVIL ENGINEERS
RIVERSIDE, CALIFORNIA
APPROVED BY [signature] DATE 7/8/71
R.E. No. 3876
W.O. 970-56 FOR: Woodhaven Dev. F.B. 1572 p.4

DESIGNED BY REC. DRAWN BY BEL CHECKED BY REC

REVISIONS

MARK		APPR.	DATE
1	Revised Rear Section Headwalls	J.G.	7/8/71

RECEIVED FOR FILING RETURNS AT WINCHESTER & CHALLEN PKWY
DATE 7/8/71 [signature] DEPUTY DIRECTOR OF PUBLIC WORKS

CITY OF RIVERSIDE, CALIFORNIA
PUBLIC WORKS DEPARTMENT

	BY	DATE
APPROVED BY PRINCIPAL ENGINEER	[signature]	7/8/71
PARK DEPARTMENT		
TRAFFIC DIVISION	[signature]	7/8/71
CHIEF PUB. WKS. ENGR.	[signature]	7/8/71

APPROVED BY DIRECTOR OF PUBLIC WORKS
DATE

STREET PLAN AND PROFILE
WINCHESTER COURT
ALLEYS
TRACT 4077
SCALE: 1"=50' Horiz., 1"=5' Vert.

ACCOUNT No.
DRAWING NUMBER
R-1500
SHEET 3 OF 4
70-35-A

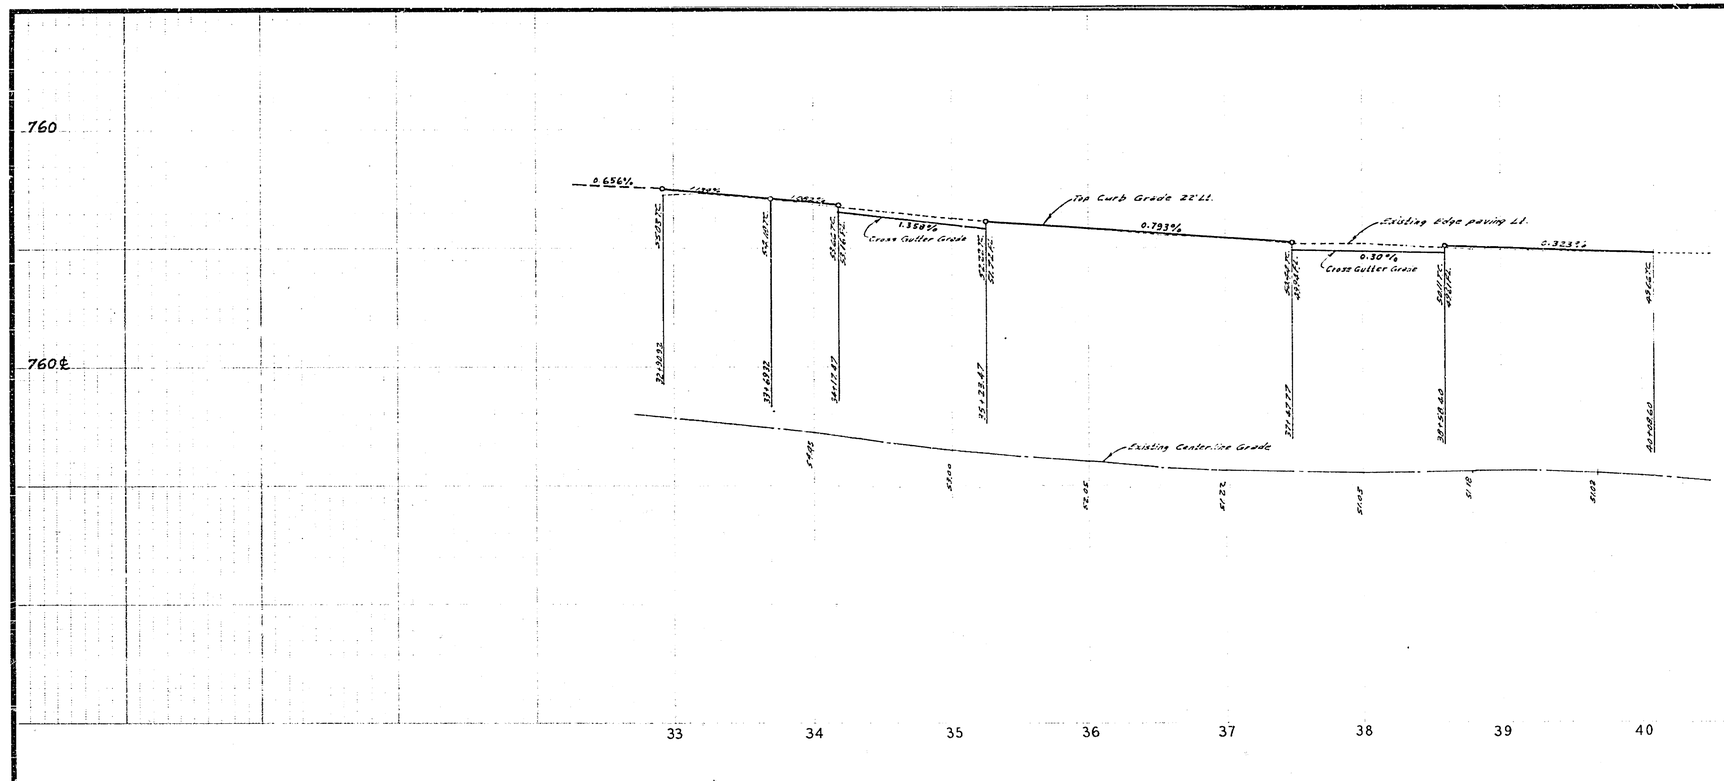

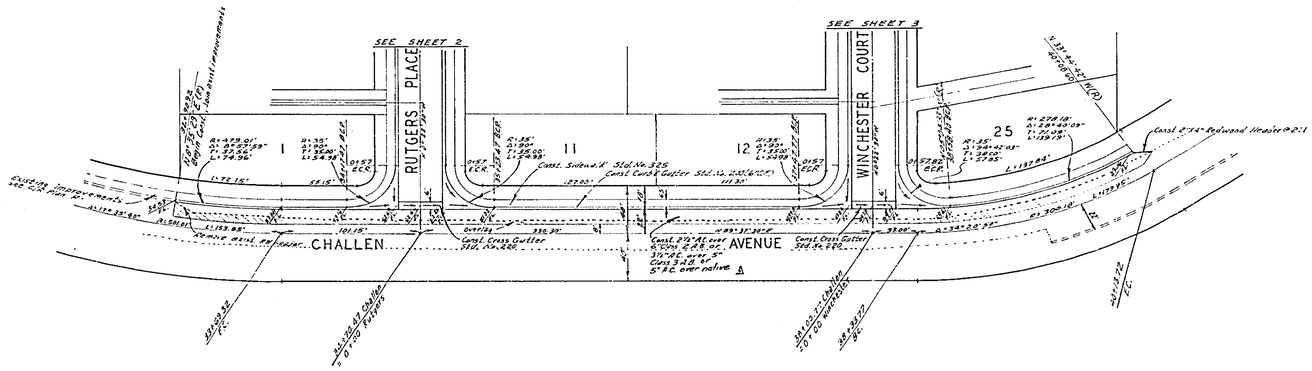

BENCH MARK

1. Elev. 737.850, S/L on S/W curb return Sequoia St. & Calif. Ave., City T.B. 550/183.
2. Elev. 732.297, chisel "X" on the conc. H.W. most E'ly end south side Challen Ave. Std. 391-602.

APPROVED FOR CHALLEN AVENUE STA. 102+90.52 ℄ 103+88.40 ℄ C&V
BY _____ DIRECTOR OF PUBLIC WORKS
DATE _____

ALBERT A. WEBB ASSOCIATES CIVIL ENGINEERS RIVERSIDE, CALIFORNIA APPROVED BY Donald N. Webb DATE 7/8/71 R.E. No. 9876 W.O. 73-35 FOR: Woodspoon Dev. F.B. 1018/39	CITY OF RIVERSIDE, CALIFORNIA PUBLIC WORKS DEPARTMENT APPROVED BY / DATE: PRINCIPAL ENGINEER 7-7-71; PARK DEPARTMENT; TRAFFIC DIVISION; CHIEF PUB. WKS. ENGR. APPROVED BY: DIRECTOR OF PUBLIC WORKS DATE
MARK / REVISIONS / APPR. / DATE: 2 Added Curb Alignment & Grade, 5 sheet / 3 / 7-7-71 DESIGNED BY BEL DRAWN BY BEL CHECKED BY REC	STREET PLAN AND PROFILE CHALLEN STREET TRACT 4077 SCALE: 1"=50' Horz. 1"=5' Vert.
	ACCOUNT No. DRAWING NUMBER R-1500 SHEET 4 OF 4 70-35-A