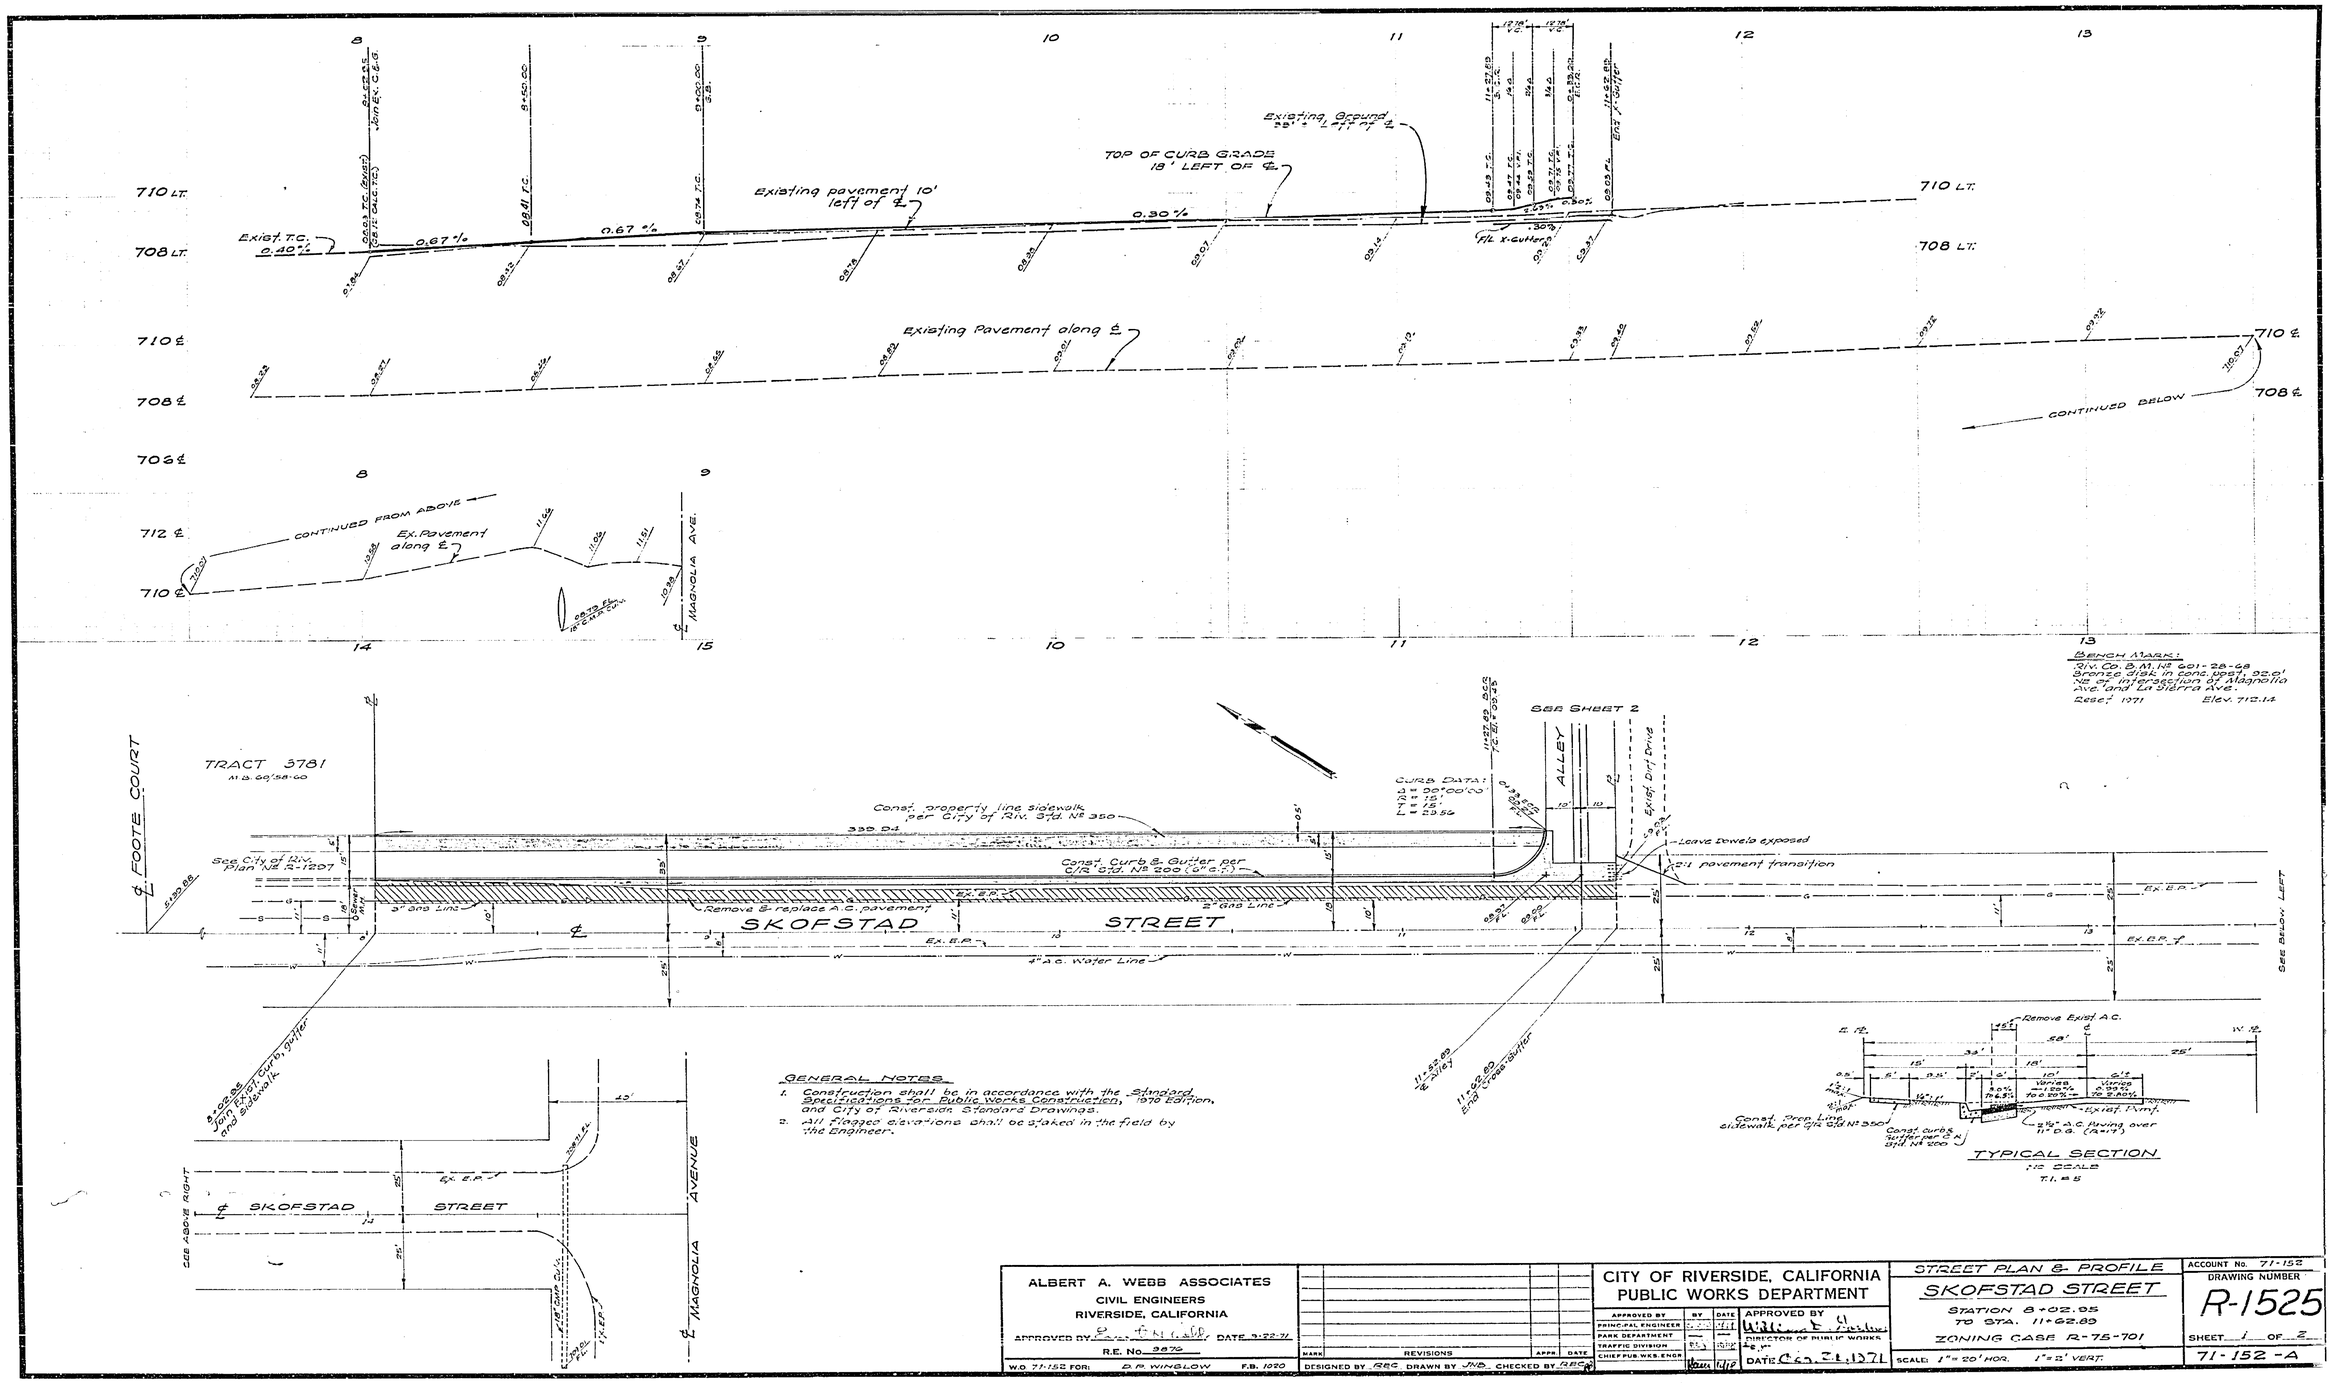

BENCH MARK:
Riv. Co. B.M. No 601-28-68
Bronze disk in conc. post, 22.0' N. of intersection of Magnolia Ave. and La Sierra Ave.
Reset 1971 Elev. 712.14

GENERAL NOTES

1. Construction shall be in accordance with the "Standard Specifications for Public Works Construction," 1970 Edition, and City of Riverside Standard Drawings.
2. All finished elevations shall be staked in the field by the Engineer.

ALBERT A. WEBB ASSOCIATES CIVIL ENGINEERS RIVERSIDE, CALIFORNIA APPROVED BY [signature] DATE 9-22-71 R.E. No 3870	MARK / REVISIONS / APPR. / DATE	CITY OF RIVERSIDE, CALIFORNIA PUBLIC WORKS DEPARTMENT APPROVED BY / BY / DATE PRINCIPAL ENGINEER PARK DEPARTMENT TRAFFIC DIVISION CHIEF PUB. WKS. ENGR.	STREET PLAN & PROFILE SKOFSTAD STREET STATION 8+02.05 TO STA. 11+62.89 ZONING CASE R-75-701
W.O. 71-152 FOR: D.P. WINGLOW F.B. 1020	DESIGNED BY REC DRAWN BY JND CHECKED BY RRC	APPROVED BY [signature] DIRECTOR OF PUBLIC WORKS DATE Oct. 21, 1971	SCALE: 1" = 20' HOR. 1" = 2' VERT.

ACCOUNT No. 71-152
DRAWING NUMBER R-1525
SHEET 1 OF 2
71-152-A

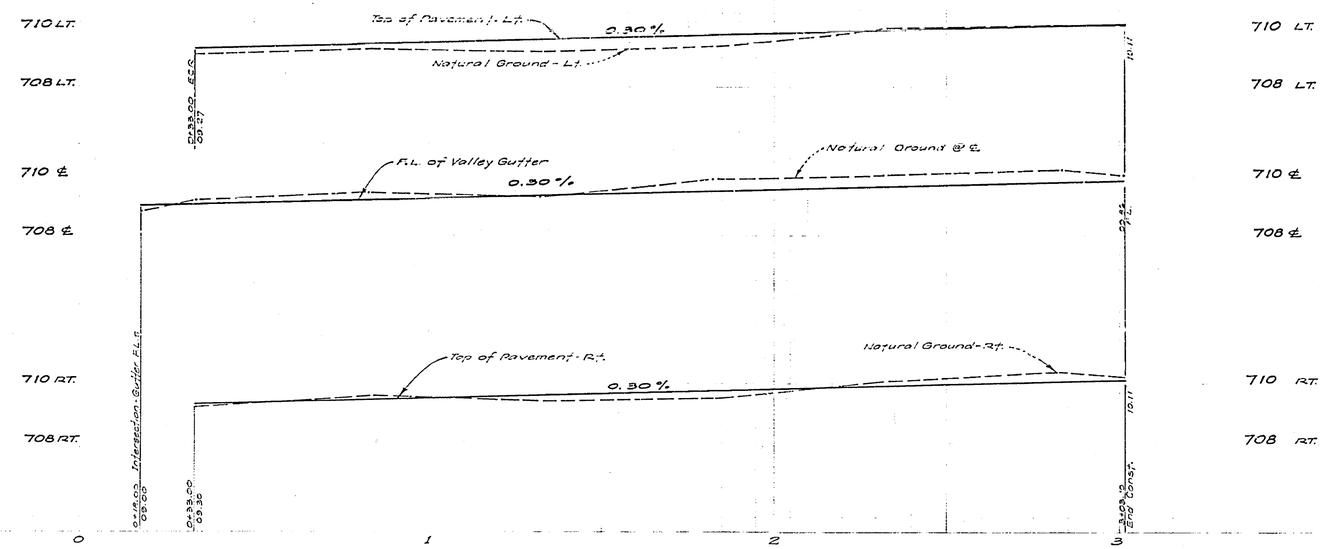

BENCH MARK

Riv. Co. B.M. No 601-28-68
Bronze disk in conc. post 32.0'
NE of intersection of Magnolia
Ave. and La Sierra Ave.
Reset 1971 Elev. 712.14

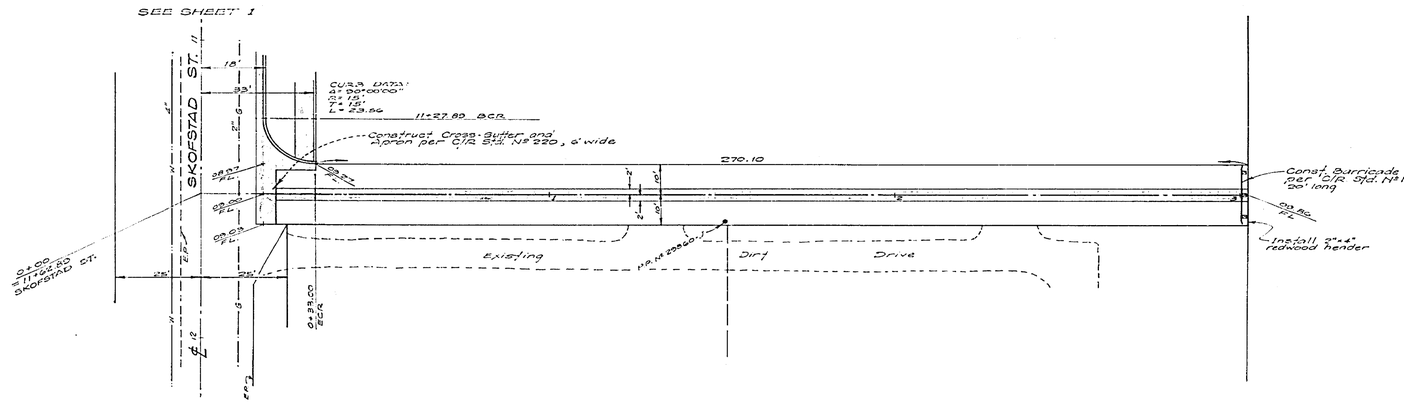

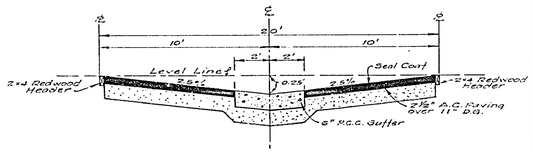

TYPICAL ALLEY SECTION

NO SCALE

T.I. = 5

ALBERT A. WEBB ASSOCIATES CIVIL ENGINEERS RIVERSIDE, CALIFORNIA APPROVED BY [signature] DATE 9-22-71 R.E. No. 9876 W.O. 71-152 FOR: DR WINDLOW F.B. 1020	MARK / REVISIONS / APPR. / DATE DESIGNED BY JNB DRAWN BY JNB CHECKED BY REC	CITY OF RIVERSIDE, CALIFORNIA PUBLIC WORKS DEPARTMENT APPROVED BY / BY / DATE PRINCIPAL ENGINEER PARK DEPARTMENT TRAFFIC DIVISION CHIEF PUB. WKS. ENGR. APPROVED BY [signature] DIRECTOR OF PUBLIC WORKS DATE Oct. 28, 1971	STREET PLAN & PROFILE ALLEY OFF SKOFSTAD STREET ZONING CASE R-75-701 SCALE: 1"=20' HOR. 1"=2' VERT	ACCOUNT No. 71-152 DRAWING NUMBER R-1525 SHEET 2 OF 2 71-152-A