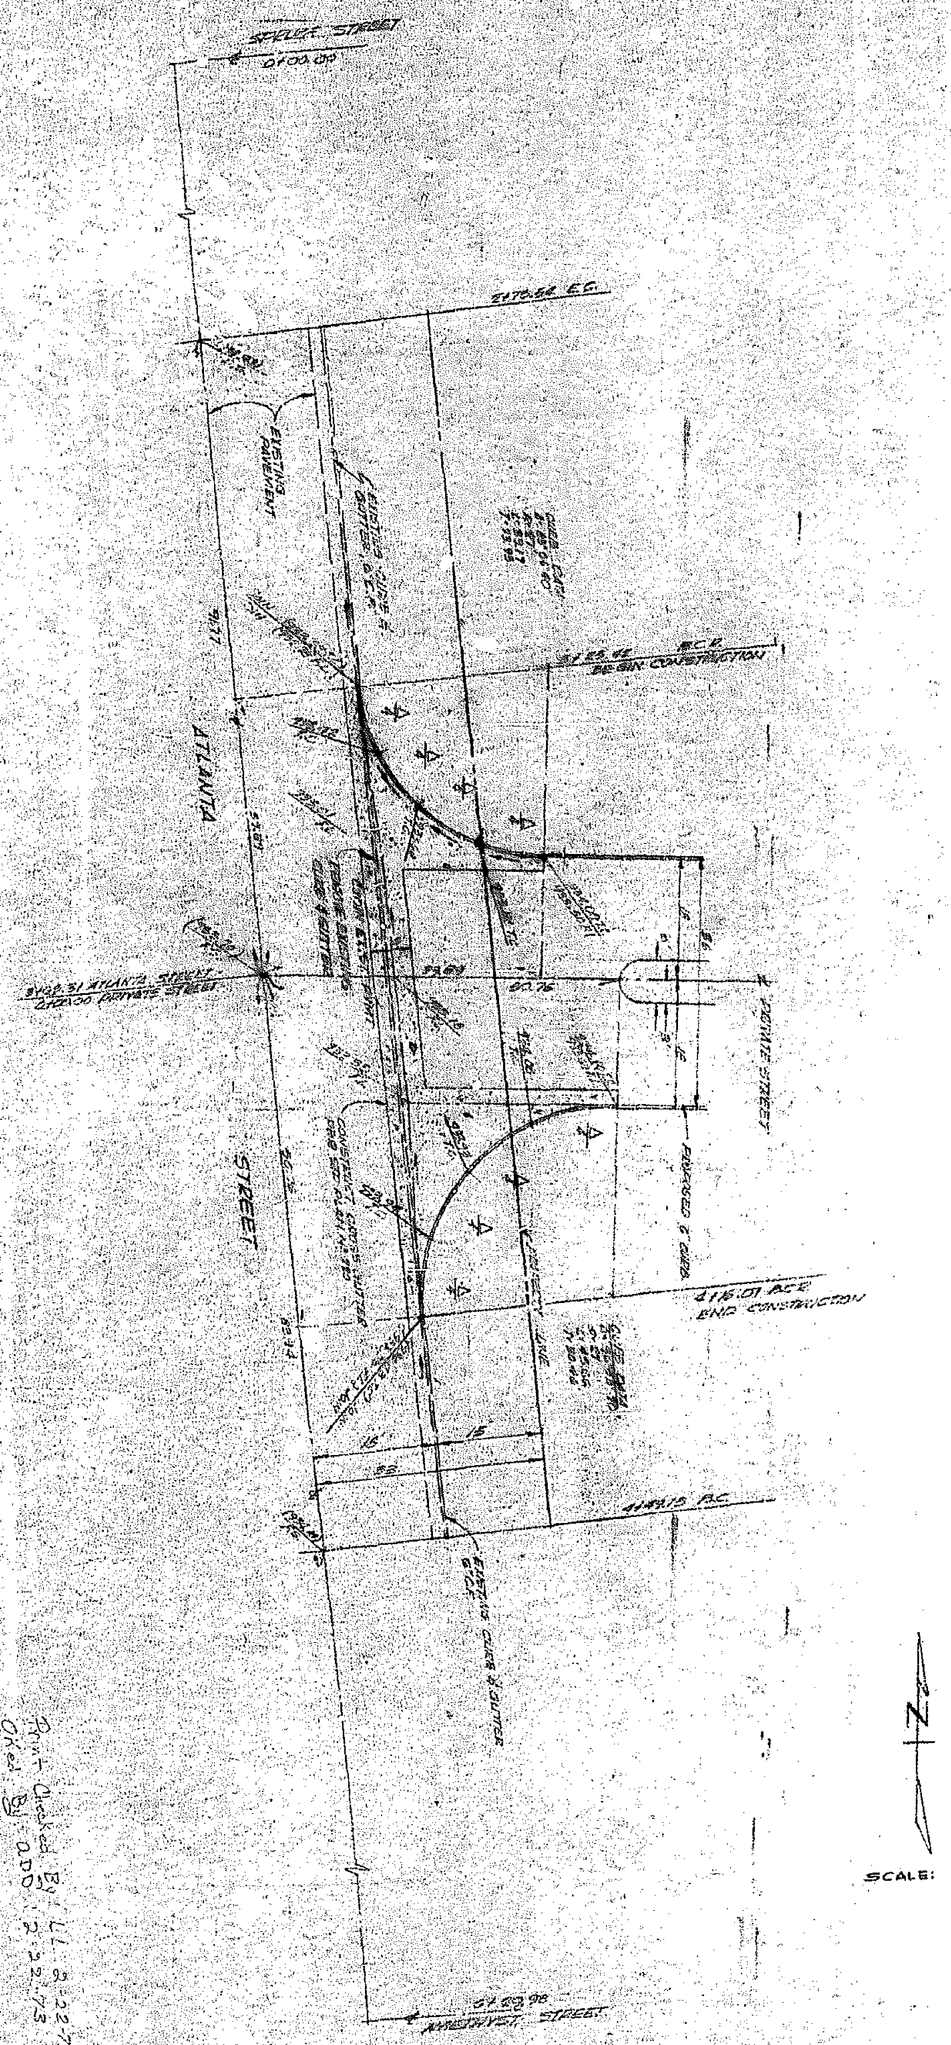

Print Checked By: LL 2-22-73
Oked By: ADD 2-22-73

R-1619-A

REVISIONS	DATE	BY	

TRACT No 4528

PRIVATE STREET CONNECTION TO ATLANTA STREET

TARIG M. SHAMMA ASSOCIATES, INC.
PLANNING, ARCHITECTURE, CIVIL & STRUCTURAL ENGINEERING, LANDSCAPE ARCHITECTURE, INTERIOR PLANNING & DESIGN
2229 E. Lincoln Ave., Anaheim, California 92806 (714) 774-5160