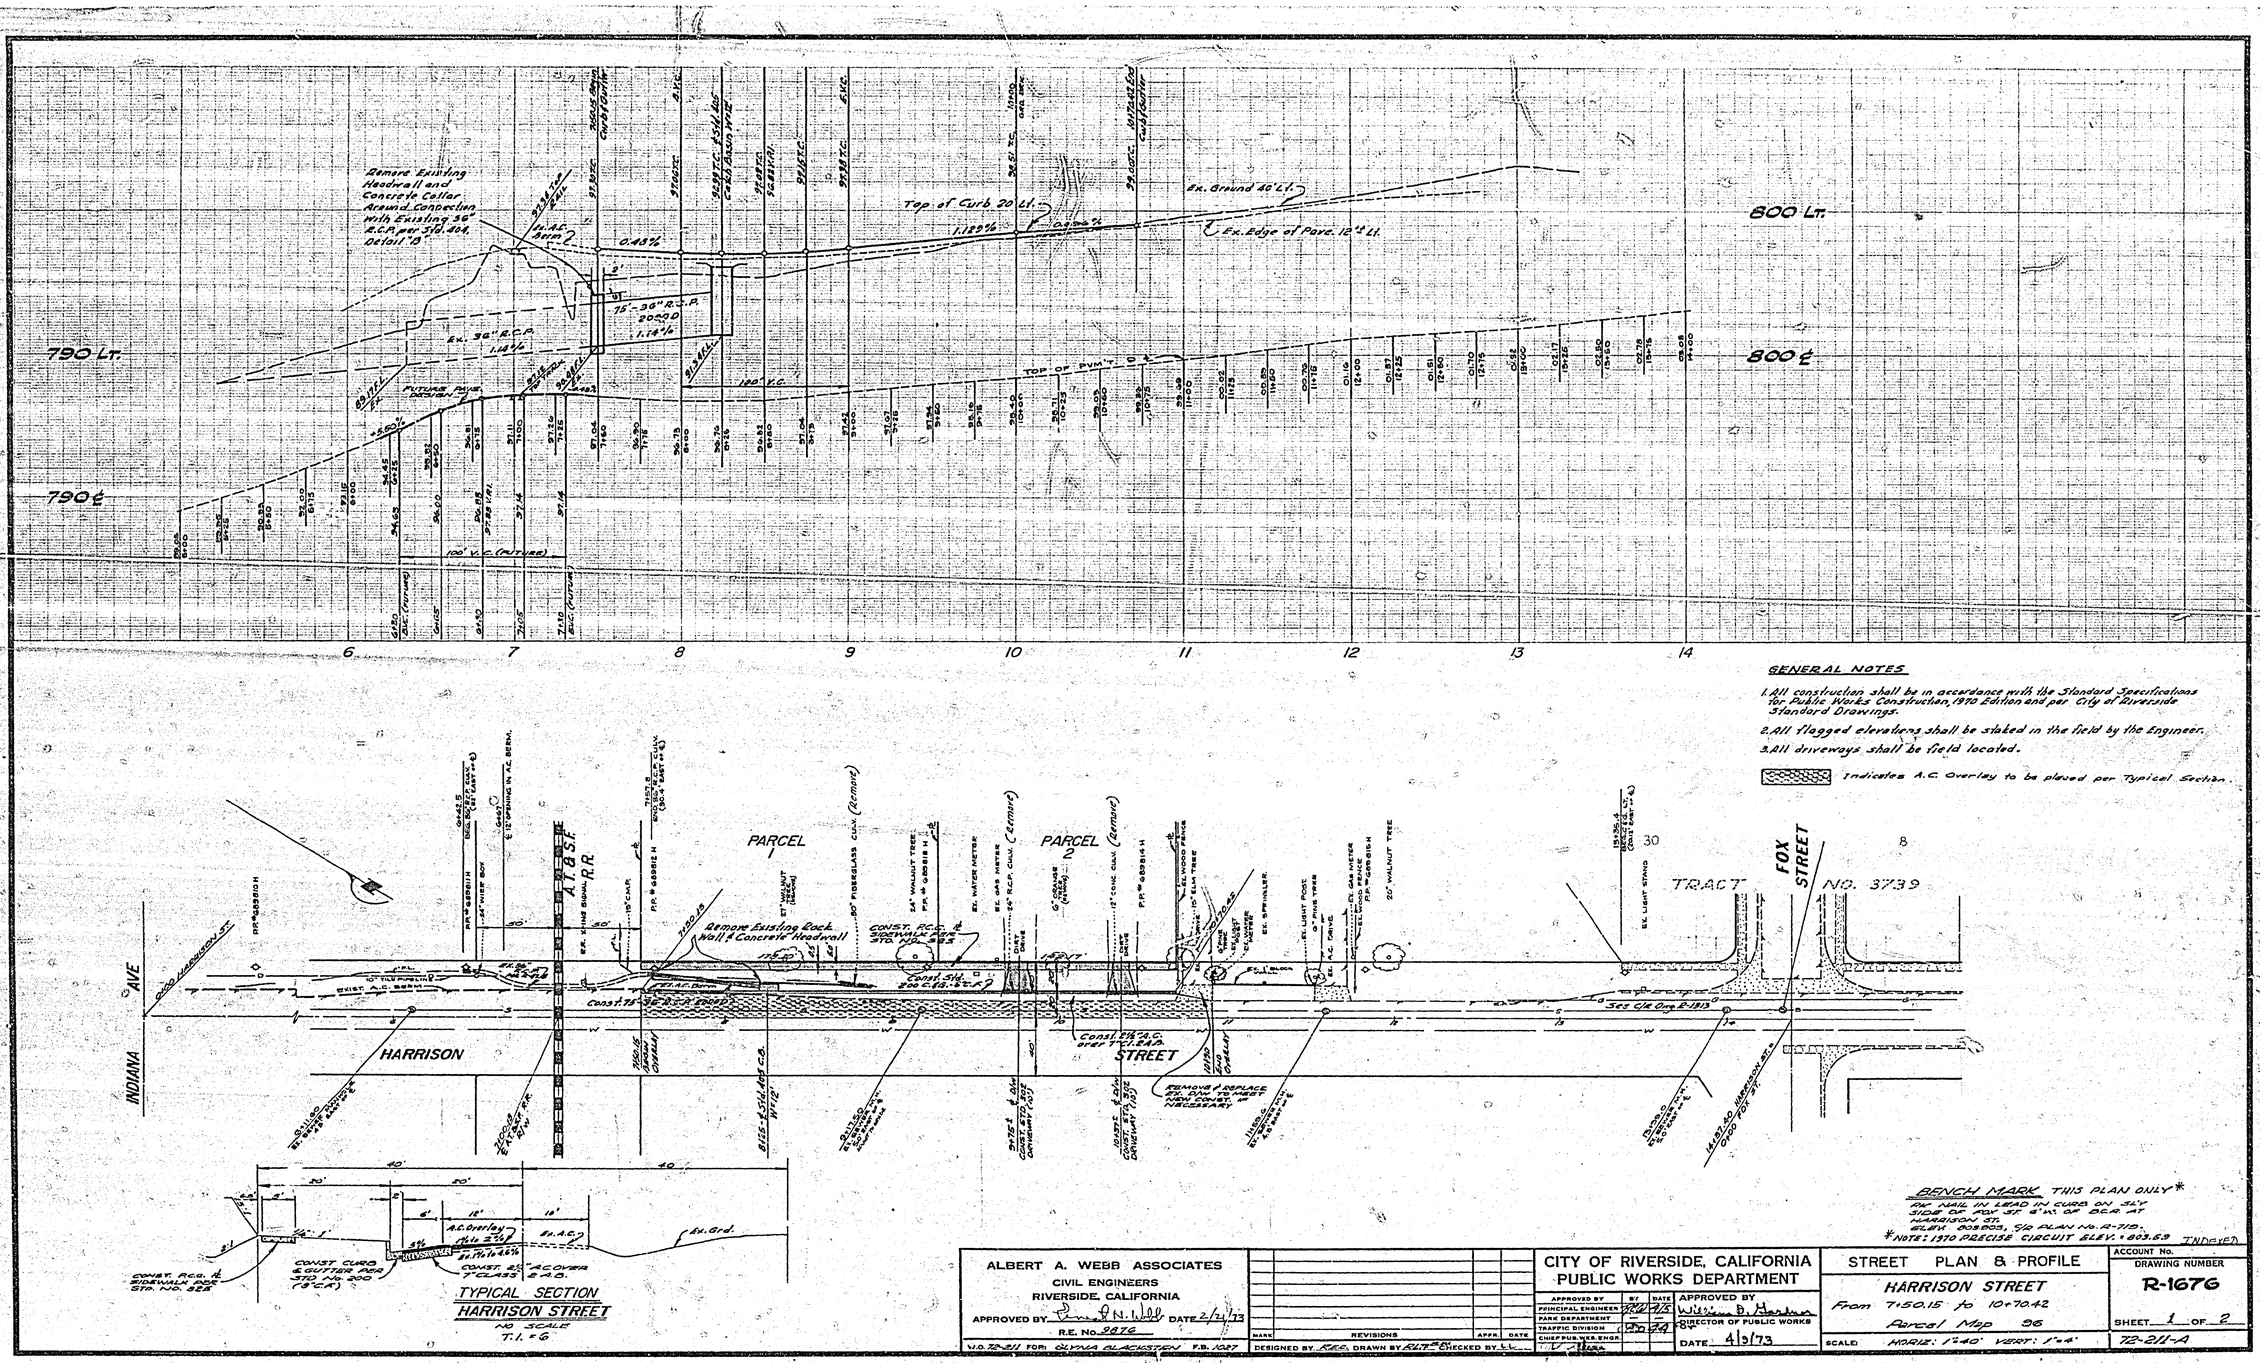

GENERAL NOTES

1. All construction shall be in accordance with the Standard Specifications for Public Works Construction, 1970 Edition and per City of Riverside Standard Drawings.
2. All flagged elevations shall be staked in the field by the Engineer.
3. All driveways shall be field located.

▨ Indicates A.C. Overlay to be placed per Typical Section.

ALBERT A. WEBB ASSOCIATES
CIVIL ENGINEERS
RIVERSIDE, CALIFORNIA
APPROVED BY [illegible] DATE 2/14/73
R.E. No. 9876
V.O. 72-211 FOR: GLYNIA BLACKSTEN F.B. 1027

MARK	REVISIONS	APPR.	DATE

DESIGNED BY R.R.C. DRAWN BY R.L.T.B. CHECKED BY L.L.

CITY OF RIVERSIDE, CALIFORNIA
PUBLIC WORKS DEPARTMENT

APPROVED BY	BY	DATE
PRINCIPAL ENGINEER	[illegible]	4/5/73
PARK DEPARTMENT	—	—
TRAFFIC DIVISION	[illegible]	4/4/73
CHIEF PUB. WKS. ENGR.	[illegible]	

APPROVED BY William B. Gardner
DIRECTOR OF PUBLIC WORKS
DATE 4/9/73

STREET PLAN & PROFILE
HARRISON STREET
From 7+50.15 to 10+70.42
Parcel Map 36
SCALE: HORIZ: 1"=40' VERT: 1"=4'

ACCOUNT No.
DRAWING NUMBER R-1676
SHEET 1 OF 2
72-211-A

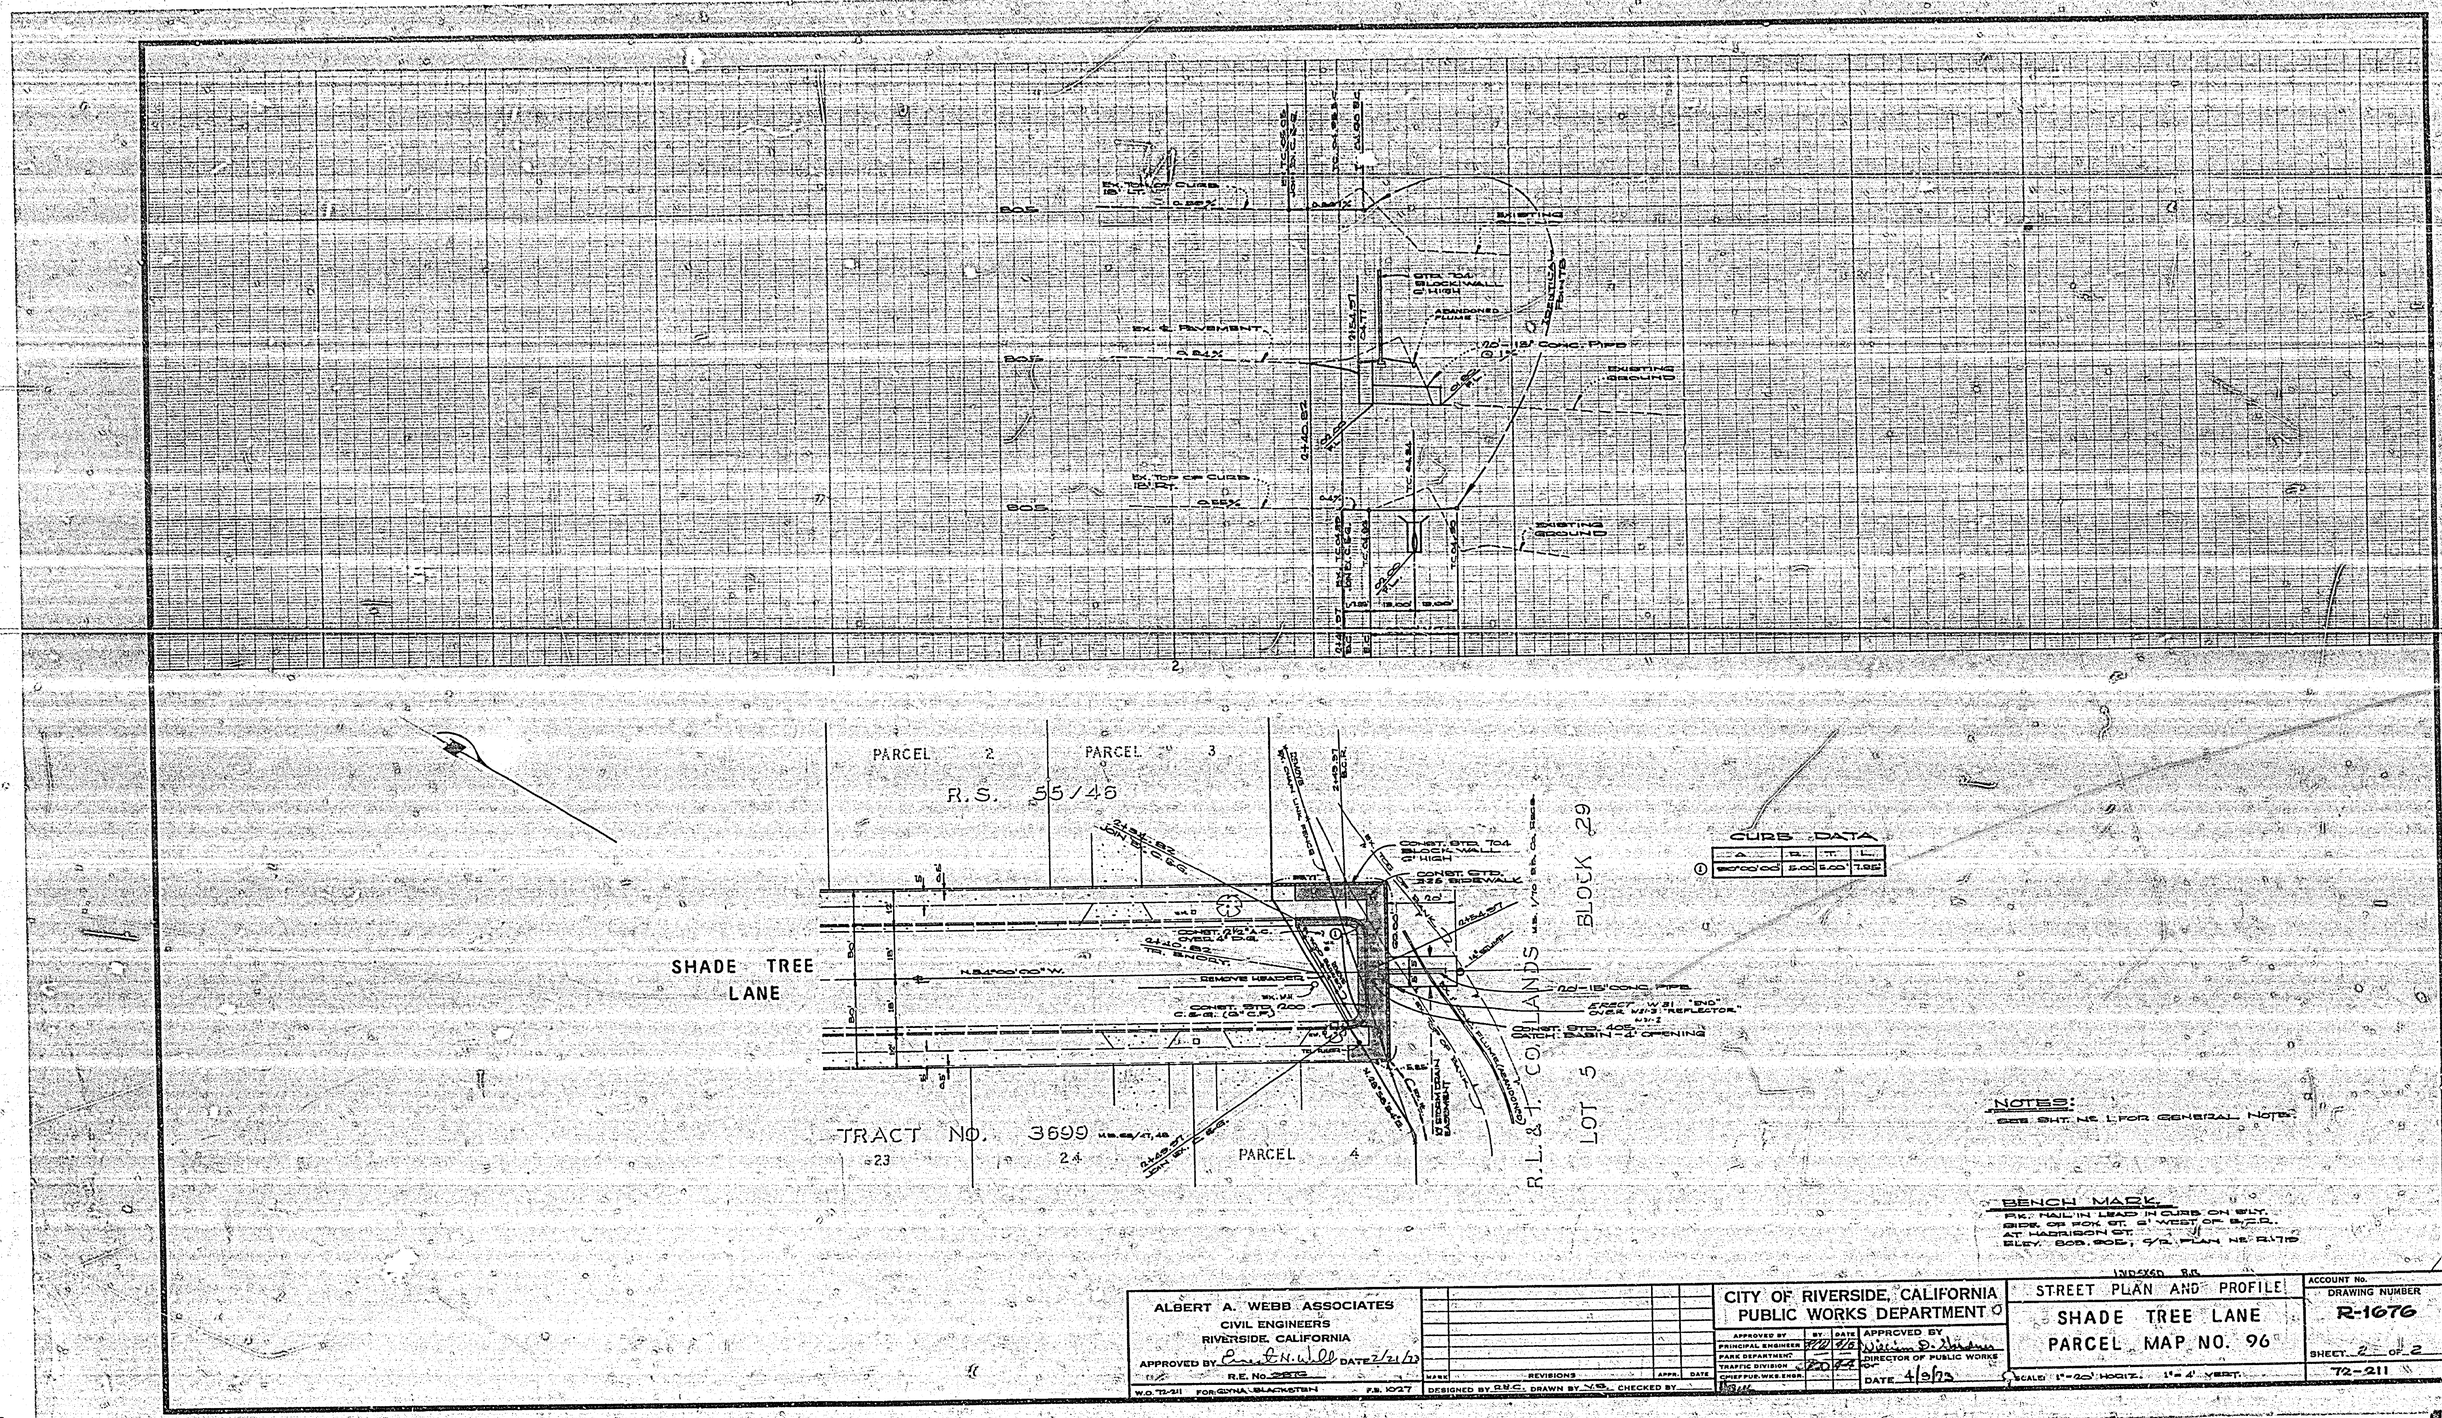

Δ	R	T	L
87°00'00"	5.00	5.00	7.85

ALBERT A. WEBB ASSOCIATES
CIVIL ENGINEERS
RIVERSIDE, CALIFORNIA
APPROVED BY [illegible] DATE 2/21/73
R.E. No. 22676

W.O. 72-211 FOR: GYNA BLACKSTEN F.B. 1027

DESIGNED BY R.N.C. DRAWN BY V.S. CHECKED BY

MARK	REVISIONS	APPR.	DATE

CITY OF RIVERSIDE, CALIFORNIA
PUBLIC WORKS DEPARTMENT

APPROVED BY	BY:	DATE
PRINCIPAL ENGINEER	[illegible]	4/6/73
PARK DEPARTMENT	—	—
TRAFFIC DIVISION	[illegible]	4/6/73
CHIEF PUB. WKS. ENGR.	[illegible]	

APPROVED BY William D. Adams
DIRECTOR OF PUBLIC WORKS
DATE 4/9/73

STREET PLAN AND PROFILE

SHADE TREE LANE
PARCEL MAP NO. 96

SCALE: 1"=40' HORIZ. 1"=4' VERT.

ACCOUNT No.
DRAWING NUMBER R-1676
SHEET 2 OF 2
72-211