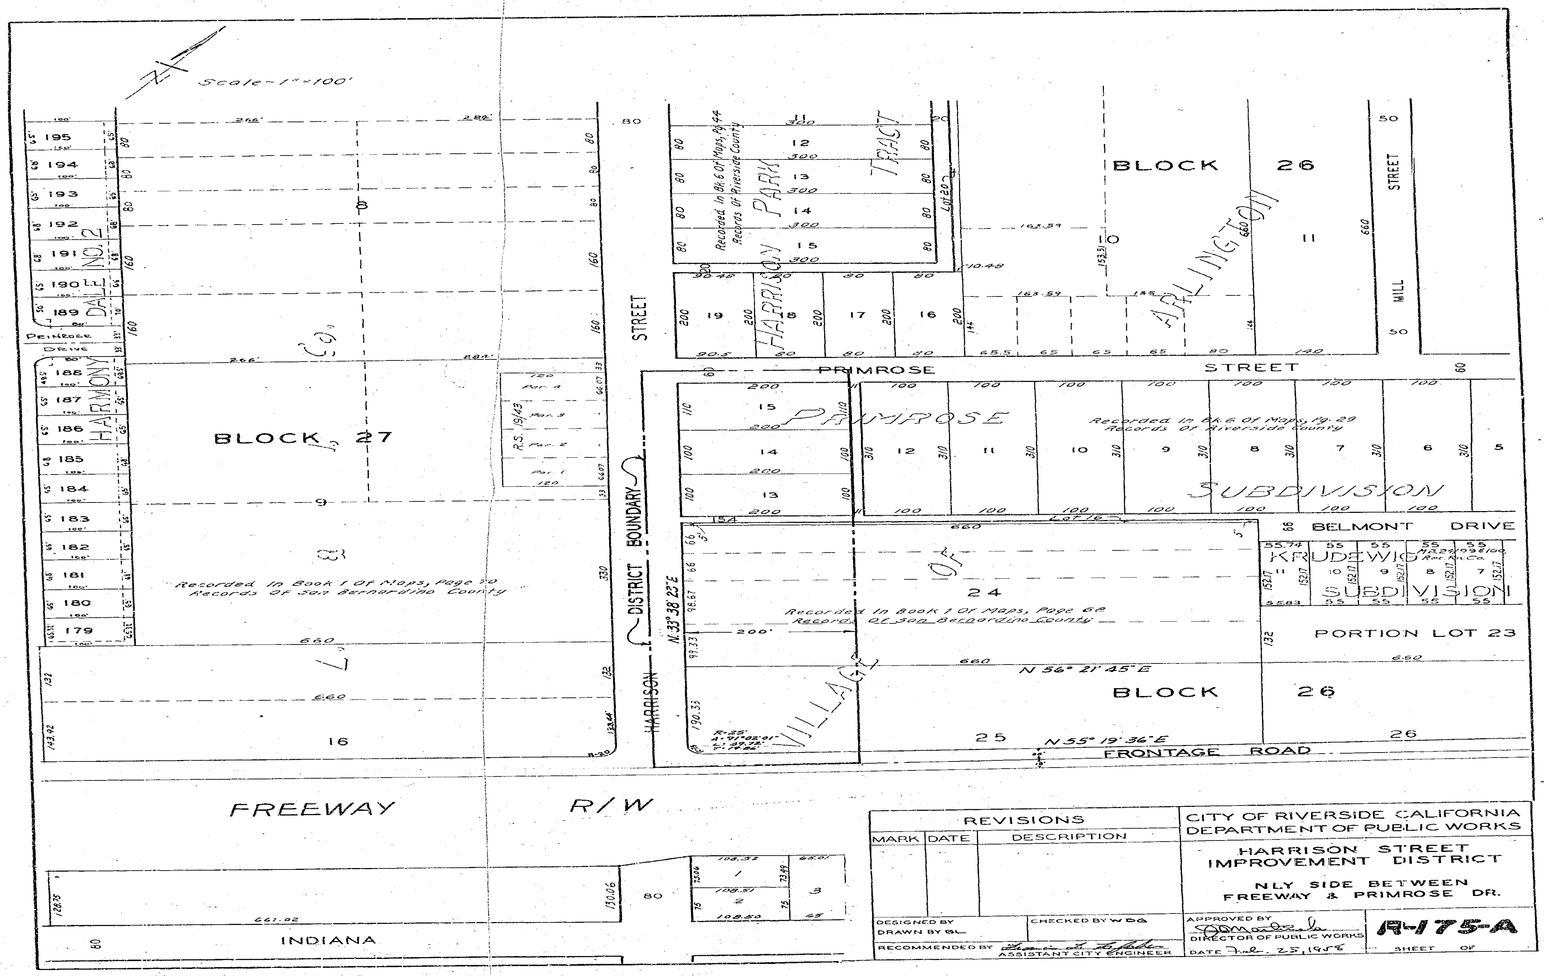

REVISIONS		
MARK	DATE	DESCRIPTION

CITY OF RIVERSIDE CALIFORNIA
DEPARTMENT OF PUBLIC WORKS

HARRISON STREET
IMPROVEMENT DISTRICT

NLY SIDE BETWEEN
FREEWAY & PRIMROSE DR.

DESIGNED BY
DRAWN BY SL
CHECKED BY W DG
RECOMMENDED BY ASSISTANT CITY ENGINEER
APPROVED BY DIRECTOR OF PUBLIC WORKS
DATE July 25, 1958

R-175-A

SHEET OF