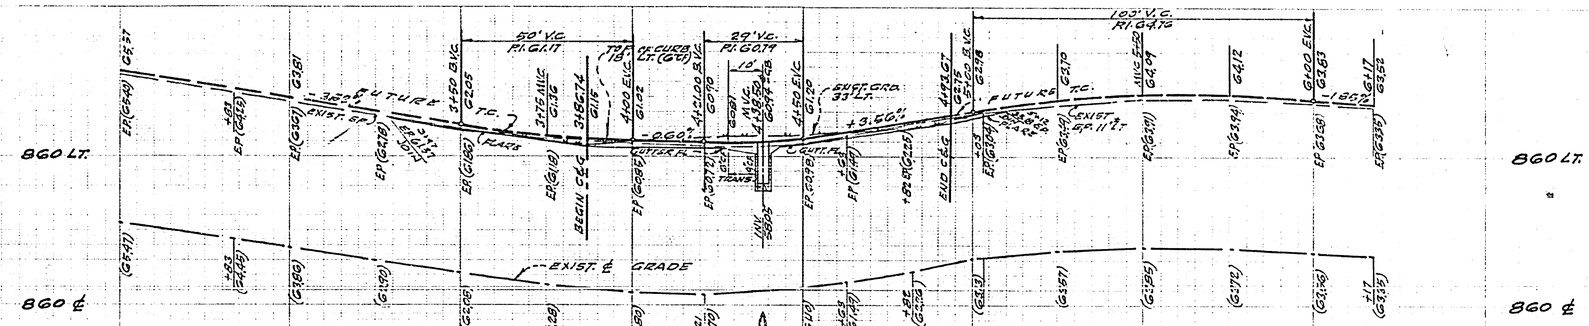

DETAIL
16" R.C.P.
SCALE: 1" = 2'

TYPICAL HALF SECTION W/ SPRING GARDEN STREET
SCALE: HORIZ. 1" = 6', VERT. 1" = 2'
T.I. = 5

CONSTRUCTION NOTES

1. CONST. 1" A.C. OVER 4" D.G. BASE
2. CONST. TYPE "I" CURB & GUTTER (6" CP) PER STD. NO. 200.
3. CONST. PROPERTY LINE SIDEWALK PER STD. NO. 326.
4. CONST. DRIVEWAY APPROACH PER STD. NO. 302.
5. CONST. CATCH BASIN PER STD. NO. 438
6. INSTALL TYPE "L" GUIDE MARKERS AT 10 C.C. PER STD. NO. 665.
7. REMOVE EXIST. A.C. DRAINAGE APRON, GUARD RAILING AND 12" C.M.P. (SEE DETAIL, 18" R.C.P.)
8. INSTALL 18" R.C.P. (SEE DETAIL, 18" R.C.P.)
9. INSTALL UNDER SIDEWALK DRAIN, SIZE 2, PER STD. NO. 411.

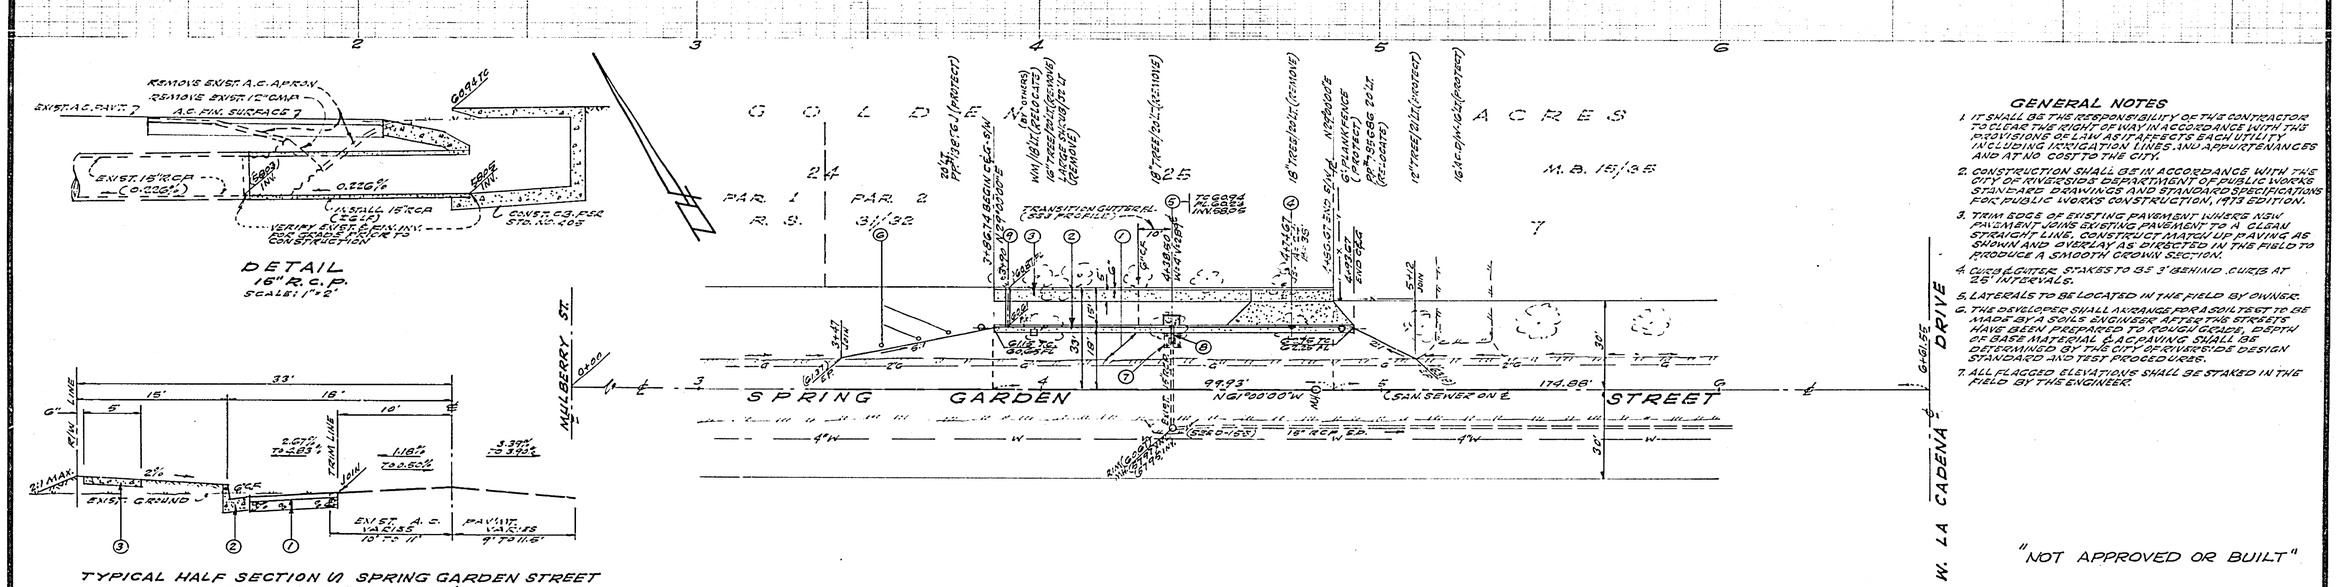

GENERAL NOTES

1. IT SHALL BE THE RESPONSIBILITY OF THE CONTRACTOR TO CLEAR THE RIGHT-OF-WAY IN ACCORDANCE WITH THE PROVISIONS OF LAW AS IT AFFECTS EACH UTILITY INCLUDING IRRIGATION LINES AND APPURTENANCES AND AT NO COST TO THE CITY.
2. CONSTRUCTION SHALL BE IN ACCORDANCE WITH THE CITY OF RIVERSIDE'S DEPARTMENT OF PUBLIC WORKS STANDARD DRAWINGS AND STANDARD SPECIFICATIONS FOR PUBLIC WORKS CONSTRUCTION, 1973 EDITION.
3. TRIM EDGE OF EXISTING PAVEMENT WHERE NEW PAVEMENT JOINS EXISTING PAVEMENT TO A CLEAN STRAIGHT LINE. CONSTRUCT MATCH UP PAVING AS SHOWN AND OVERLAY AS DIRECTED IN THE FIELD TO PRODUCE A SMOOTH CROWN SECTION.
4. CURB & GUTTER STAKES TO BE 3' BEHIND CURB AT 25' INTERVALS.
5. LATERALS TO BE LOCATED IN THE FIELD BY OWNER.
6. THE DEVELOPER SHALL ARRANGE FOR A SOILS TEST TO BE MADE BY A SOILS ENGINEER AFTER THE STREETS HAVE BEEN PREPARED TO ROUGH GRADE. DEPTH OF BASE MATERIAL & A.C. PAVING SHALL BE DETERMINED BY THE CITY OF RIVERSIDE DESIGN STANDARD AND TEST PROCEDURES.
7. ALL FLAGGED ELEVATIONS SHALL BE STAKED IN THE FIELD BY THE ENGINEER.

"NOT APPROVED OR BUILT"

BENCH MARK
C.S.D.H. BRASS DISC CAPPED ⊕ INT. OF S. LA CADENA DR. & COLUMBIA AVE.
ELEV. 872.698

T.B.M. (THIS PROJECT ONLY)
SPIKE & LEAD ON ℄ PROJ. OF SPRING GARDEN ST. @ E'LY. CURB ON LA CADENA DR.
ELEV. 863.83

HAWKINS, ROBERTSON & ASSOC. ENGINEERS & SURVEYORS RIVERSIDE CALIFORNIA		CITY OF RIVERSIDE, CALIFORNIA DEPARTMENT OF PUBLIC WORKS	STREET PLAN & PROFILE SPRING GARDEN STREET
Charles E. Robertson 7-15-74 R.C.E. 18019 DATE		APPROVED BY / OFFICE ENGINEER / PARK DEPARTMENT / TRAFFIC DIVISION / ASSISTANT CITY ENG. — BY — DATE 7/16/74 7-16	APPROVED BY DIRECTOR OF PUBLIC WORKS DATE
FOR: ROBERT BAILEY	MARK REVISIONS APPR DATE	DESIGNED BY G.H. DRAWN BY G.H. CHECKED BY R.M.	FROM 386.74' TO 493.67' E'LY. OF ℄ MULBERRY ST., N'LY. SIDE. R-76-646 (CP-46-734)
			HORIZ. SCALE: 1" = 20' VERT. SCALE: 1" = 4'

N.C. Greg R.R.
PROJECT NO. R-1782
SHEET 1 OF 1
FILE NO. 74-2503