


**BENCH MARK:** Elev. 939.655
Brass in conc. in 2" I.P. capped at the intersection of High St. and Pennsylvania Ave. C.I.R. F.B. 735/90.

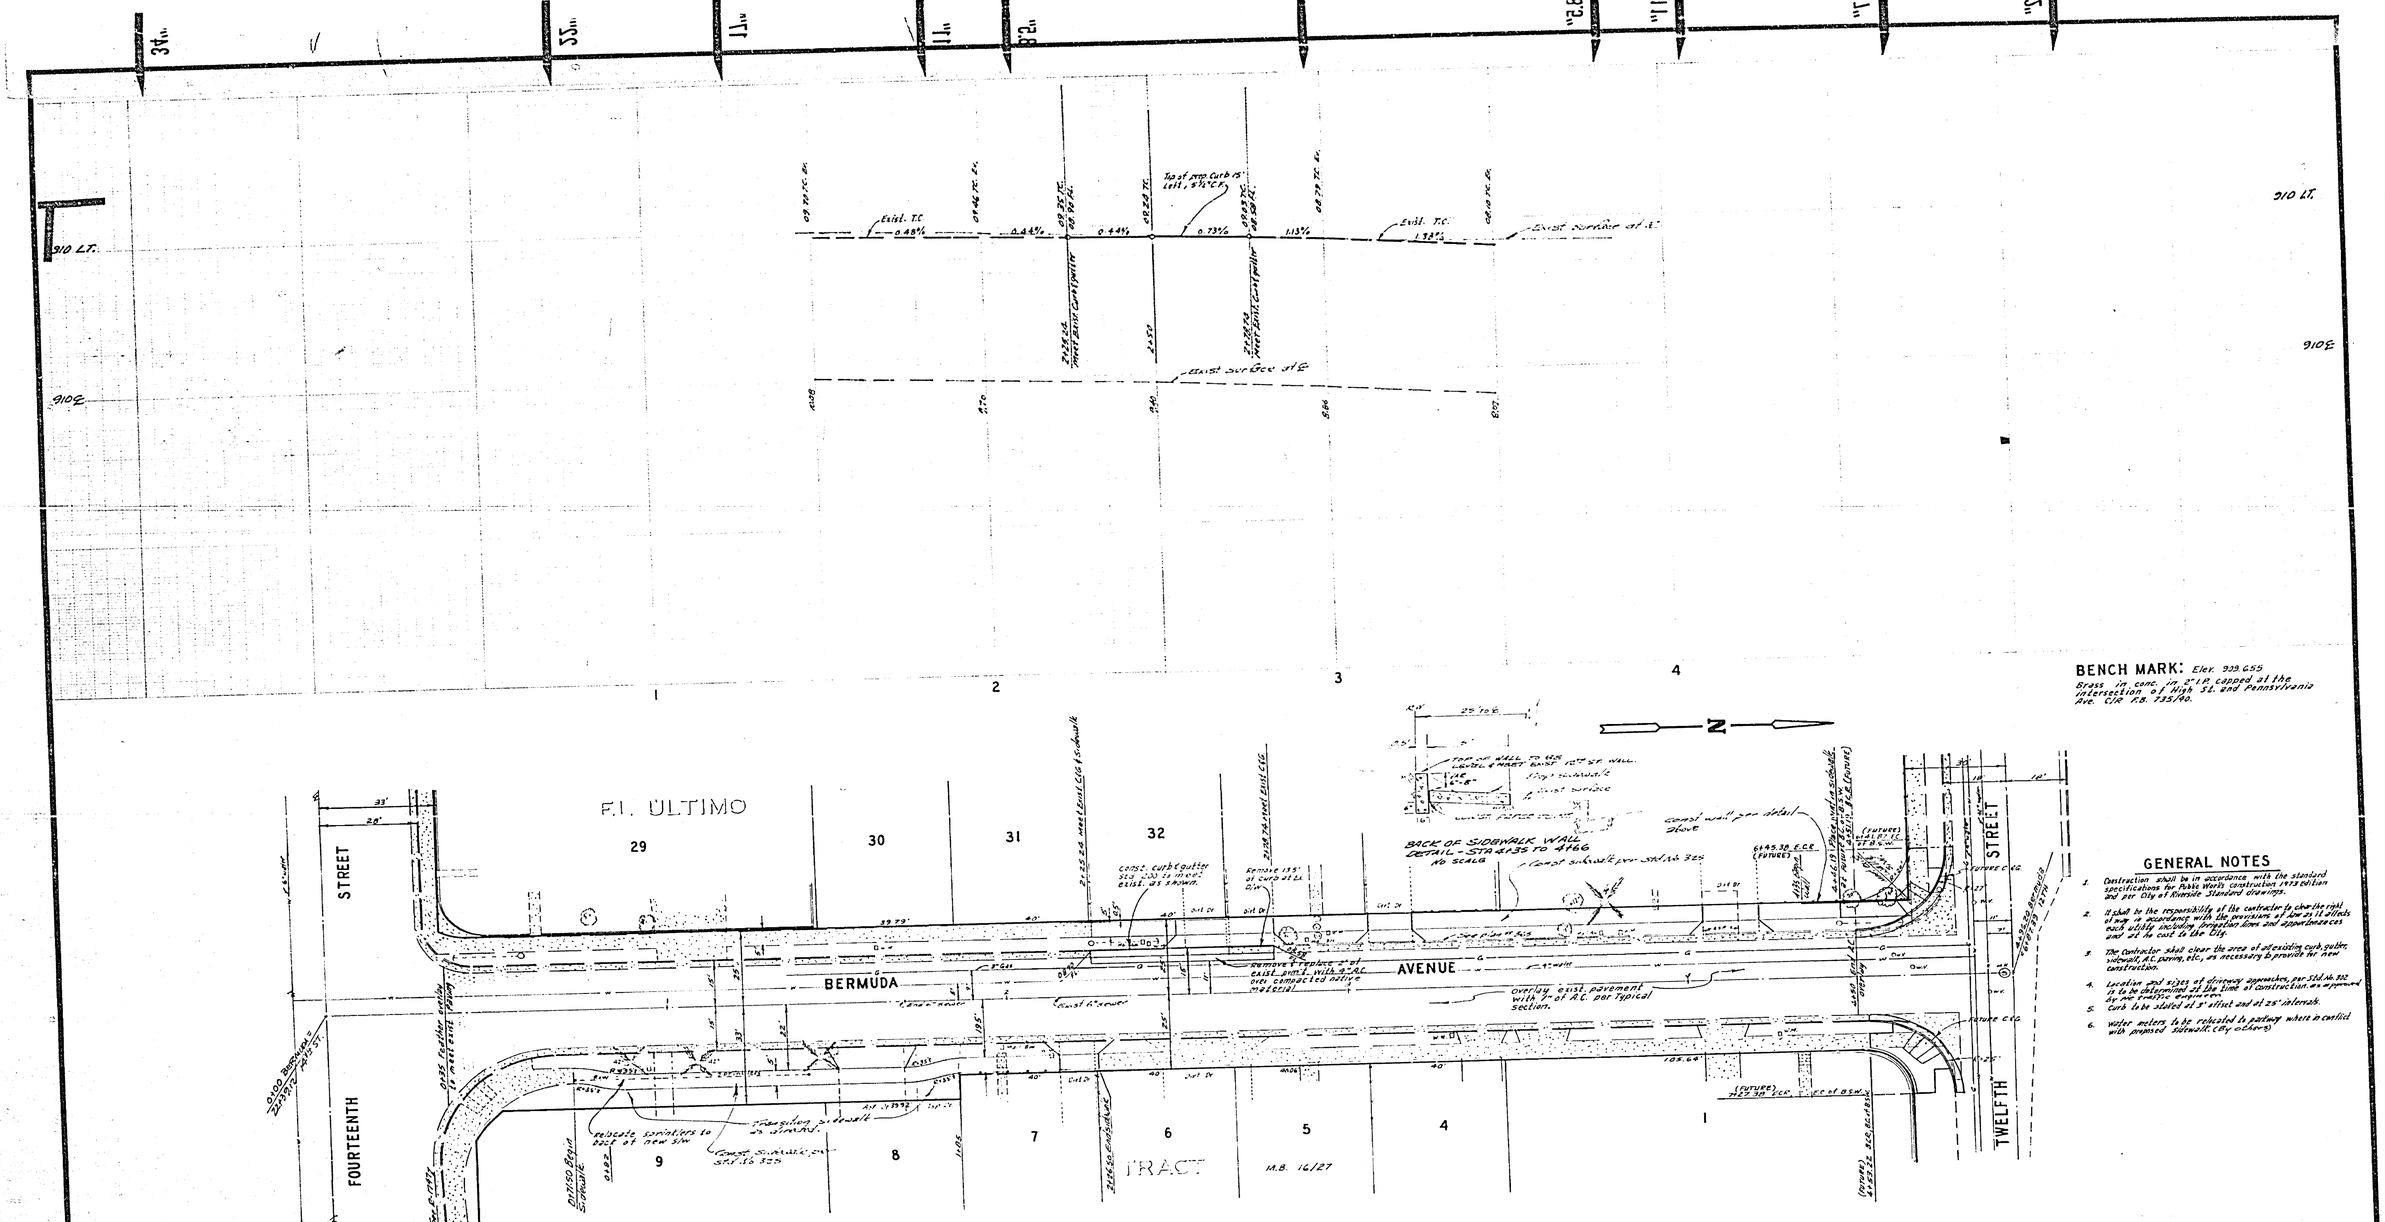


## GENERAL NOTES

1. Construction shall be in accordance with the standard specifications for Public Works Construction 1973 edition and per City of Riverside Standard drawings.
2. It shall be the responsibility of the contractor to check the right of way in accordance with the provisions of law as it affects each utility including irrigation lines and appurtenances and not be cost to the City.
3. The contractor shall clear the area of all existing curb, gutter, sidewalk, AC paving, etc., as necessary to provide for new construction.
4. Location and sizes of driveway approaches, per Std. No. 310 is to be determined at the time of construction as approved by the traffic engineer.
5. Curb to be stamped at 3' offset and at 25' intervals.
6. Water meters to be relocated to parkway where in conflict with proposed sidewalk (City or Others)

REDEVELOPMENT AGENCY
APPROVAL FOR SCOPE & CONCEPT
APPROVED BY: _____
DATE: _____

ALBERT A. WEBB ASSOCIATES
CIVIL ENGINEERS
RIVERSIDE, CALIFORNIA
APPROVED BY [signature] DATE 8-31-71
R.E. No. 21004
W.O. 72-451 FOR: CITY OF RIV. - REDEV. AGENCY F.B. 1013

| MARK | REVISIONS | APPR. | DATE |
|---|---|---|---|
| | | | |

DESIGNED BY RC DRAWN BY BEL CHECKED BY BM

CITY OF RIVERSIDE, CALIFORNIA
PUBLIC WORKS DEPARTMENT

| APPROVED BY | BY | DATE |
|---|---|---|
| PRINCIPAL ENGINEER | [illegible] | 1-3 |
| PARK DEPARTMENT | | |
| TRAFFIC DIVISION | [illegible] | 1-24 |
| CHIEF PUB. WKS. ENGR. | | |

APPROVED BY [signature]
DIRECTOR OF PUBLIC WORKS
DATE 2-4-75

NEIGHBORHOOD DEVELOPMENT PROGRAM NO. 2

STREET PLAN AND PROFILE

BERMUDA AVE.

FOURTEENTH ST. TO TWELFTH ST.

SCALE: Horiz. 1" = 20', Vert. 1" = 4'

ACCOUNT No.

DRAWING NUMBER R-1794

SHEET 1 OF 1

72-451-A