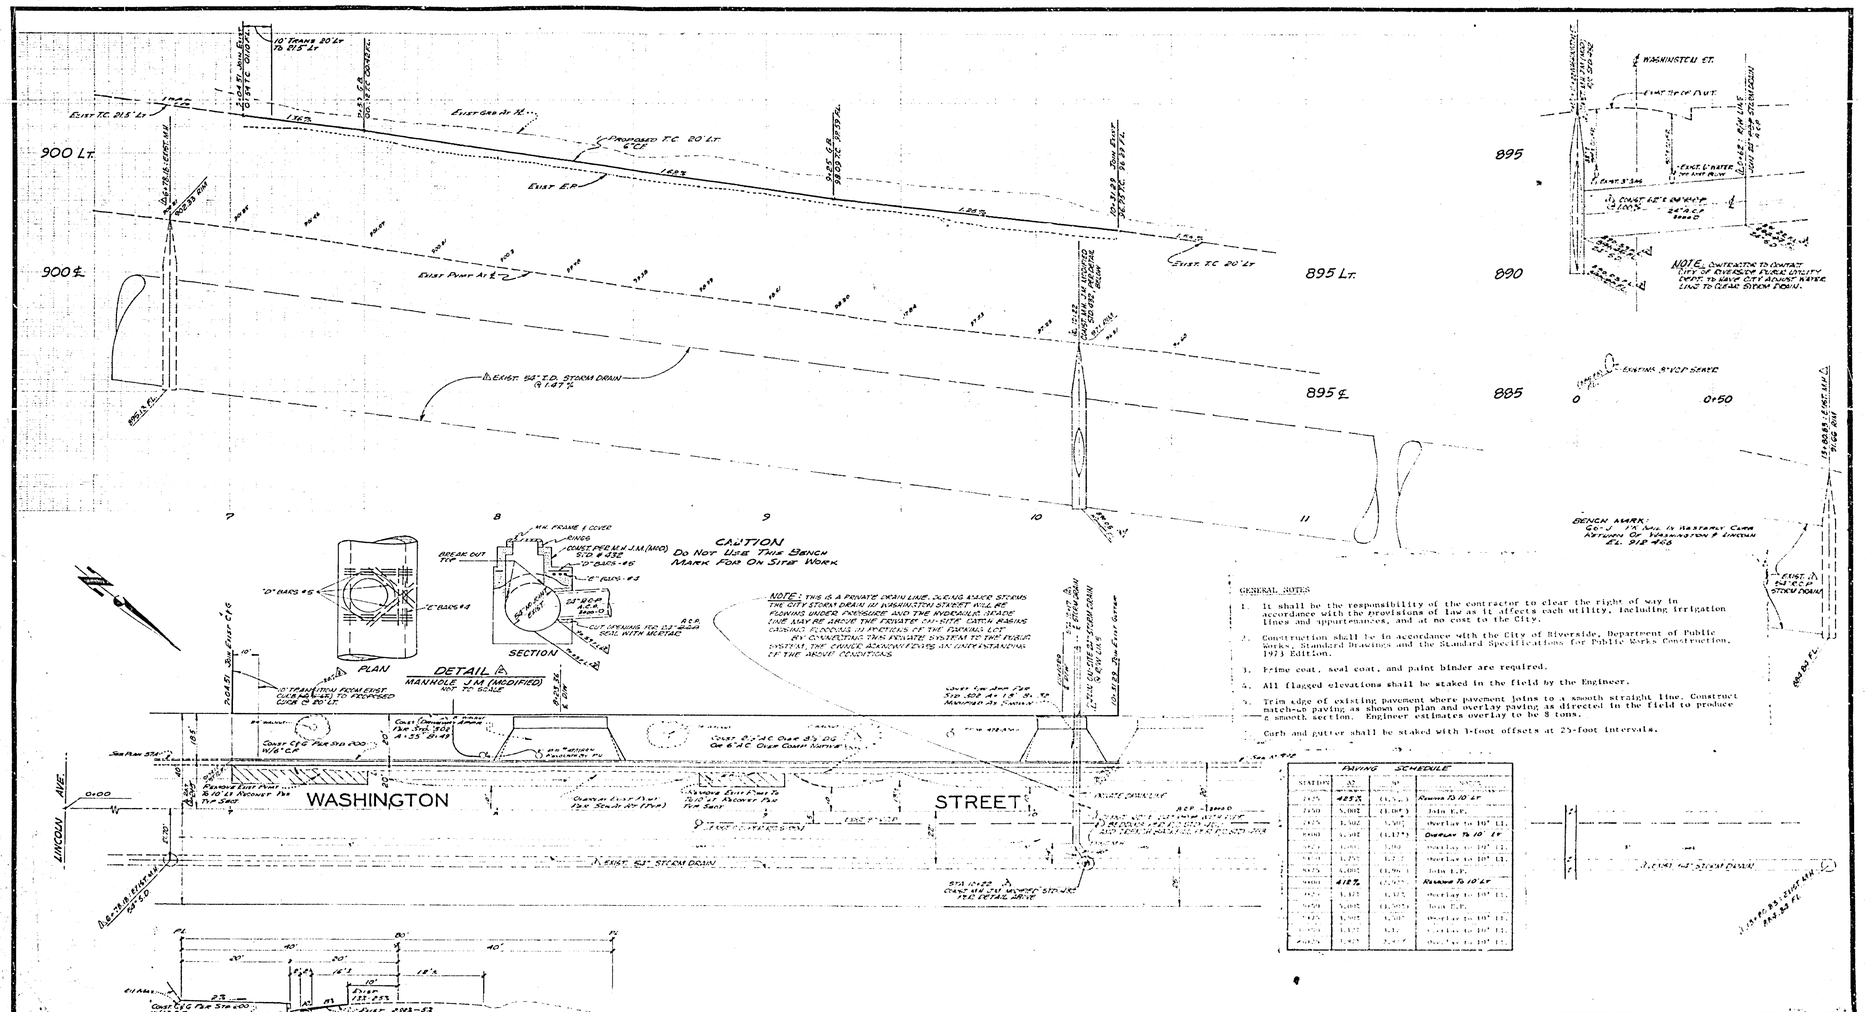

J. F. DAVIDSON ASSOCIATES
CIVIL ENGINEERS · SURVEYORS · PLANNERS
RIVERSIDE, CALIFORNIA
APPROVED BY Robert S. Bogue DATE 11-20-79
R.E. No. 13684
W.O. 6531 FOR ROBERT MILLER F.B. 1478

1	1-7-80	Street Rt.	
2	1-30-80	Add Sheet 2 of 2	
3	1-30-80	Add Storm Drain	
NO.	DATE	BY	REVISION

DESIGNED BY A.K. DRAWN BY A.B. CHECKED BY

CITY OF RIVERSIDE, CALIFORNIA
DEPARTMENT OF PUBLIC WORKS

APPROVED BY
PUBLIC WORKS ENGINEER
PARK DEPARTMENT
TRAFFIC DIVISION
CHIEF ENGINEER
APPROVED BY
DIRECTOR OF PUBLIC WORKS
DATE 1-30-81

STREET PLAN AND PROFILE
NAME PLAN
WASHINGTON ST.
FROM 1.5 MILES WESTERLY OF LINCOLN AVENUE
COUNTY OF RIVERSIDE ADDITION
HORIZ. SCALE: 1" = 20' VERT. SCALE: 1" = 2'

PROJECT NO. R-1799
SHEET 2 OF 2
FILE NO. 4480