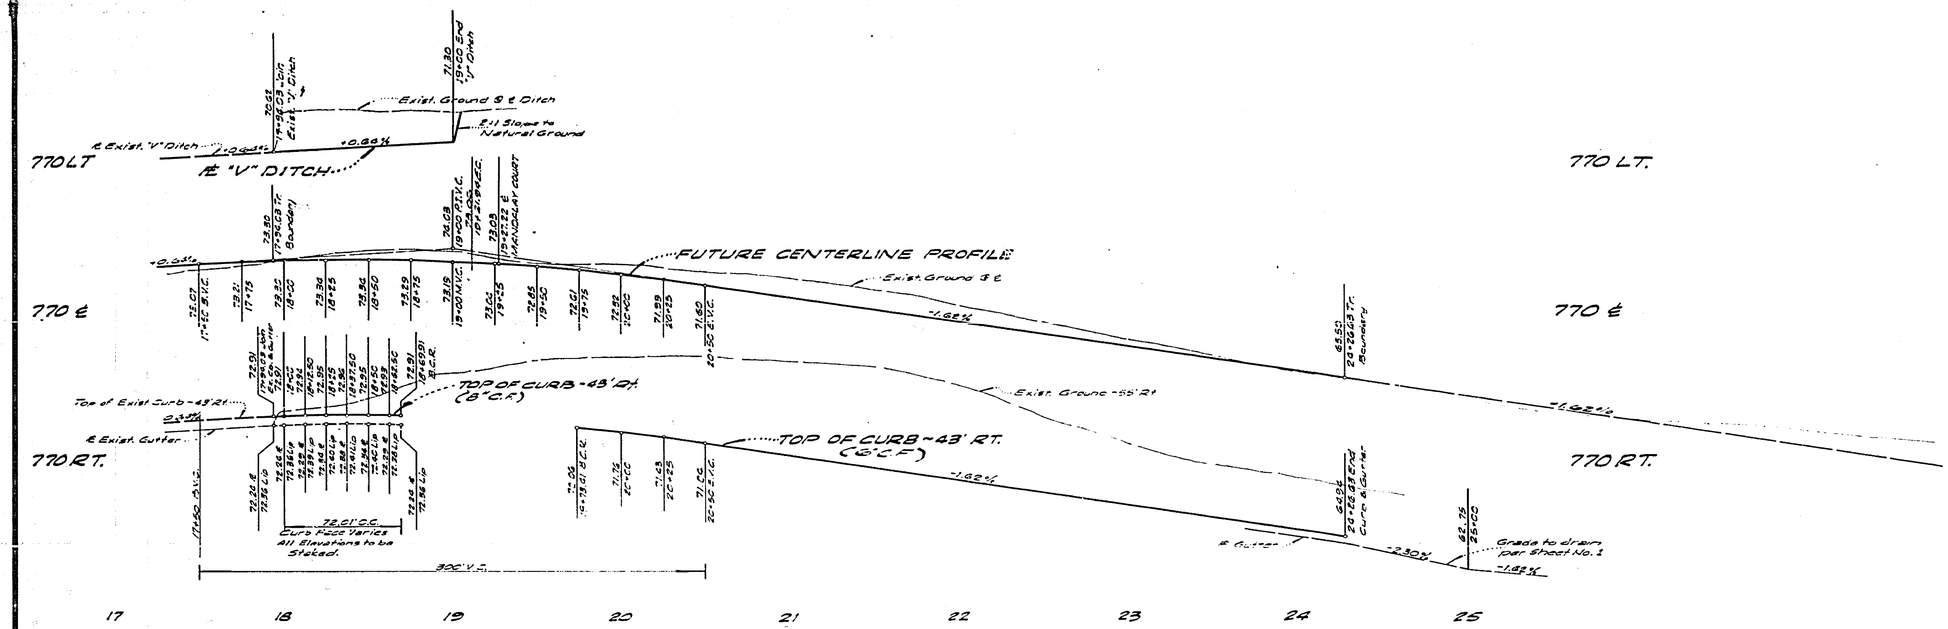

NOTE:
See Sheet No. 1 for General and Construction Notes.

CURVE DATA TABLE				
No.	Δ	R	L	T
1	3°03'05"	1467.78	78.17'	39.09'
2	92°58'05"	35.00'	56.79	36.82'
3	94°51'22"	35.00'	51.84'	31.95'

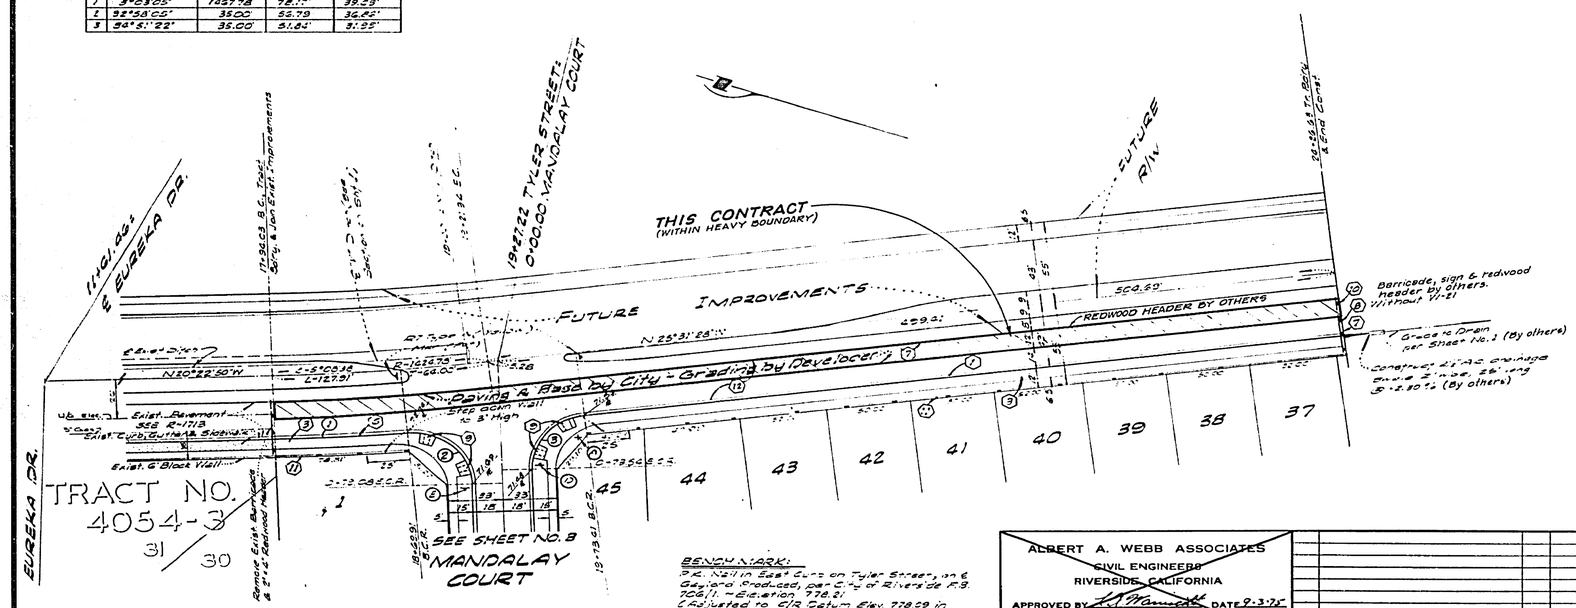

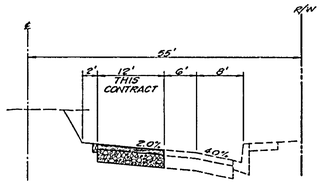

TYPICAL SECTION
NOT TO SCALE

BENCH MARK:
P.K. Nail in East Curb on Tyler Street, on ℄ Gaylord Produced, per City of Riverside F.B. 706/1. - Elevation 778.21
(Adjusted to C/R Datum Elev. 778.09 in September 1973)

ALBERT A. WEBB ASSOCIATES
CIVIL ENGINEERS
RIVERSIDE, CALIFORNIA
APPROVED BY [signature] DATE 9-3-75
R.E. No. 16056
W.O. 75-193 FOR ANDREWS DEV. CO. F.B. 1091

MARK	REVISIONS	APPR.	DATE

DESIGNED BY P.H. DRAWN BY P.H. CHECKED BY

CITY OF RIVERSIDE, CALIFORNIA
PUBLIC WORKS DEPARTMENT

APPROVED BY	BY	DATE
PRINCIPAL ENGINEER	[signature]	7/15
PARK DEPARTMENT		
TRAFFIC DIVISION	[signature]	7/15
CHIEF PUB. WKS. ENGR.	[signature]	7/15

APPROVED BY [signature]
DIRECTOR OF PUBLIC WORKS
DATE 7-14-76

TRACT NO. 6537-1
CITY PARTICIPATION
TYLER STREET

SCALE: HORIZ. 1"=40', VERT. 1"=4'

ACCOUNT No. 30-575-366-07
DRAWING NUMBER R-1855-A
SHEET 1 OF 1
75-193-A

ADAPTED FROM PLAN R-1855