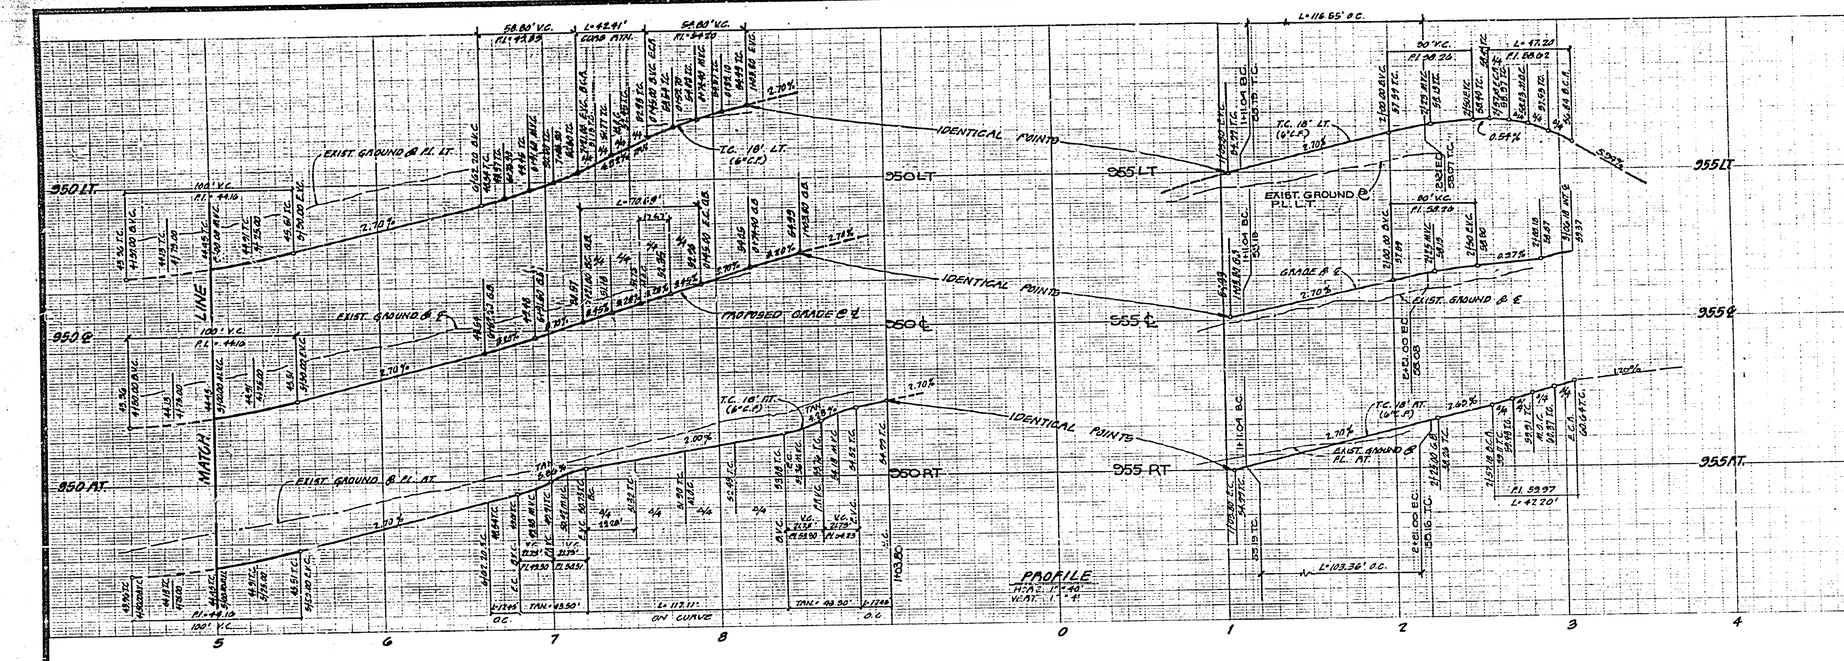

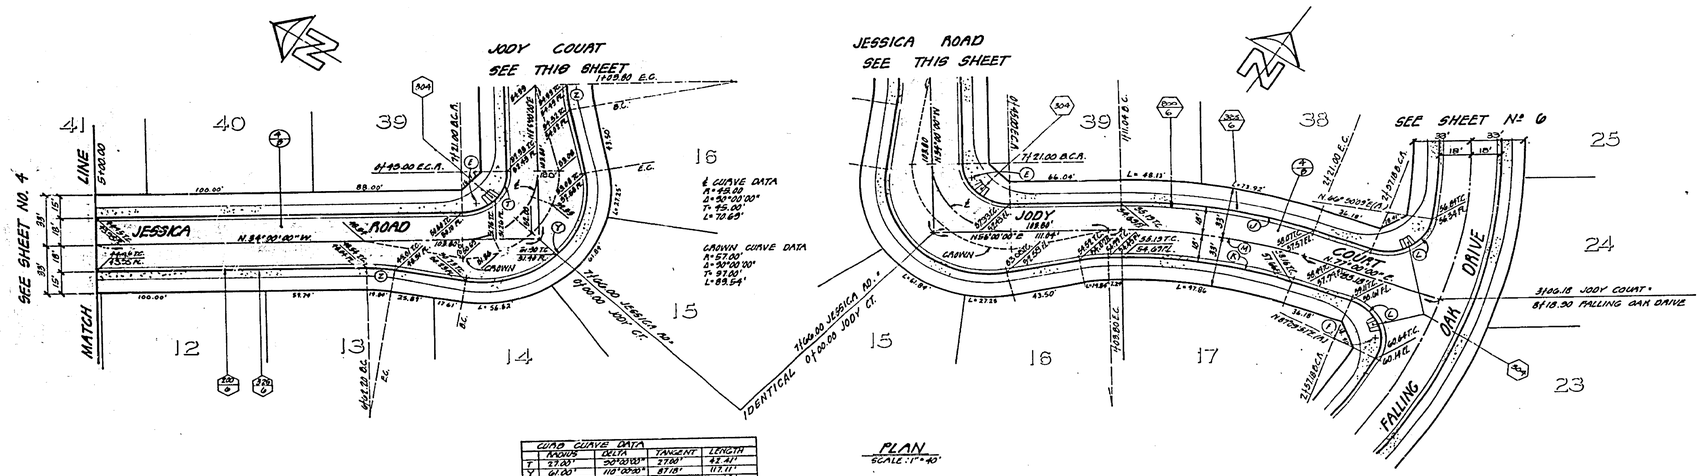

CURB CURVE DATA				
	RADIUS	DELTA	TANGENT	LENGTH
T	27.00'	92°03'03"	27.80'	43.38'
Y	61.00'	110°20'30"	81.18'	117.11'
Z	13.00'	70°00'00"	8.75'	17.45'
W	74.00'	90°00'00"	74.00'	116.37'
A	284.00'	21°00'00"	52.77'	103.96'
B	27.00'	100°09'31"	37.27'	47.20'
M	300.00'	21°00'00"	55.00'	109.96'

NOTE –
SEE SHEET NO. 1 FOR GENERAL NOTES, CONSTRUCTION NOTES & TYPICAL SECTION.

GAGE CANAL
APPROVED BY C.E. Ham
DATE 11/23/76

PLANNING DEPARTMENT
APPROVED BY [illegible]
DATE 11/30/76

HAWKINS ROBERTSON & ASSOCIATES
ENGINEERS • SURVEYORS
3756 ELIZABETH STREET-RIVERSIDE CALIFORNIA-714 684 9522
10-28-76 DATE
Charles S. Robertson R.C.E. 19018

BENCH MARK: F&A FD. BRASS DISC. STAMPED F&A CAPPED @ INTERSECTION OF VICTORIA AVE. & WASHINGTON ST. FD. 735.3 ELEV. 927.977

MARK	REVISIONS	APPR.	DATE

DESIGNED BY G.H. DRAWN BY S.C. CHECKED BY [illegible]

CITY OF RIVERSIDE, CALIFORNIA
DEPARTMENT OF PUBLIC WORKS

	BY	DATE
APPROVED BY		
OFFICE ENGINEER	[illegible]	3-14-77
PARK DEPARTMENT	[illegible]	3-14
TRAFFIC DIVISION	[illegible]	3-14
ASSISTANT CITY ENG.	[illegible]	3-14-77

APPROVED BY [illegible]
DIRECTOR OF PUBLIC WORKS
DATE 3-16-77

TRACT 7850
STREET IMPROVEMENTS
JESSICA ROAD
JODY COURT

HORIZ. SCALE: 1" = 40' VERT. SCALE: 1" = 4'

PROJECT NO. P-1949
SHEET 5 OF 7
FILE NO. 76-2638

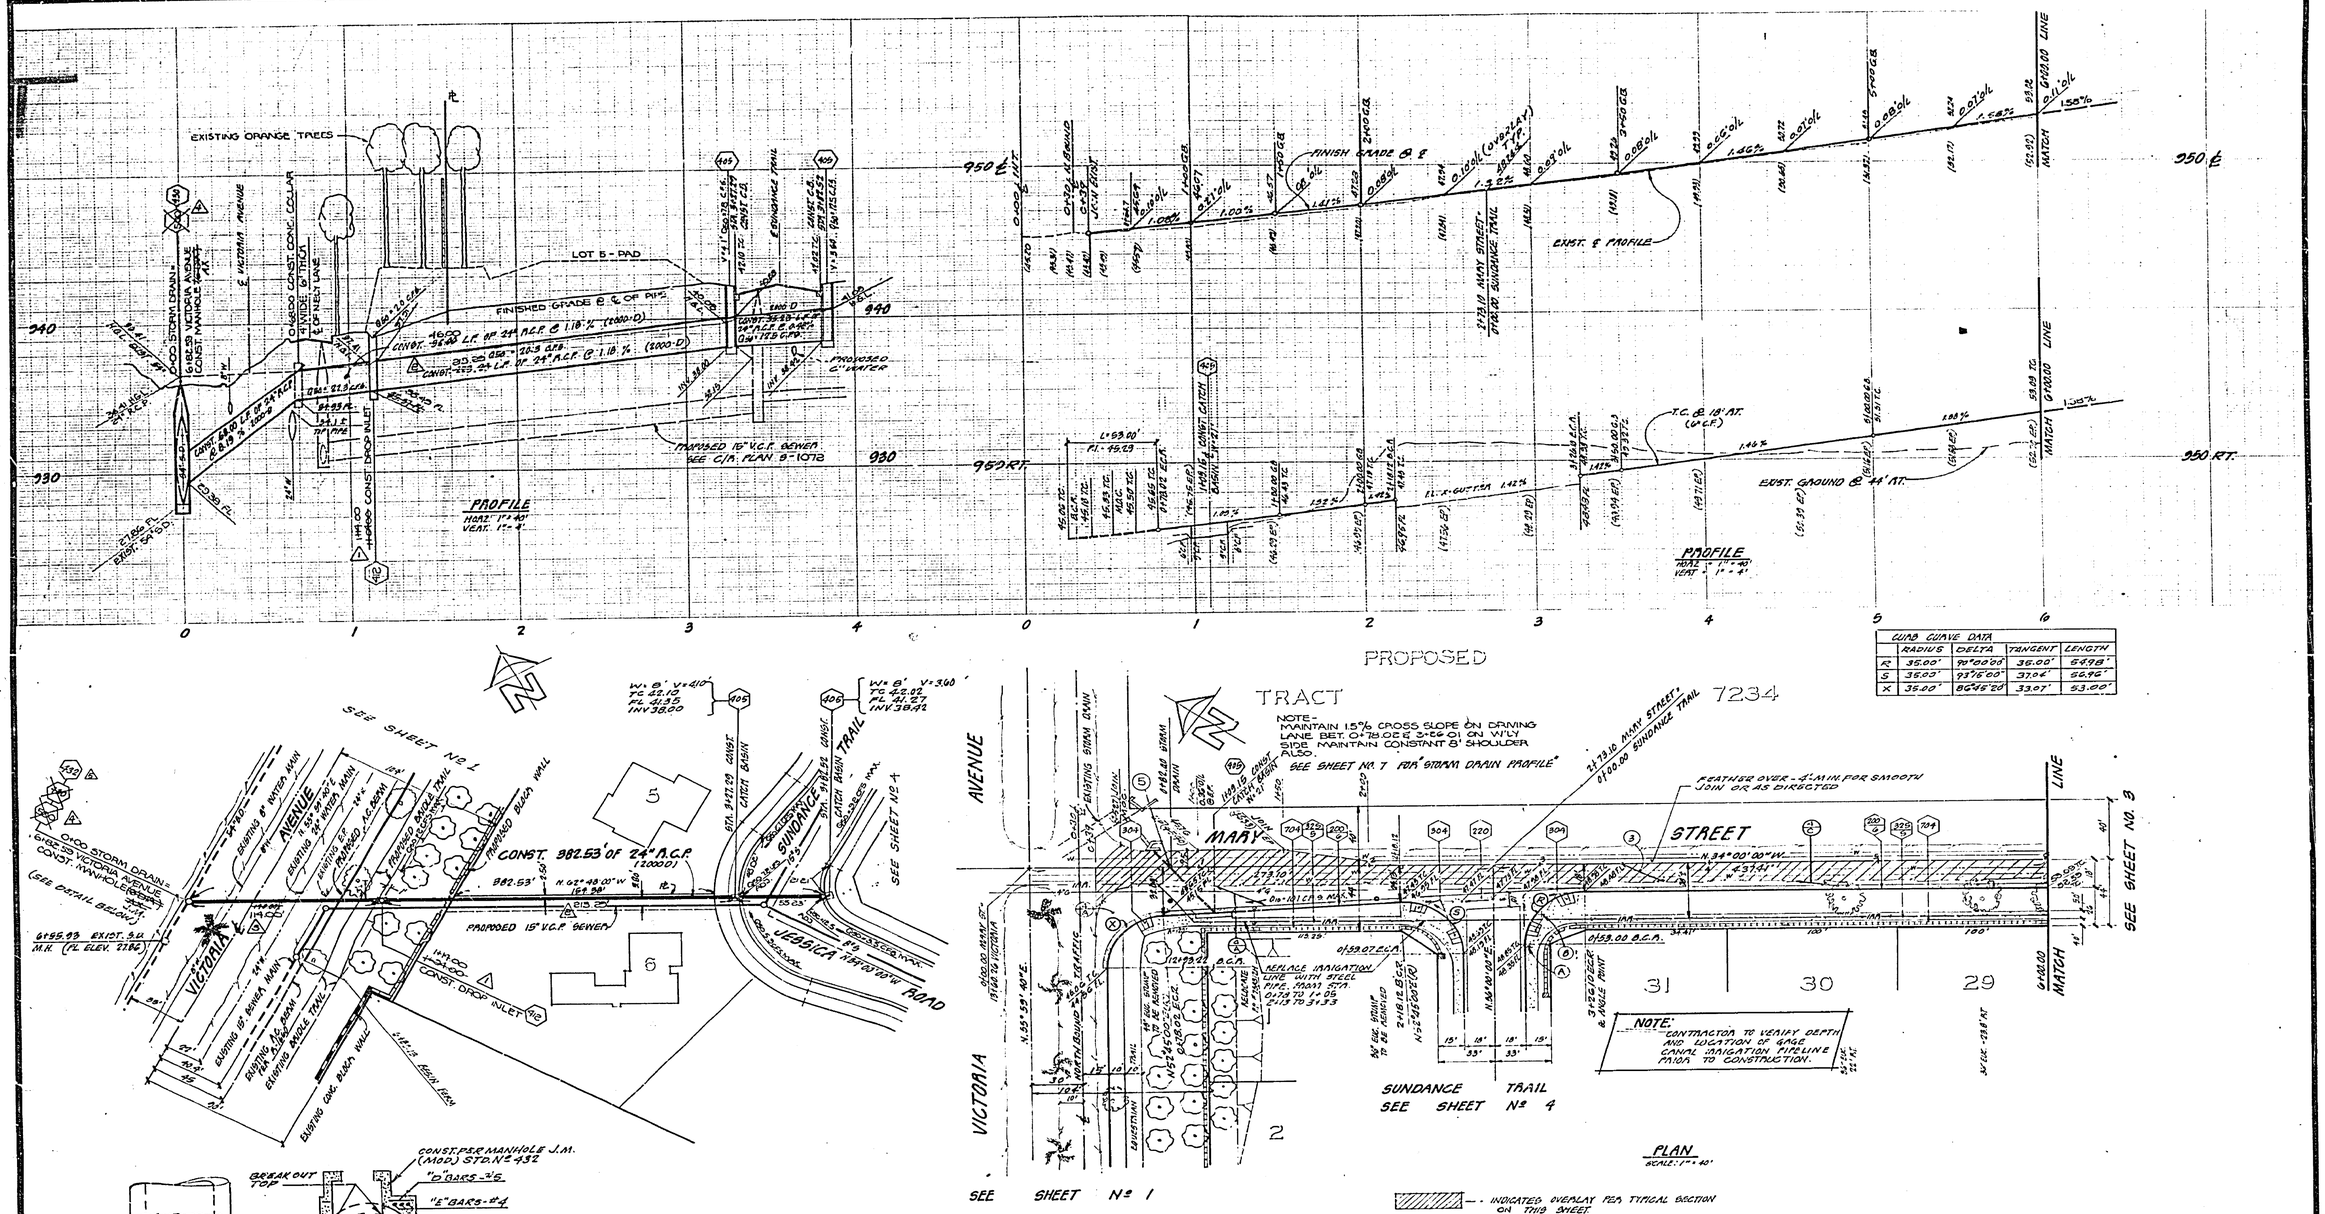

CURB CURVE DATA				
	RADIUS	DELTA	TANGENT	LENGTH
R	35.00'	90°00'00"	35.00'	54.98'
S	35.00'	93°36'00"	37.06'	56.96'
X	35.00'	86°45'20"	33.07'	53.00'

GAGE CANAL
APPROVED BY _____
DATE 11/23/76

PLANNING DEPARTMENT
APPROVED BY _____
DATE 11/30/76

HAWKINS ROBERTSON & ASSOCIATES
ENGINEERS · SURVEYORS
8756 ELIZABETH STREET · RIVERSIDE CALIFORNIA · 714-684-9552
10/12/76 DATE
E. Charles F. Robertson
R.C.E. 15019

BENCH MARK: 16-A 10 BRASS DISC. STAMPED 16-A1 SET IN C.B. AT INTERSECTION OF VICTORIA AVE. & WASHINGTON ST. I.D. 7388 ELEV. 747.999

MARK	REVISIONS	APPR.	DATE
1	REVISED STATION OF LOOP INLET AND FLOW LINE OF DROP INLET		
2	DISTANCE ADDED TO PROFILE & PLAN		
3	DISTANCE REVISED TO PLAN		
4	REVISED STORM DRAIN MANHOLES		
5	REVISE STORM DRAIN MANHOLES		

DESIGNED BY G.H. DRAWN BY _____ CHECKED BY _____

CITY OF RIVERSIDE, CALIFORNIA
DEPARTMENT OF PUBLIC WORKS

APPROVED BY	BY	DATE
OFFICE ENGINEER		
PARK DEPARTMENT		
TRAFFIC DIVISION		
ASSISTANT CITY ENG.		

APPROVED BY _____
DIRECTOR OF PUBLIC WORKS
DATE 3-16-77

TRACT 7350
STREET IMPROVEMENTS
MARY STREET

HORIZ. SCALE: 1" = 40' VERT. SCALE: 1" = 4'

PROJECT NO. R-1949
SHEET 2 OF 7
FILE NO. 76-2638

INDEX

SCALE: 1"=40'

VICTORIA AVENUE

MAIN STREET

PLAN

SEE SHEET No. 2

SEC. SHEET No. 2

EXISTING STORM DRAIN

EQUESTRIAN TRAIL

6' DRAINAGE SWALE, GRADE TO DRAIN WITH

SEE ELEVATIONS SHEET FOR THIS TRAIL

SEE SHEET No. 3 FOR STORM DRAIN

SEE SHEET No. 4 FOR STORM DRAIN

SEE SHEET No. 5 FOR STORM DRAIN

SEE SHEET No. 6 FOR STORM DRAIN

SEE SHEET No. 7 FOR STORM DRAIN

SEE SHEET No.

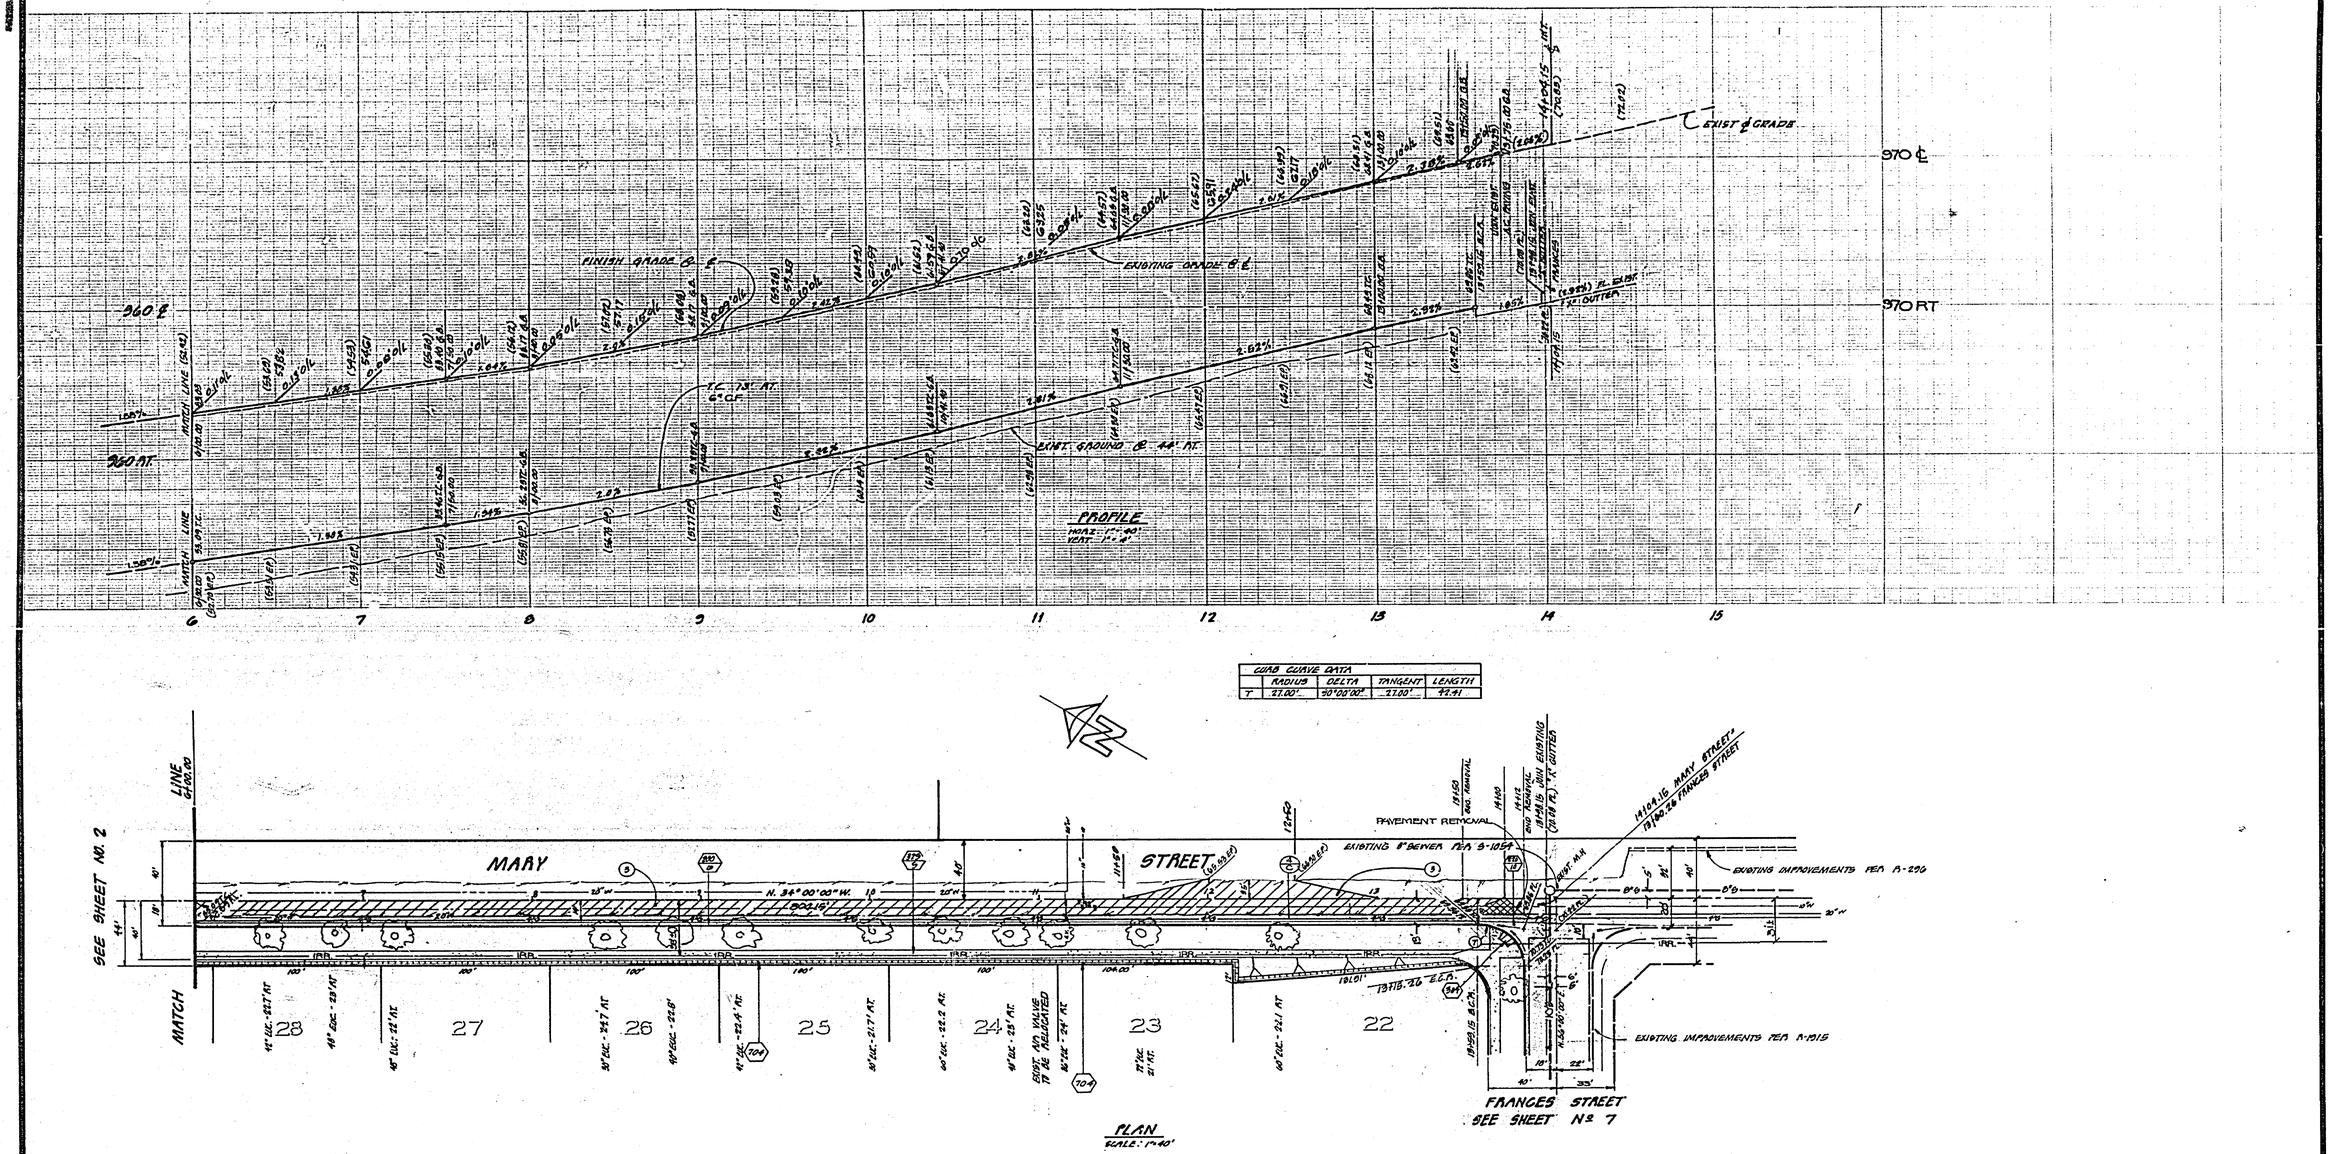

INDICATES OVERLAY PER TYPICAL SECTION AND ON THIS SHEET.

NOTE- ALL TREES TO REMAIN UNLESS OTHERWISE NOTED.

NOTE- SEE SHEET NO. 1 FOR GENERAL NOTES, CONSTRUCTION NOTES & TYPICAL SECTION.

GAGE CANAL
APPROVED BY C.E. Ham
DATE 11/25/76

PLANNING DEPARTMENT
APPROVED BY [illegible]
DATE 11-30-76

HAWKINS ROBERTSON & ASSOCIATES
ENGINEERS • SURVEYORS
9756 ELIZABETH STREET - RIVERSIDE CALIFORNIA - 714 684-2512
8/26/76 DATE
Charles E. Robertson R.C.E. 15013

BENCH MARK: 16-A I.D. BRASS DISC, STAMPED 1756-A1 CAMP 52 & INTERSECTION OF VICTORIA AVE. & WASHINGTON ST. P.B. 7335-3 ELEV. 937.999

MARK	REVISIONS	APPR.	DATE

DESIGNED BY G.H. DRAWN BY C.L. CHECKED BY

CITY OF RIVERSIDE, CALIFORNIA
DEPARTMENT OF PUBLIC WORKS

	BY	DATE
APPROVED BY		
OFFICE ENGINEER	[illegible]	3/9
PARK DEPARTMENT	[illegible]	3/5
TRAFFIC DIVISION	[illegible]	3/11/77
ASSISTANT CITY ENG.	[illegible]	3-16

APPROVED BY [illegible]
DIRECTOR OF PUBLIC WORKS
DATE 3-16-77

TRACT 7850
STREET IMPROVEMENTS
MARY STREET

HORIZ. SCALE: 1" = 40' VERT. SCALE: 1" = 4'

PROJECT NO. 76-7638
R-1949
SHEET 3 OF 7
FILE NO.

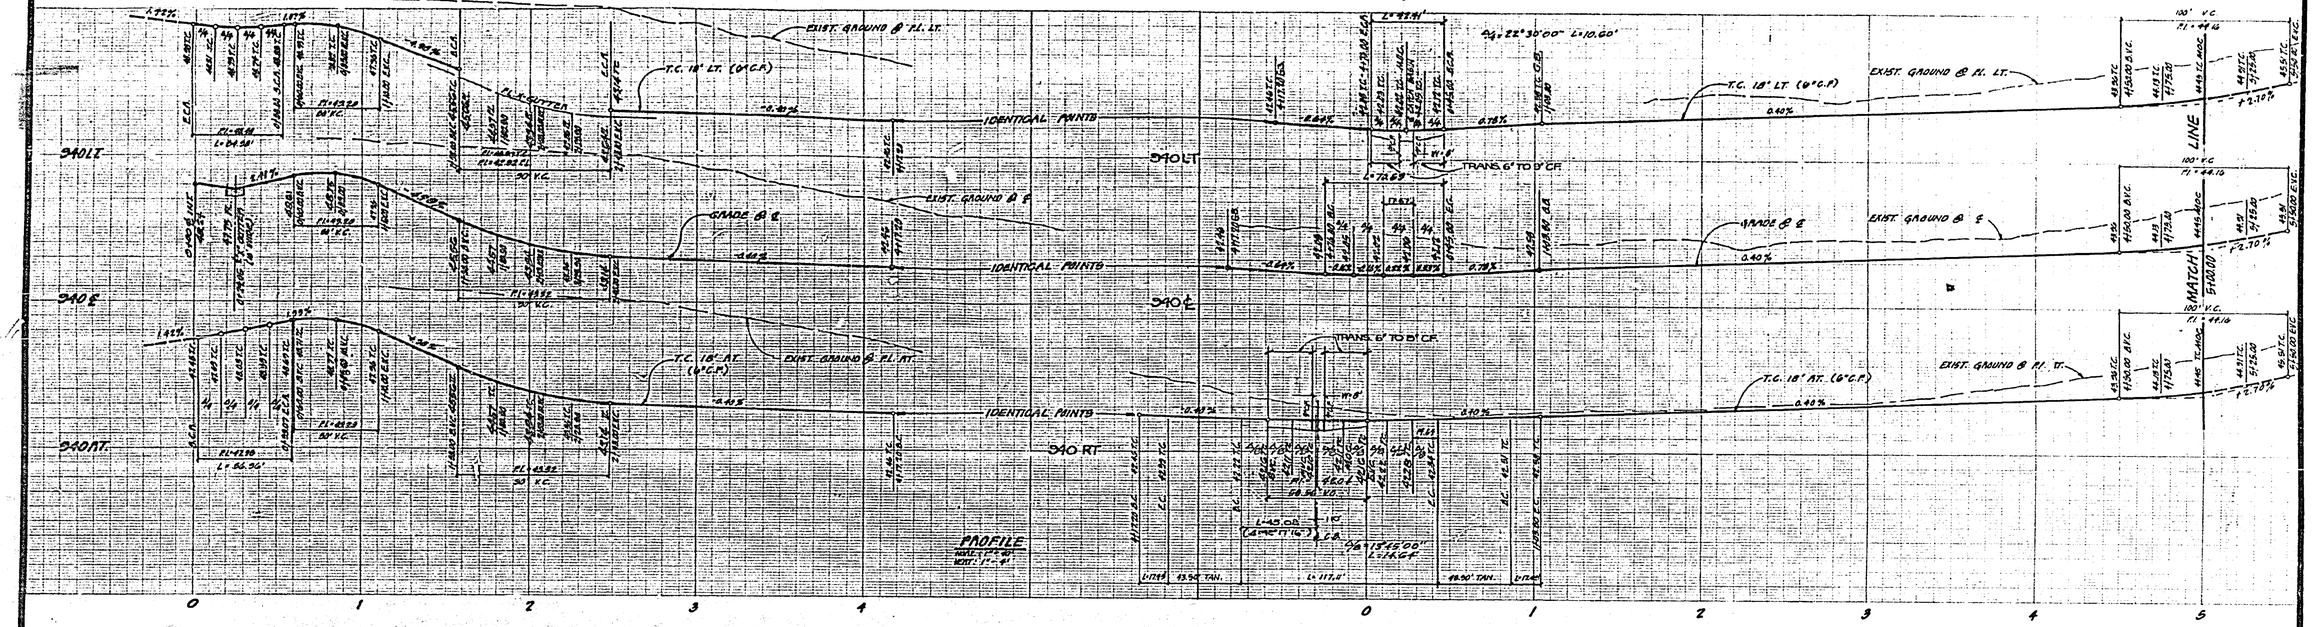

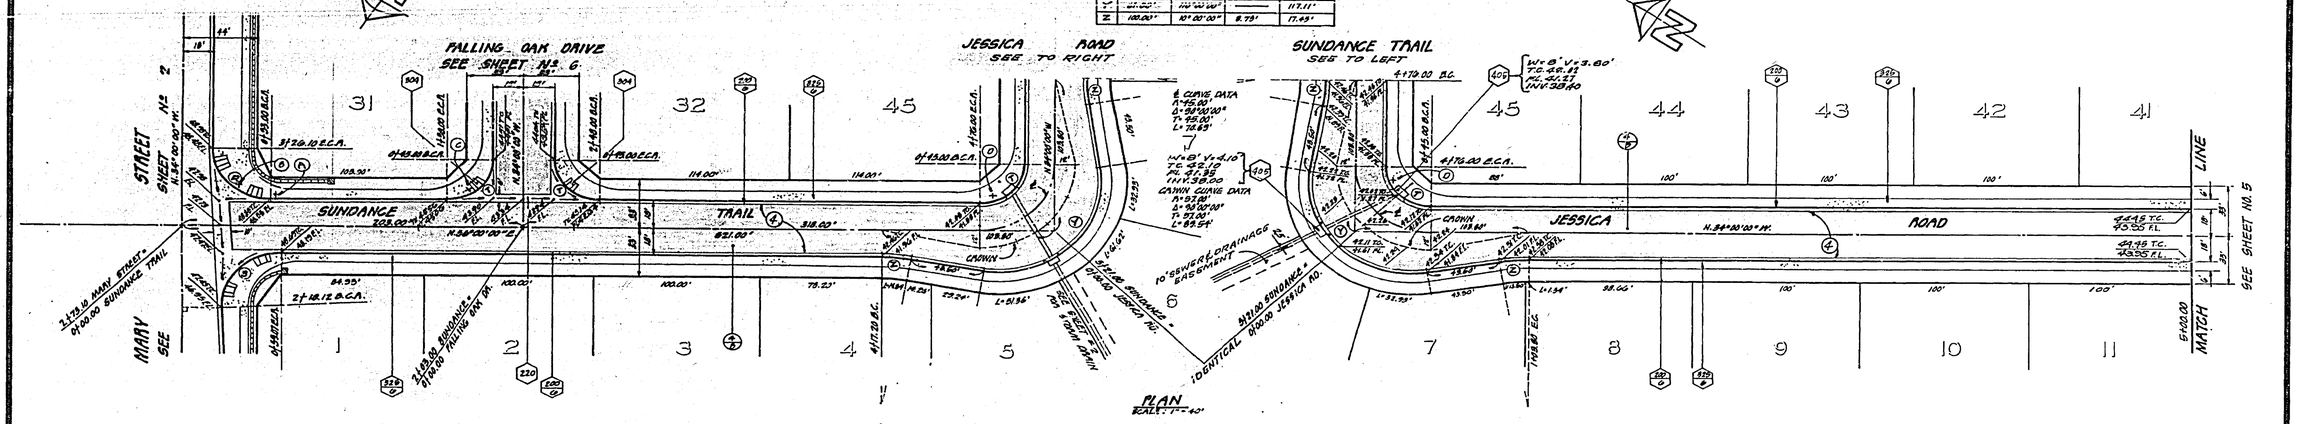

CURB CURVE DATA				
	RADIUS	DELTA	TANGENT	LENGTH
R	35.00'	90°00'00"	35.00'	54.98'
S	35.00'	93°19'00"	37.04'	56.98'
T	27.00'	90°00'00"	27.00'	42.41'
U	40.00'	110°40'40"	———	117.11'
Z	100.00'	10°00'00"	8.79'	17.45'

NOTE-
SEE SHEET NO. 1 FOR GENERAL NOTE, CONSTRUCTION NOTES & TYPICAL SECTION.

GAGE CANAL
APPROVED BY R.C. Gage
DATE 11/23/76

PLANNING DEPARTMENT
APPROVED BY [illegible]
DATE 11/30/76

HAWKINS ROBERTSON & ASSOCIATES
ENGINEERS • SURVEYORS
3756 ELIZABETH STREET · RIVERSIDE CALIFORNIA · 714-684-3522
10/26/76 DATE
Charles E. Robertson R.C.E. 13016

BENCH MARK: FD-A I.D. BRASS DISC. STAMPED 1N-W-I CAPITOL & INTERSECTION OF VICTORIA AVE. & MANNINGTON ST. FD. 1953 ELEV. 927.799

MARK	REVISIONS	APPR.	DATE

DESIGNED BY E.H. DRAWN BY CL CHECKED BY

CITY OF RIVERSIDE, CALIFORNIA
DEPARTMENT OF PUBLIC WORKS

	BY	DATE
APPROVED BY OFFICE ENGINEER	[illegible]	3/9
PARK DEPARTMENT	[illegible]	3-2
TRAFFIC DIVISION	[illegible]	3/11
ASSISTANT CITY ENG.	[illegible]	3-11

APPROVED BY [illegible]
DIRECTOR OF PUBLIC WORKS
DATE 3-16-77

TRACT 7850
STREET IMPROVEMENTS
SUNDANCE TRAIL
JESSICA ROAD

HORIZ. SCALE: 1" = 40' VERT. SCALE: 1" = 4'

PROJECT NO. P-1949
SHEET 4 OF 7
FILE NO. 76-2038

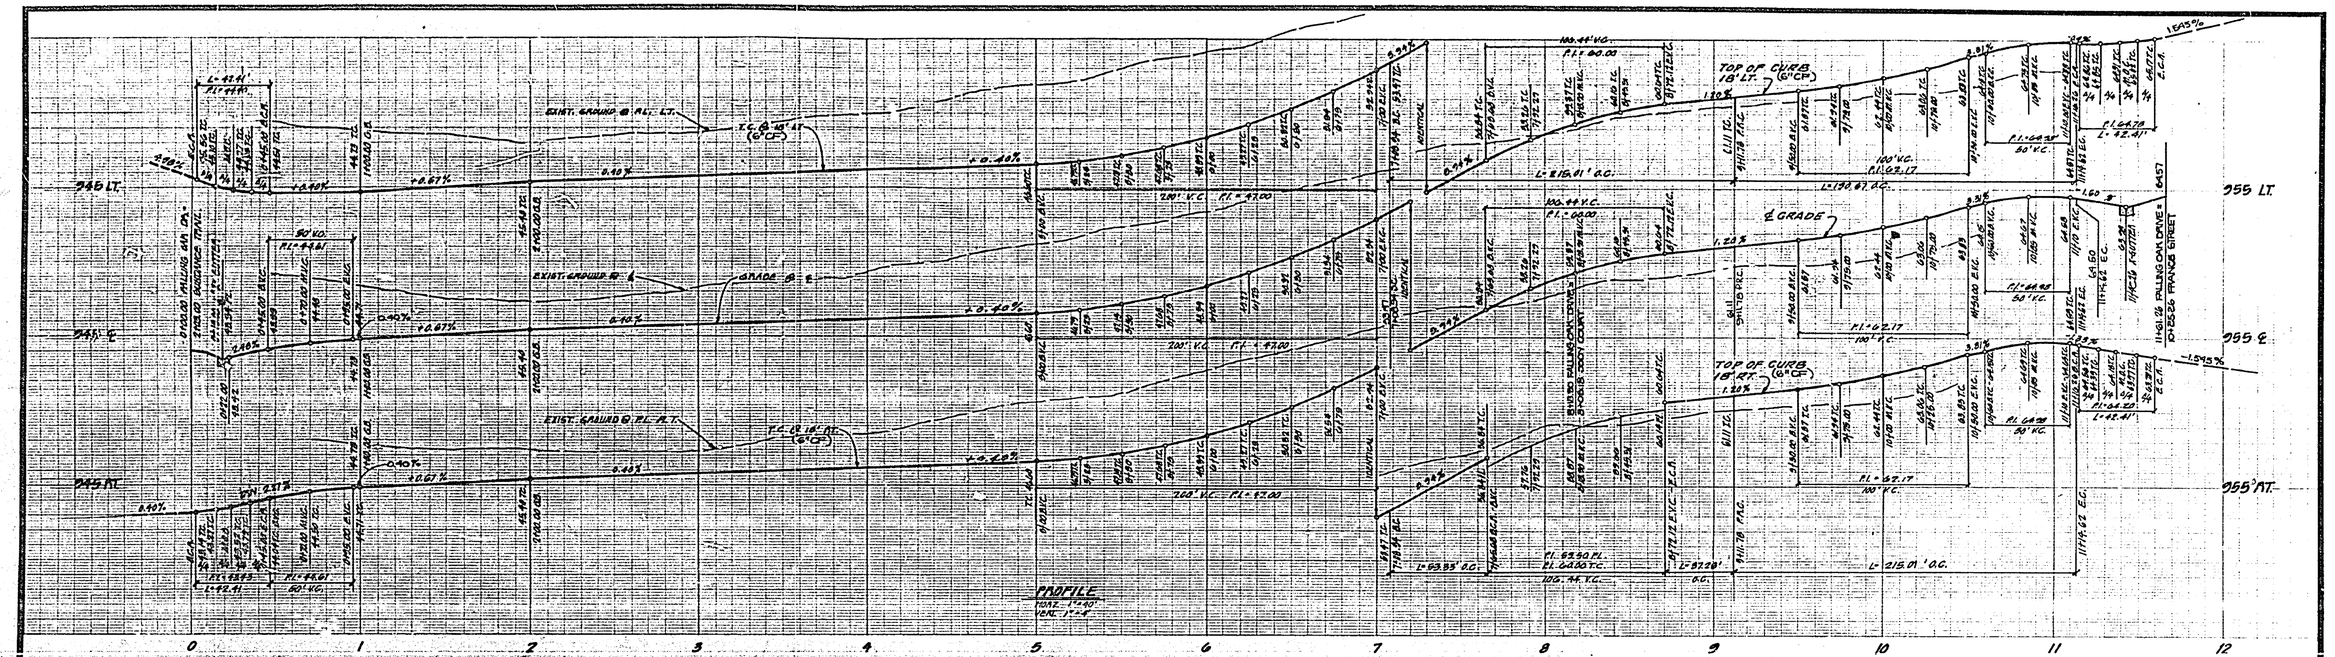

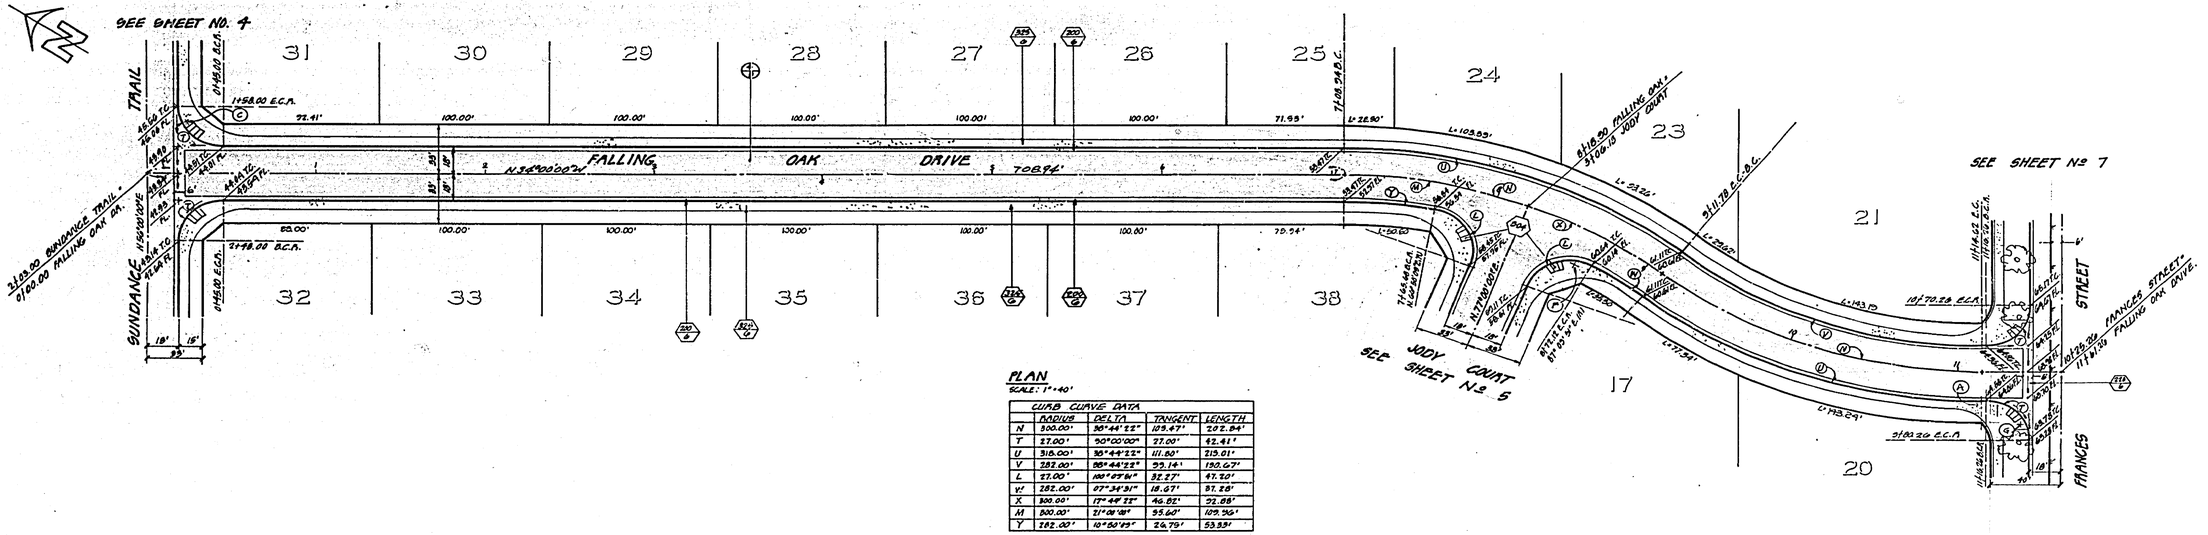

PLAN
SCALE: 1"=40'

CURB CURVE DATA				
	RADIUS	DELTA	TANGENT	LENGTH
N	300.00'	35°44'22"	109.47'	202.84'
T	27.00'	90°00'00"	27.00'	42.41'
U	315.00'	35°44'22"	111.80'	215.01'
V	282.00'	80°44'22"	93.14'	190.67'
L	27.00'	100°29'16"	32.27'	47.37'
V'	282.00'	07°34'31"	18.67'	37.28'
X	300.00'	17°44'22"	46.82'	92.88'
M	300.00'	21°06'08"	55.60'	109.36'
Y	282.00'	10°50'43"	24.79'	53.33'

NOTE-
SEE SHEET NO.1 FOR GENERAL NOTES, CONSTRUCTION NOTES & TYPICAL SECTION.

GAGE CANAL
APPROVED BY _____
DATE 11/23/76

PLANNING DEPARTMENT
APPROVED BY _____
DATE 1-10-76

HAWKINS ROBERTSON & ASSOCIATES
ENGINEERS - SURVEYORS
3756 ELIZABETH STREET - RIVERSIDE CALIFORNIA
10-26-76 Charles E. Robertson
DATE R.C.E. 15016

BENCH MARK: 16-A P.D. BRASS DISC. STAMPED 16-A) CAPPED & INTERSECTION OF VICTORIA AVE. & WASHINGTON ST. P.D. 755-3 ELEV. 327.999

MARK REVISIONS APPR. DATE
DESIGNED BY G.H. DRAWN BY [illegible] CHECKED BY _____

CITY OF RIVERSIDE, CALIFORNIA
DEPARTMENT OF PUBLIC WORKS

	APPROVED BY	DATE
OFFICE ENGINEER	[illegible]	3/9
PARK DEPARTMENT	[illegible]	3/11
TRAFFIC DIVISION	[illegible]	3/11
ASSISTANT CITY ENG.	[illegible]	3/16

APPROVED BY _____
DIRECTOR OF PUBLIC WORKS
DATE 3-16-77

TRACT 7850
STREET IMPROVEMENTS
FALLING OAK DRIVE

HORIZ. SCALE: 1" = 40' VERT. SCALE: 1" = 4'

PROJECT NO. R-1949
SHEET 6 OF 7
FILE NO. 76-2638

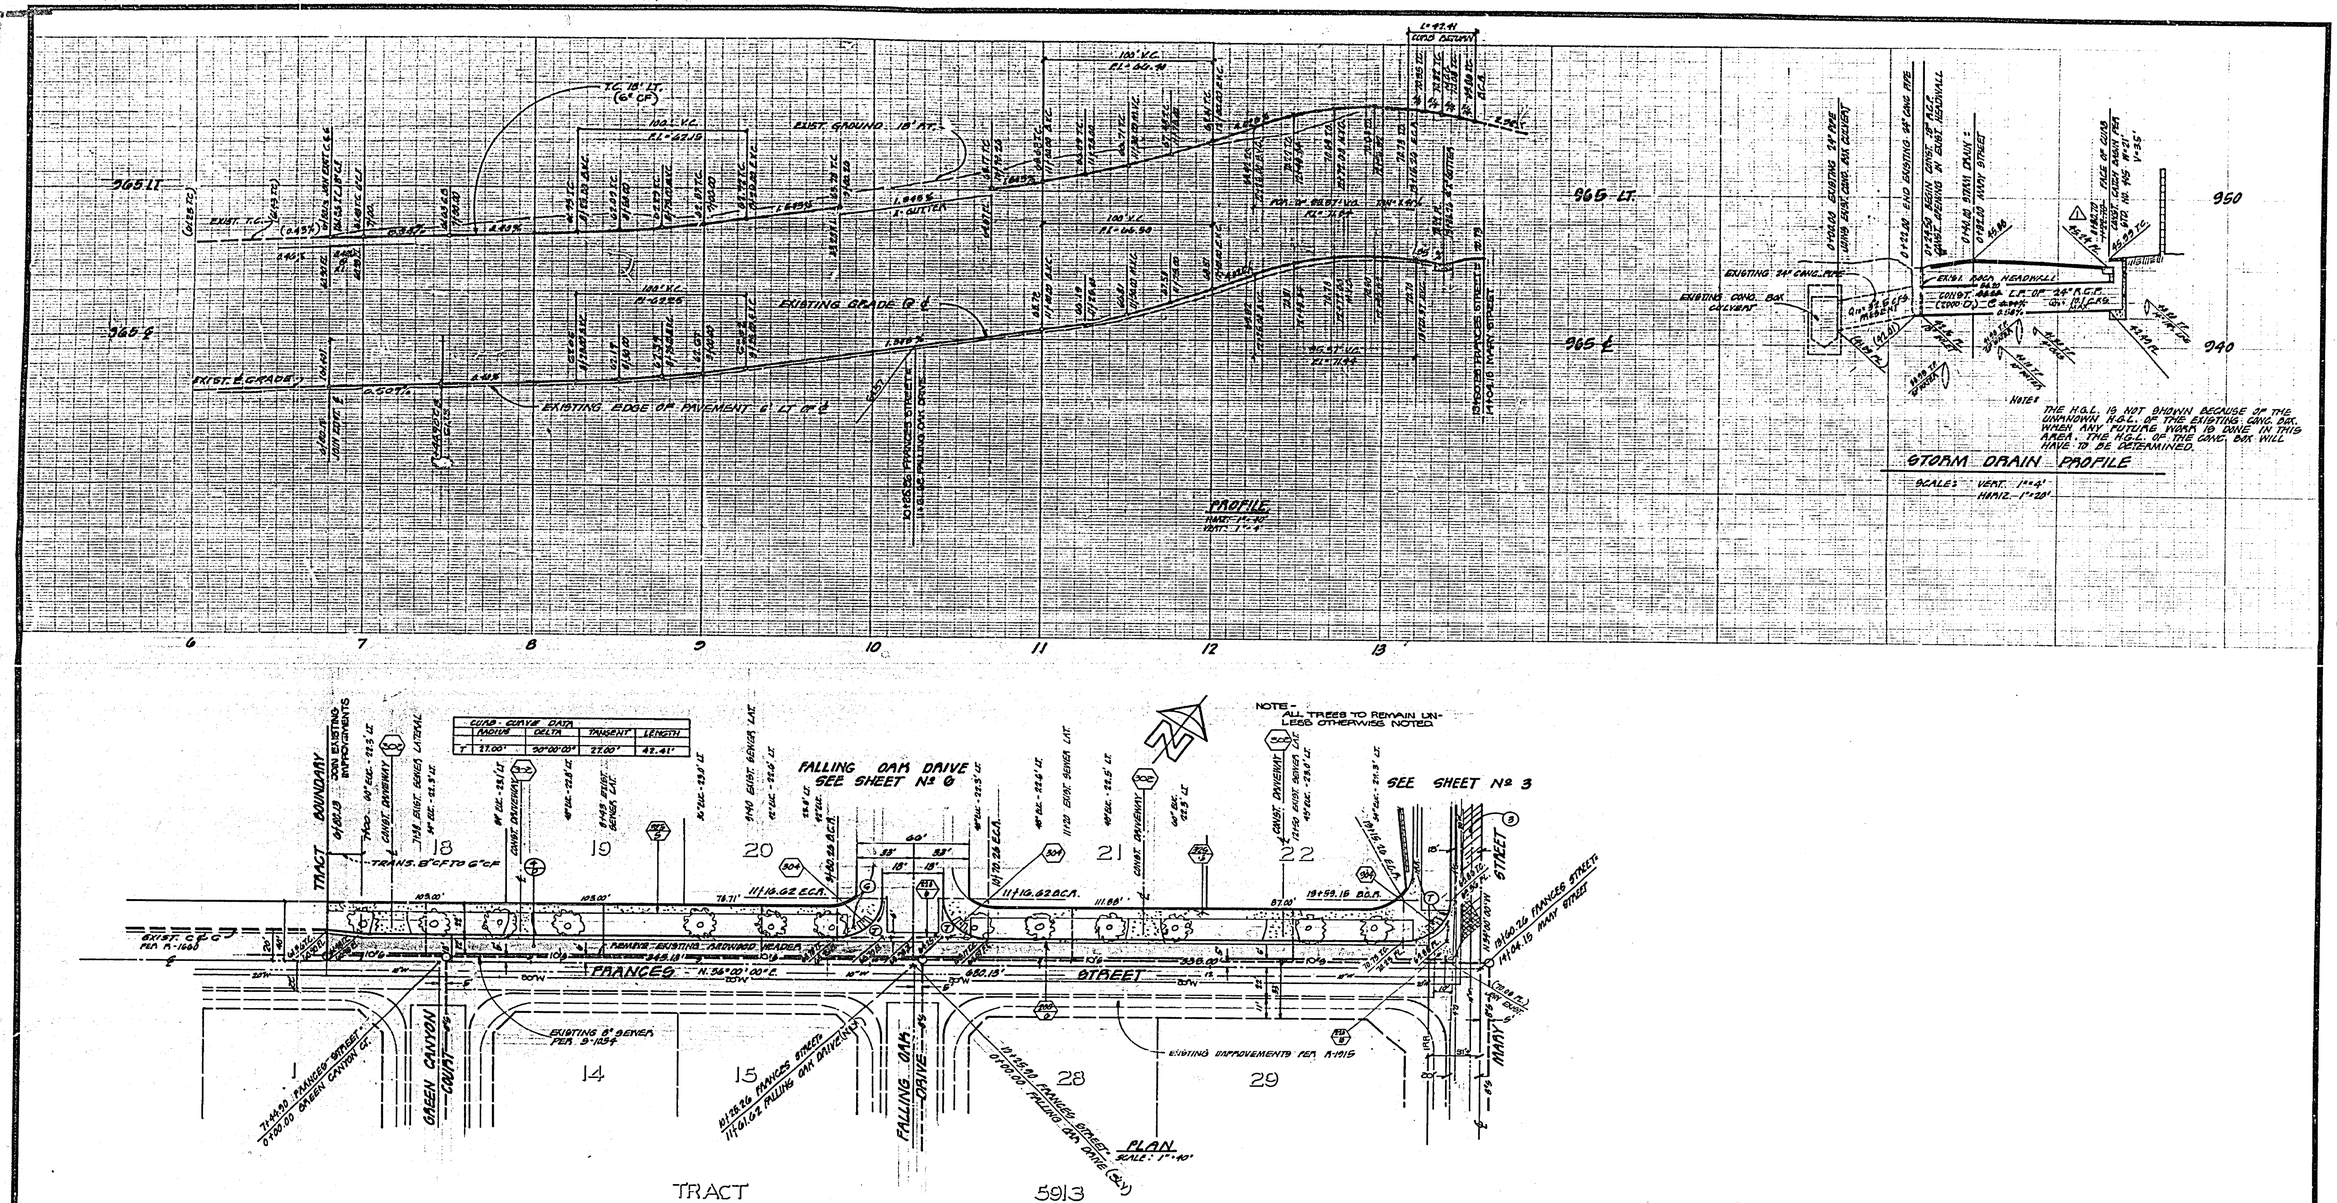

NOTE-
SEE SHEET NO. 1 FOR GENERAL NOTES, CONSTRUCTION NOTES & TYPICAL SECTION.

GAGE CANAL
APPROVED BY C.E. Haas
DATE 11/23/76

PLANNING DEPARTMENT
APPROVED BY JHC
DATE 11-30-76

HAWKINS ROBERTSON & ASSOCIATES
ENGINEERS • SURVEYORS
8756 ELIZABETH STREET • RIVERSIDE, CALIFORNIA • 684-9522
10-26-76 DATE
Charles E. Robertson R.C.E. 15016

BENCH MARK: FD-A TO BASS DISC. STAMPED 1764 CAPPED @ INTERSECTION OF VICTORIA AVE. & WASHINGTON ST. F.D. 735-B ELEV. 927.999

MARK	REVISIONS	APPR.	DATE
1	REVISED STATION OF CATCH BASIN, LENGTH & GRADE OF 24" RCP.	MW	6/9/77

DESIGNED BY GH DRAWN BY RD CHECKED BY

CITY OF RIVERSIDE, CALIFORNIA
DEPARTMENT OF PUBLIC WORKS

APPROVED BY	BY	DATE
OFFICE ENGINEER		3/4
PARK DEPARTMENT		3/4
TRAFFIC DIVISION		3/4
ASSISTANT CITY ENGR.		3/4
Mark		

APPROVED BY
DIRECTOR OF PUBLIC WORKS
DATE 3-6-71

TRACT 7850
STREET IMPROVEMENTS
FRANCES STREET

HORIZ. SCALE: 1" = 40' VERT. SCALE: 1" = 4'

PROJECT NO. R-1949
SHEET 7 OF 7
FILE NO. 76-2638