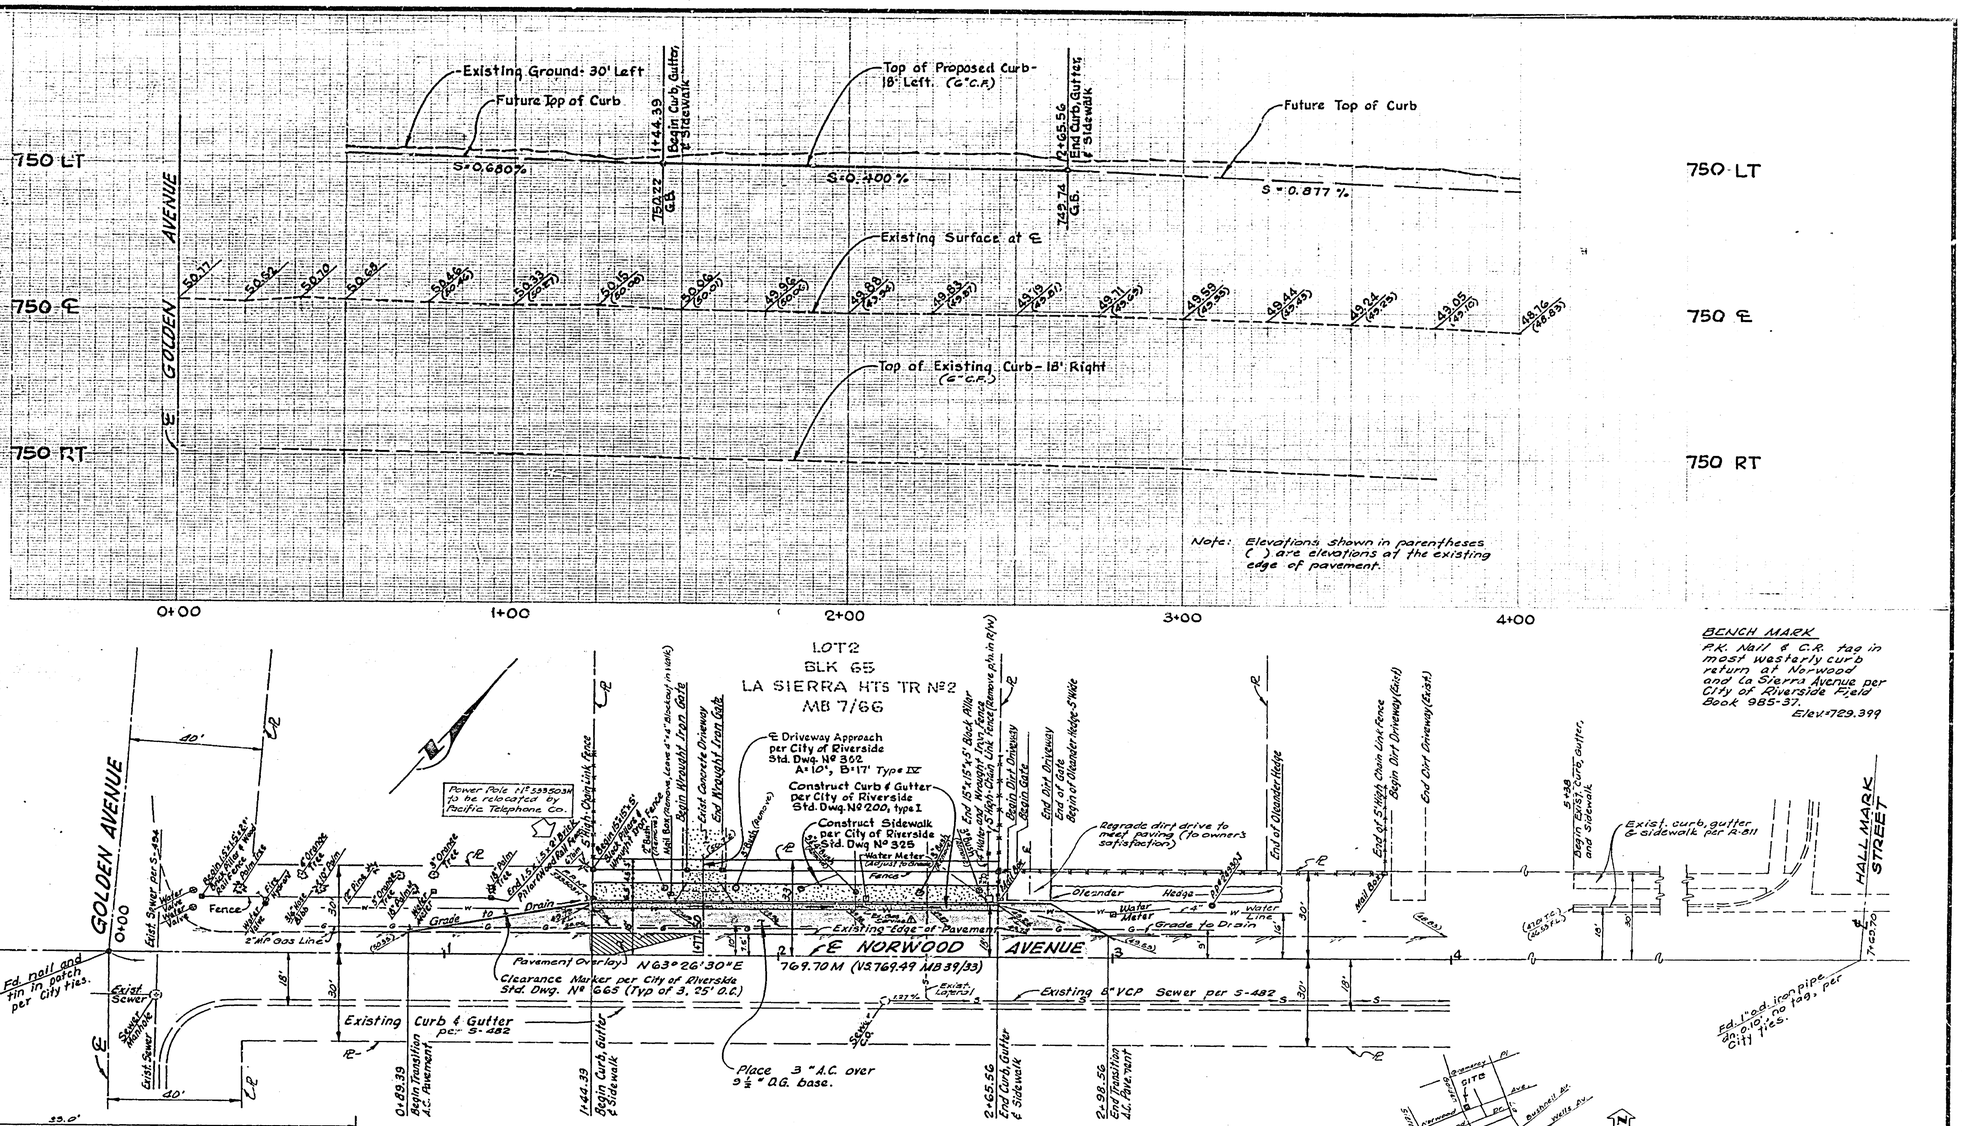

GENERAL NOTES

1. It shall be the responsibility of the contractor to clear the right of way in accordance with the provisions of law as it affects each utility, including irrigation lines and appurtenances and at no cost to the city.
2. Construction shall be in accordance with the City of Riverside, Department of Public Works, Standard Drawings, and the Standard Specifications for Public Works Construction, 1976 Edition.
3. Trim edge of existing pavement where new pavement joins to a smooth, straight line. Construct match-up paving as shown on plan and overlay paving as directed in the field to produce a smooth section.
4. Curb and gutter shall be staked with 3' offsets at 12.5' intervals. Place ¾" Jaxel joins at all expansion joints.
5. Location of laterals to be determined in the field at the direction of the owner. Avoid conflict with proposed and/or existing facilities.
6. All flagged elevations shall be staked in the field by the private engineer.
7. The private engineer signing these plans is responsible for assuring the accuracy and acceptability of the work hereon. In the event of discrepancies arising during construction, the private engineer shall be responsible for performing an acceptable solution and revising the plans for approval by the City.
8. Quantities shown are for information only and the City of Riverside is not responsible for their accuracy.

TYPICAL SECTION

STA. 1+75.00 to STA. 2+65.56 T.I. = 6

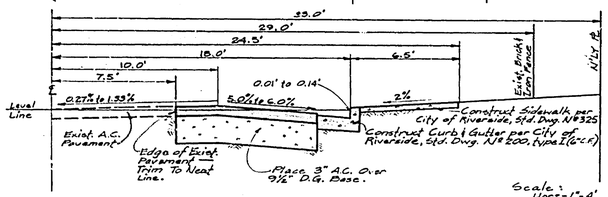

Scale: Hor. 1"=4' Vert. 1"=2'

BENCH MARK

P.K. Nail & C.R. tag in most westerly curb return at Norwood and La Sierra Avenue per City of Riverside Field Book 985-37.

Elev. = 729.399

VICINITY MAP
No Scale

QUANTITIES (See Gen. Notes Nº 8)

2½" A.C. Pavement	=	1580 S.F.
6" Curb & Gutter	=	121.17 L.F.
3½" Sidewalk	=	727 S.F.
Pavement Overlay	=	132 S.Y.

CITY OF RIVERSIDE DOMESTIC SYSTEM AND IRRIGATION SYSTEM
By: Mickey Ogden 2/18/77
Chief Utilities Engr. Water — Date

KRIEGER & STEWART
INCORPORATED
ENGINEERING CONSULTANTS
RIVERSIDE, CALIFORNIA 714-684-6900
APPROVED BY: Mark E. Measamaker
REGISTERED ENGINEER NO. C 22020 DATE 8/20/76

No.	REVISIONS	APPR.	DATE
1	Added Exist. Gas Service MEM	MEM	12/6/76

DESIGNED BY M.E.M. DRAWN BY J.E./J.M.P. CHECKED BY

CITY OF RIVERSIDE
PUBLIC WORKS DEPARTMENT

APPROVED BY		
PRINCIPAL ENGINEER		7-25-77
PARK DEPARTMENT		7-20-77
TRAFFIC DIVISION		7-21-77
CHIEF P. W. ENGINEER		7-26-77
Public Utilities		7-27-77

APPROVED BY: John Holtrop, PUBLIC WORKS DIRECTOR
DATE 7-14-77

STREET IMPROVEMENT PLAN
NORWOOD AVENUE
C.U.P. Nº C-28-712
144' E'LY. OF GOLDEN AVE.

HORIZ. SCALE: 1" = 20' VERT. SCALE: 1" = 4'

ACCOUNT NO. R-1995
SHEET 1 OF 1
FILE NO. 197-1