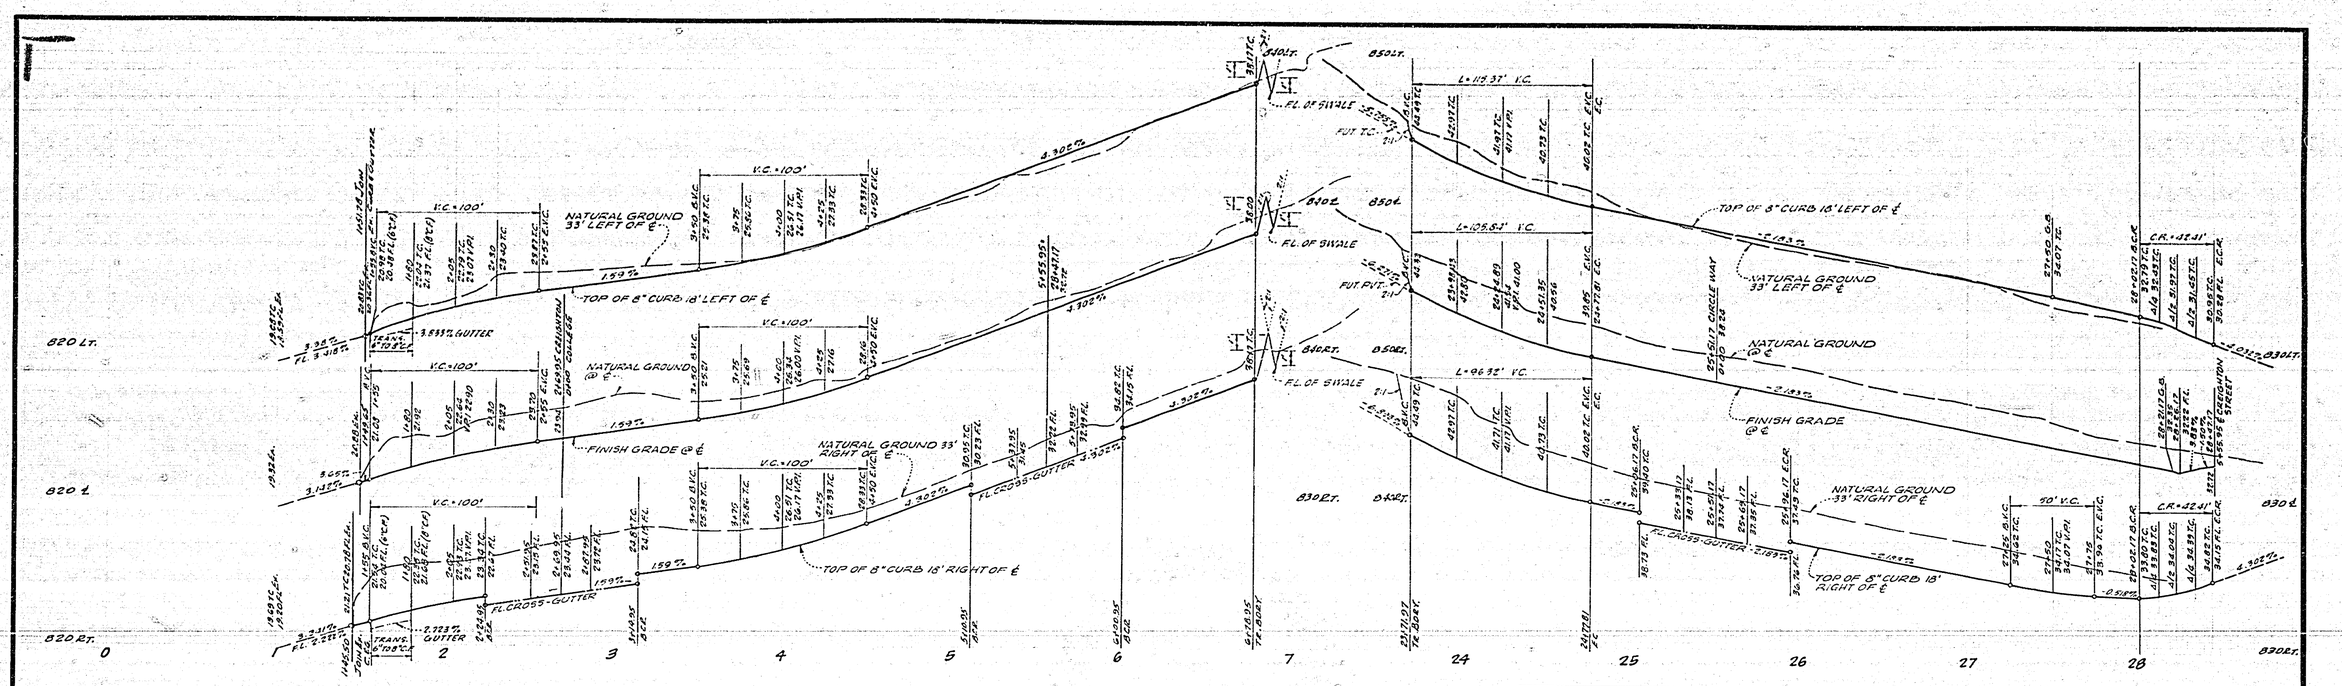

CURB CURVE DATA				
NO.	RADIUS	DELTA	TANGENT	LENGTH
1	23.00'	90°00'00"	23.00'	36.13'
2	180.00'	30°31'17"	49.91'	95.92'
3	218.00'	30°31'17"	59.97'	116.17'

SEE SHEET NO 1 FOR GENERAL & CONSTRUCTION NOTES

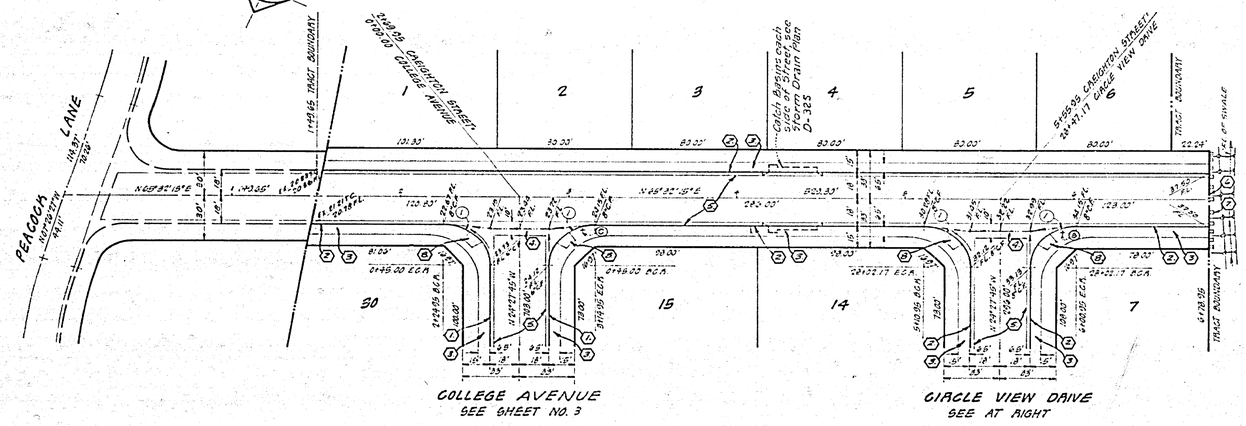

COLLEGE AVENUE
SEE SHEET NO. 3

CIRCLE VIEW DRIVE
SEE AT RIGHT

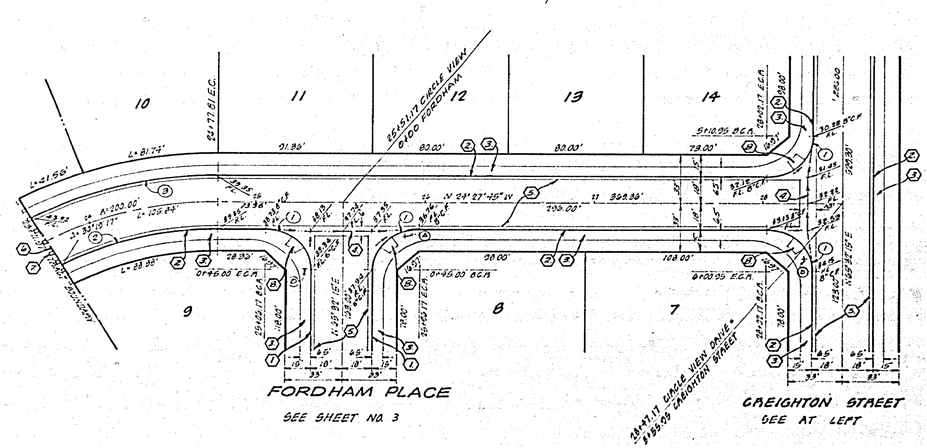

FORDHAM PLACE
SEE SHEET NO. 3

CREIGHTON STREET
SEE AT LEFT

BENCH MARK

City BM F1-A Elev = 806.587
Brass disk in 12" cone monument Sw. Corner of Gramercy & Sierra Vista. On back of Curb at the NW. End of sidewalk planter.

CREIGHTON STREET

CIRCLE VIEW DRIVE

ALBERT A. WEBB ASSOCIATES
CIVIL ENGINEERS
RIVERSIDE, CALIFORNIA
APPROVED BY [illegible] DATE 9/26/77
R.E. No. 9876
W.O. 76-327 FOR: Silvers Investment Co. F.B. 1039

MARK	REVISIONS	APPR.	DATE

DESIGNED BY R.E.C. DRAWN BY J.C.A. CHECKED BY

CITY OF RIVERSIDE, CALIFORNIA
PUBLIC WORKS DEPARTMENT

APPROVED BY	BY	DATE
PRINCIPAL ENGINEER	[illegible]	9/27/77
PARK DEPARTMENT	—	
TRAFFIC DIVISION	[illegible]	9-27-77
CHIEF PUB WKS ENGR		

APPROVED BY William D. Harding
DIRECTOR OF PUBLIC WORKS & C.E.
DATE 9/26/77

STREET PLAN & PROFILE
TRACT NO. 6901-1
CREIGHTON STREET
CIRCLE VIEW DRIVE

SCALE: HOR. 1"=40' VERT. 1"=4'

ACCOUNT NO.
DRAWING NUMBER R-2035
SHEET 2 OF 3
76-327-A

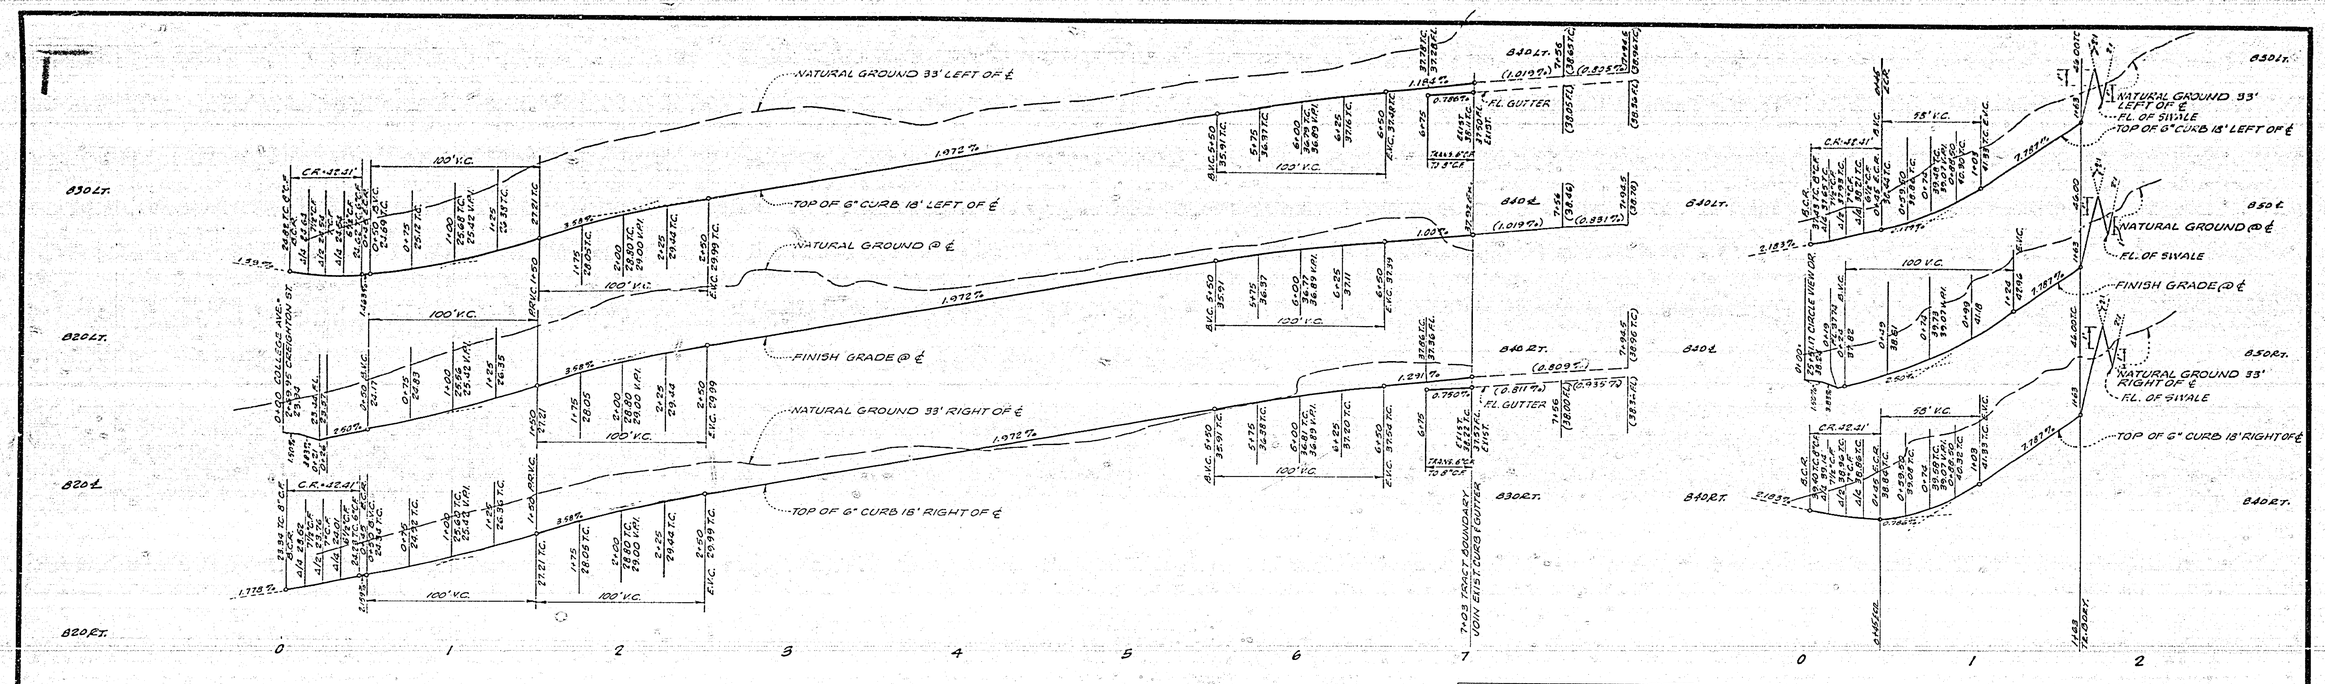

GUAB CUAVE DATA				
NO	RADIUS	DELTA	TANGENT	LENGTH
1	2703	90°03'03"	27.03'	42.41

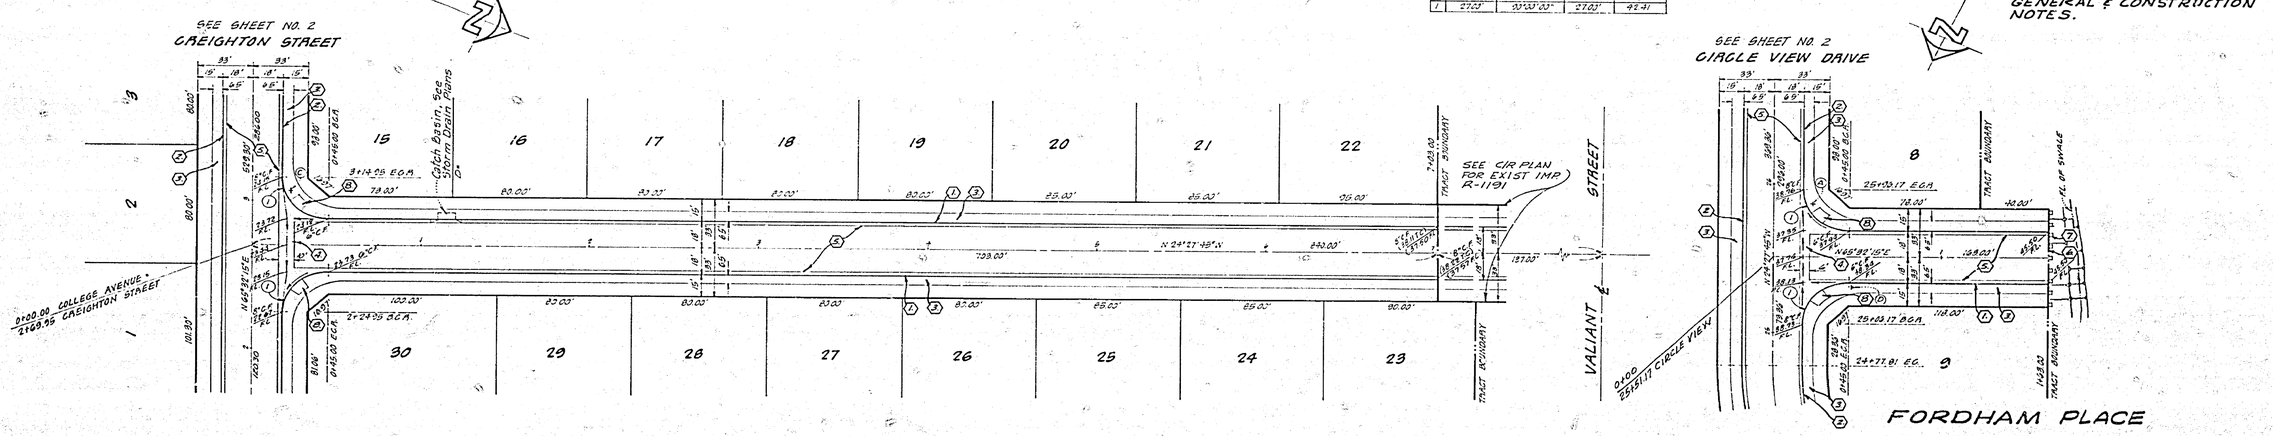

BENCH MARK

City BM F1-A Elev. = 804.587
Brass disk in 12" conc. monument SW. Corner of Gramercy & Sierra Vista on back of curb at the NW. End of sidewalk planter.

ALBERT A. WEBB ASSOCIATES CIVIL ENGINEERS RIVERSIDE, CALIFORNIA APPROVED BY R. E. H. 2/28/77 DATE 2/28/77 R.E. No. 9876 W.O. 76-327 FOR: Sliver's Investment Co. F.B. 1439	REVISIONS / MARK / APPR / DATE DESIGNED BY EEC DRAWN BY EEM CHECKED BY	CITY OF RIVERSIDE, CALIFORNIA PUBLIC WORKS DEPARTMENT APPROVED BY / BY / DATE PRINCIPAL ENGINEER — / — PARK DEPARTMENT — / — TRAFFIC DIVISION — / — CHIEF PUB WKS ENGR — / — APPROVED BY William D. Harlan DIRECTOR OF PUBLIC WORKS DATE 9/26/77	STREET PLAN & PROFILE TRACT NO. 6301-1 COLLEGE AVENUE FORDHAM PLACE SCALE: HORIZ. 1"=40' VERT. 1"=4'	ACCOUNT No. DRAWING NUMBER R-2035 SHEET 3 OF 3 76-327-A