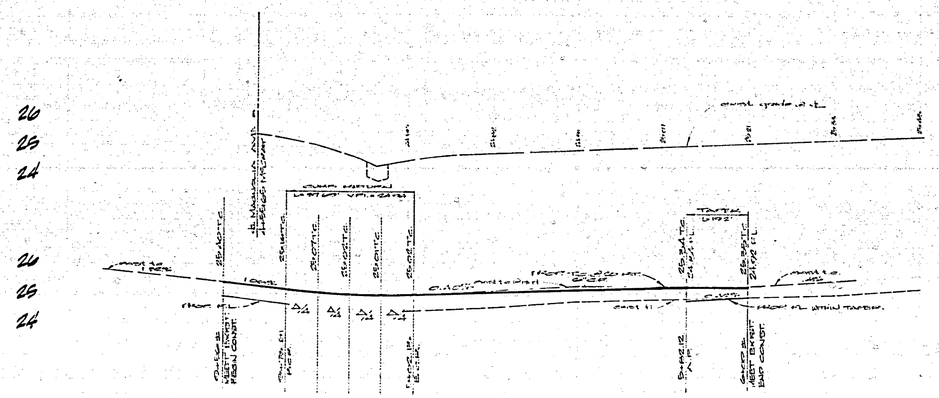

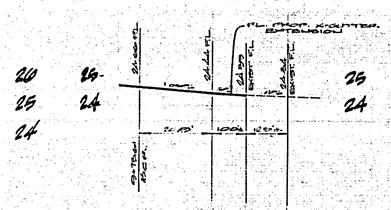

CROSS GUTTER EXTENSION PROFILE

BENCH MARK:
"ITK" IN LEAD IN W'LY CURB
PALM AVENUE, ON N. MAGNOLIA
CEMENT FILLED.
REF. CVL. E.P. 8269-17
ELEV. 824.004

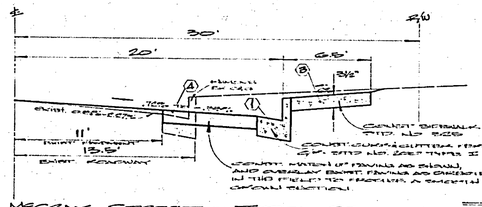

McCRAY STREET — TYPICAL SECTION
UNITS. T.I.=5

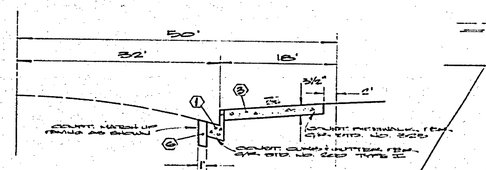

MAGNOLIA AVENUE — TYPICAL SECTION
UNITS. T.I.=7

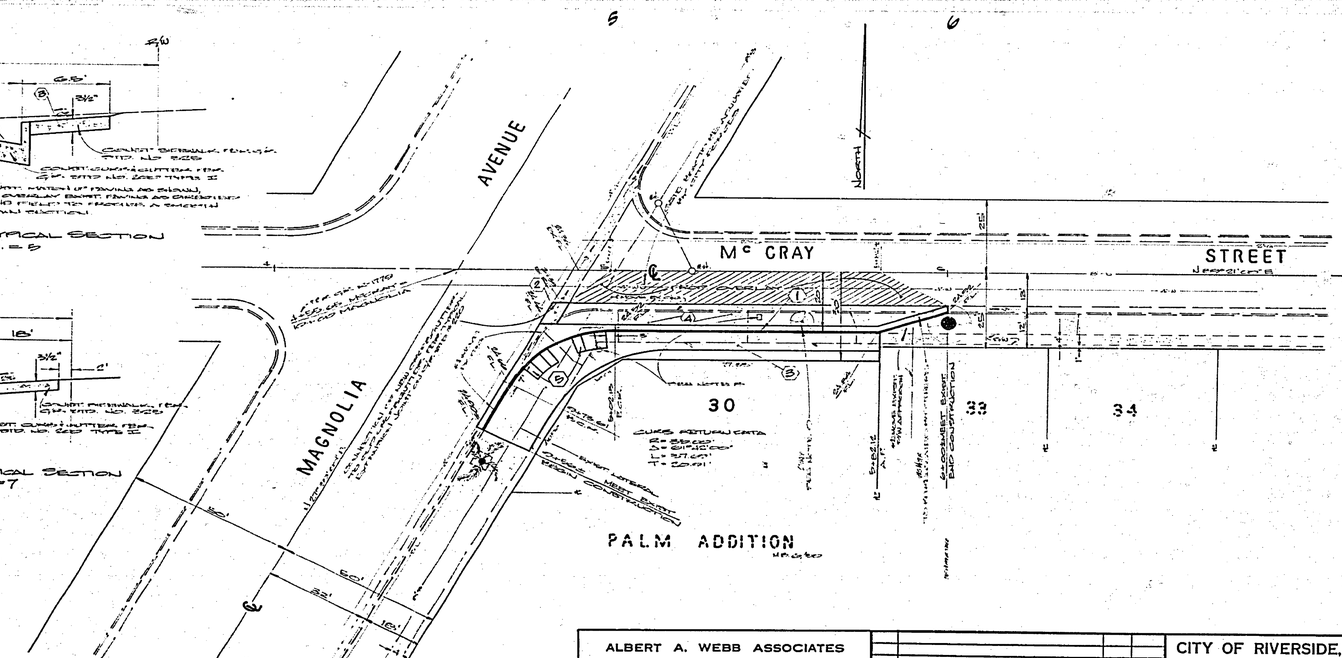

GENERAL NOTES:

1. THE ENGINEER-SIGNED PLANS IS RESPONSIBLE FOR THE ACCURACY AND ACCEPTABILITY OF THE WORK. HEREIN, IN THE EVENT OF ENGINEER/ARCHITECT DURING CONSTRUCTION, THE PRIVATE ENGINEER SHALL BE RESPONSIBLE FOR DETERMINING AN ACCEPTABLE SOLUTION AND REVISING THE PLANS FOR APPROVAL BY THE CITY.
2. CONSTRUCTION SHALL BE IN ACCORDANCE WITH THE STANDARD SPECIFICATIONS FOR PUBLIC WORKS CONSTRUCTION, 1976 EDITION, AND THE CITY OF RIVERSIDE STANDARD DRAWINGS.
3. ALL TAGGED ELEVATIONS SHALL BE VERIFIED IN THE FIELD BY THE PRIVATE ENGINEER.
4. DRIVEWAY APPROACHES SHALL BE LOCATED IN THE FIELD AND CONTROLLED BY CITY OF RIVERSIDE STD. #R-202. LOCATION AND SIZE TO BE DETERMINED AT THE TIME OF CONSTRUCTION BY THE DEVELOPER, AND AS APPROVED BY THE TRAFFIC ENGINEER.
5. CURB WILL BE STAKED AT 25' INTERVALS AND AT 5' OFFSETS WHERE CHANGES ARE MADE OR DEEMED.
6. IT SHALL BE THE RESPONSIBILITY OF THE CONTRACTOR TO CLEAR THE RIGHT OF WAY IN ACCORDANCE WITH THE PROVISIONS OF LAW AND IT AFFECTS SUCH UTILITY INCLUDING IRRIGATION LINES AND APPURTENANCES AT NO COST TO THE CITY.
7. TRIM EDGE OF EXIST. PAVEMENT WHERE NEW PAVEMENT JOINS TO A SMOOTH STRAIGHT LINE. CONTRACTOR MATCH UP PAVING AS SHOWN ON PLANS AND ENGINEER/ARCHITECT AS DIRECTED IN THE FIELD TO PRODUCE A SMOOTH SECTION.
8. FIRE ALARM AND WATER METER TO BE RELOCATED BY RESPECTIVE CITY CREWS. CONTACT THEM 48 TO NOTIFY THE PROP. DEPARTMENT (787-7200) 48 HOURS IN ADVANCE OF CONSTRUCTION — FEE NOTICE TO CONTRACTOR.
9. RELOCATE 6" CHOPPED MYRTLE TREE APPROXIMATELY 50' EASTERLY OF PROPERTY LOCATION.

CONSTRUCTION NOTES:

1. CONSTRUCT PCC CURB & GUTTER, PER C/L DTD PWA #200 (6"x18").
2. CONSTRUCT PCC CROSS GUTTER PER C/L DTD PWA #400 CONSIDER THE DEPT. PER TRAFFIC ENGINEER JOINT C/L DTD PWA #400
3. CONSTRUCT 5½" PCC CURB LINE SIDEWALK PER C/L DTD PWA #400
4. CONSTRUCT 6½" A.C. PAVEMENT OVER 12" CL II AGGS OVER 4½" A.C. PAVEMENT OVER COMPACTED NATIVE. PER S.P. #222 #28
5. REMOVE PAVT. WIDENING/LIGHT. RAMPS PER C/L DTD PWA. #24
6. CONSTRUCT 4" A.C. PAVEMENT OVER 12" CL II AGGS OVER 12" A.C. PAVEMENT OVER COMPACTED NATIVE. PER S.P. #222 #28

NOTICE TO CONTRACTOR:

THE EXISTENCE AND LOCATION OF ANY UNDERGROUND UTILITY PIPES OR STRUCTURES SHOWN ON THESE PLANS ARE ESTIMATED BY REFERENCE OF THE AVAILABLE RECORDS. TO THE BEST OF OUR KNOWLEDGE, THERE ARE NO EXISTING UTILITIES EXCEPT AS SHOWN ON THESE PLANS.

THE CONTRACTOR, IS REQUIRED TO TAKE DUE PRECAUTIONARY MEASURES TO PROTECT THE UTILITY LINES SHOWN AND ANY OTHER LINES NOT OF RECORD OR NOT SHOWN ON THESE PLANS.

CONTRACTOR TO GIVE CITY WREK ENGINEER FIVE (5) DAYS WRITTEN NOTICE PRIOR TO STARTING CONSTRUCTION AND TO ALLOW CITY TEN (10) DAYS FOR COMPLETION OF WORK. (787-7011) THOMAS C.D.

SOUTHERN CALIFORNIA GAS COMPANY	CITY OF RIVERSIDE FIRE DEPARTMENT	CITY OF RIVERSIDE PUBLIC WORKS DEPARTMENT
5-11-78 Date	5-25-78 Date	6-1-78 Date

ALBERT A. WEBB ASSOCIATES
CIVIL ENGINEERS
RIVERSIDE, CALIFORNIA
APPROVED BY D. G. W. 100 DATE 4/3/78
R.E. No. 26570
W.O. 72-320 FOR: A.A. WEBB F.B.

MARK	REVISIONS	APPR.	DATE

DESIGNED BY [illegible] DRAWN BY [illegible] CHECKED BY [illegible]

CITY OF RIVERSIDE, CALIFORNIA
PUBLIC WORKS DEPARTMENT

APPROVED BY	BY	DATE
PRINCIPAL ENGINEER	[illegible]	5-1-78
PARK DEPARTMENT	[illegible]	5-5-78
TRAFFIC DIVISION	[illegible]	7-28-78
CHIEF PUB. WKS. ENGR.	[illegible]	8-11-78

APPROVED BY [illegible]
DIRECTOR OF PUBLIC WORKS
DATE 8/3/78

STREET PLAN AND PROFILE

McCRAY STREET

SOUTHERLY SIDE BAKERSFIELD RD. FROM MAGNOLIA AVE.

REF. CONDO CASE R-44-767

SCALE HORIZ. 1" = 20'; VERT. 1" = 2'

ACCOUNT No.

DRAWING NUMBER R-2118

SHEET 1 OF 1

TG-869