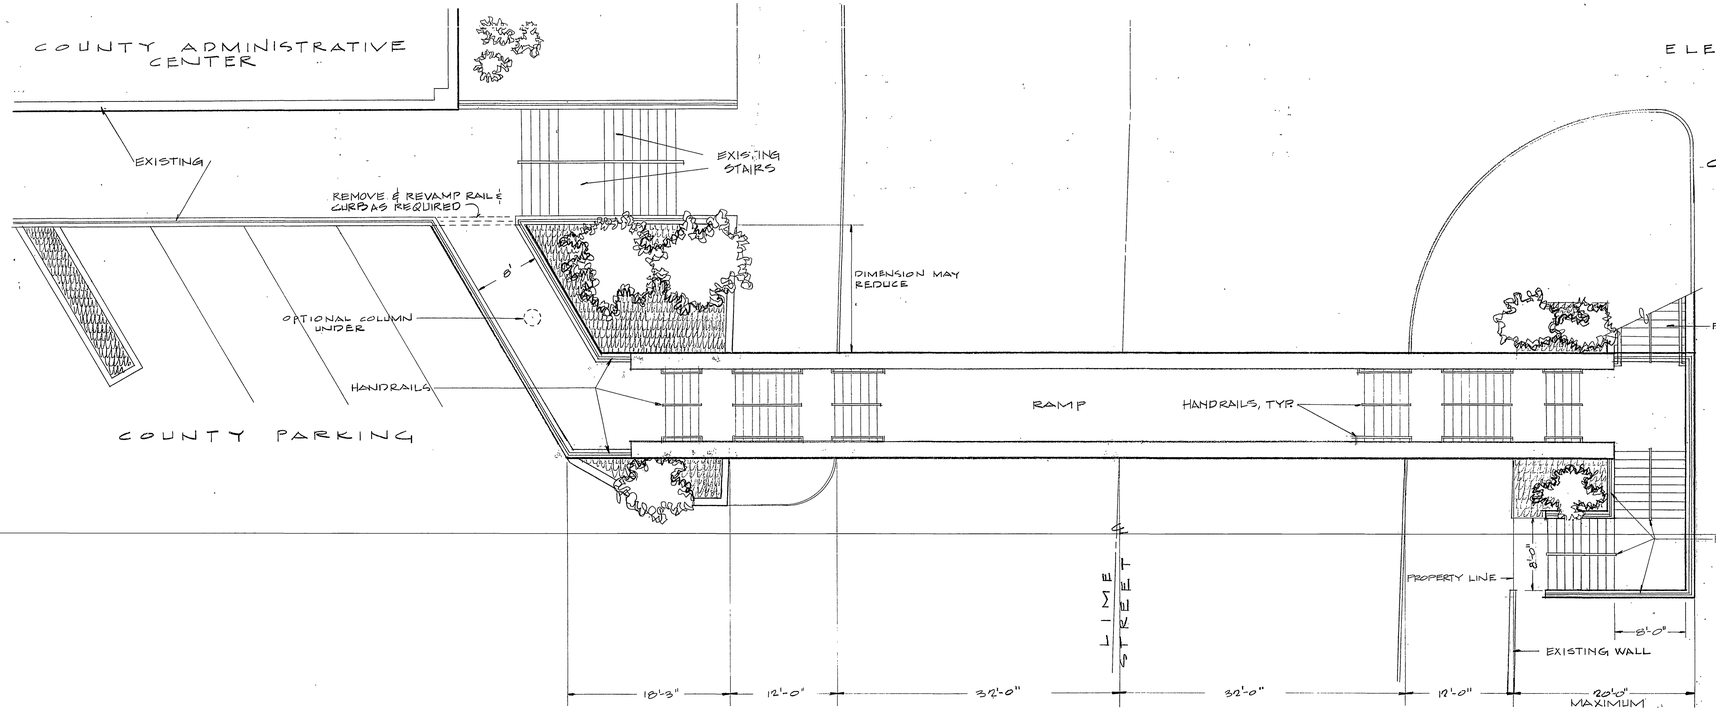

GENERAL NOTES

1. WALKS, STEPS & RAMPS TO BE NONSLIP SURFACE.
2. ALL EXPOSED SURFACES TO HAVE PLASTER FINISH TO MATCH COLOR & TEXTURE OF BASE STRUCTURE OF COUNTY ADMINISTRATIVE CENTER.
3. RAILINGS TO BE GALVANIZED IRON TO MATCH IN DESIGN AND SIZE OF THOSE EXISTING.
4. BRIDGE WALKING SURFACES & STEPS TO DRAIN TO EXTERIOR PARAPET WALL & THENCE CONCEALED DRAIN TO STREET GUTTER.
5. BRIDGE HANDRAILS TO BE GALVANIZED IRON TO MATCH EXISTING TOP RAILS.
6. STAIR RISERS TO BE NOT MORE THAN 7" WITH STAIR RISERS AND TREAD TOTAL TO EQUAL 17 1/2".

BRIDGE BOTTOM SURFACE RADII

(A) 113'-9"
(B) 90'-0"
(C) 90'-0"
(D) 8'-0"

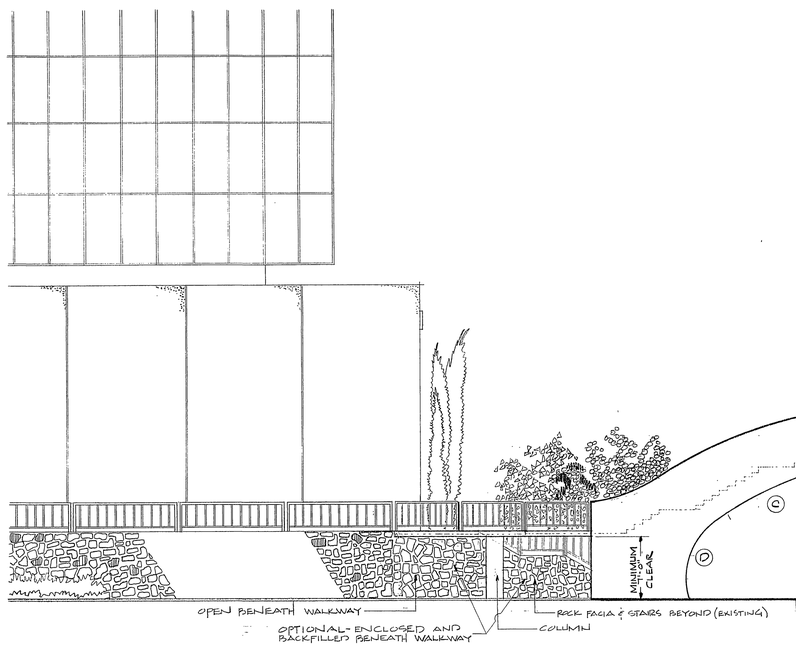

NOTE TWO OPTIONS AT BRIDGE TERMINATIONS

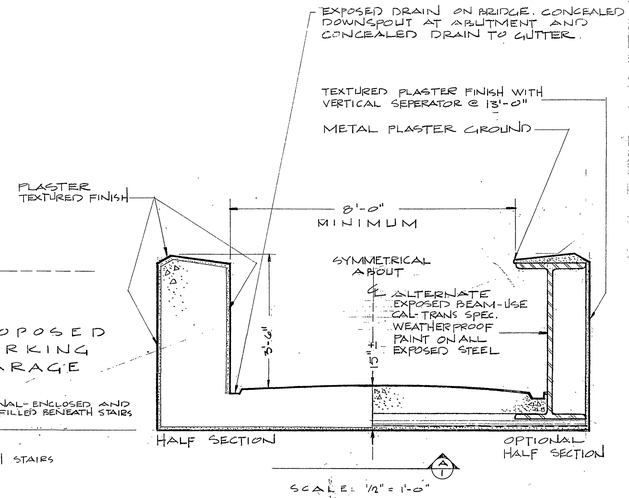

Drawn By G. McGAVIN
Checked By
Date 12 NOV. 1979
Commission No. 7575 19

Revisions G.L.M. 11-21-79
OPEN BENEATH STAIRS AND WALKWAY
G.L.M. 11-26-79

RUHNAU · EVANS · RUHNAU · A
Architects Planners
4200 Orange Street, Riverside, California 92501 Telep
1207 Elm Avenue, Carlsbad, California 92008 Telep

ESTRIAN BRIDGE
ST. RIVERSIDE, CALIFORNIA
Y ADMINISTRATIVE CENTER

DRAWING 1

Sheet Number 1 of 1 Sheets

FILE WITH R-2229

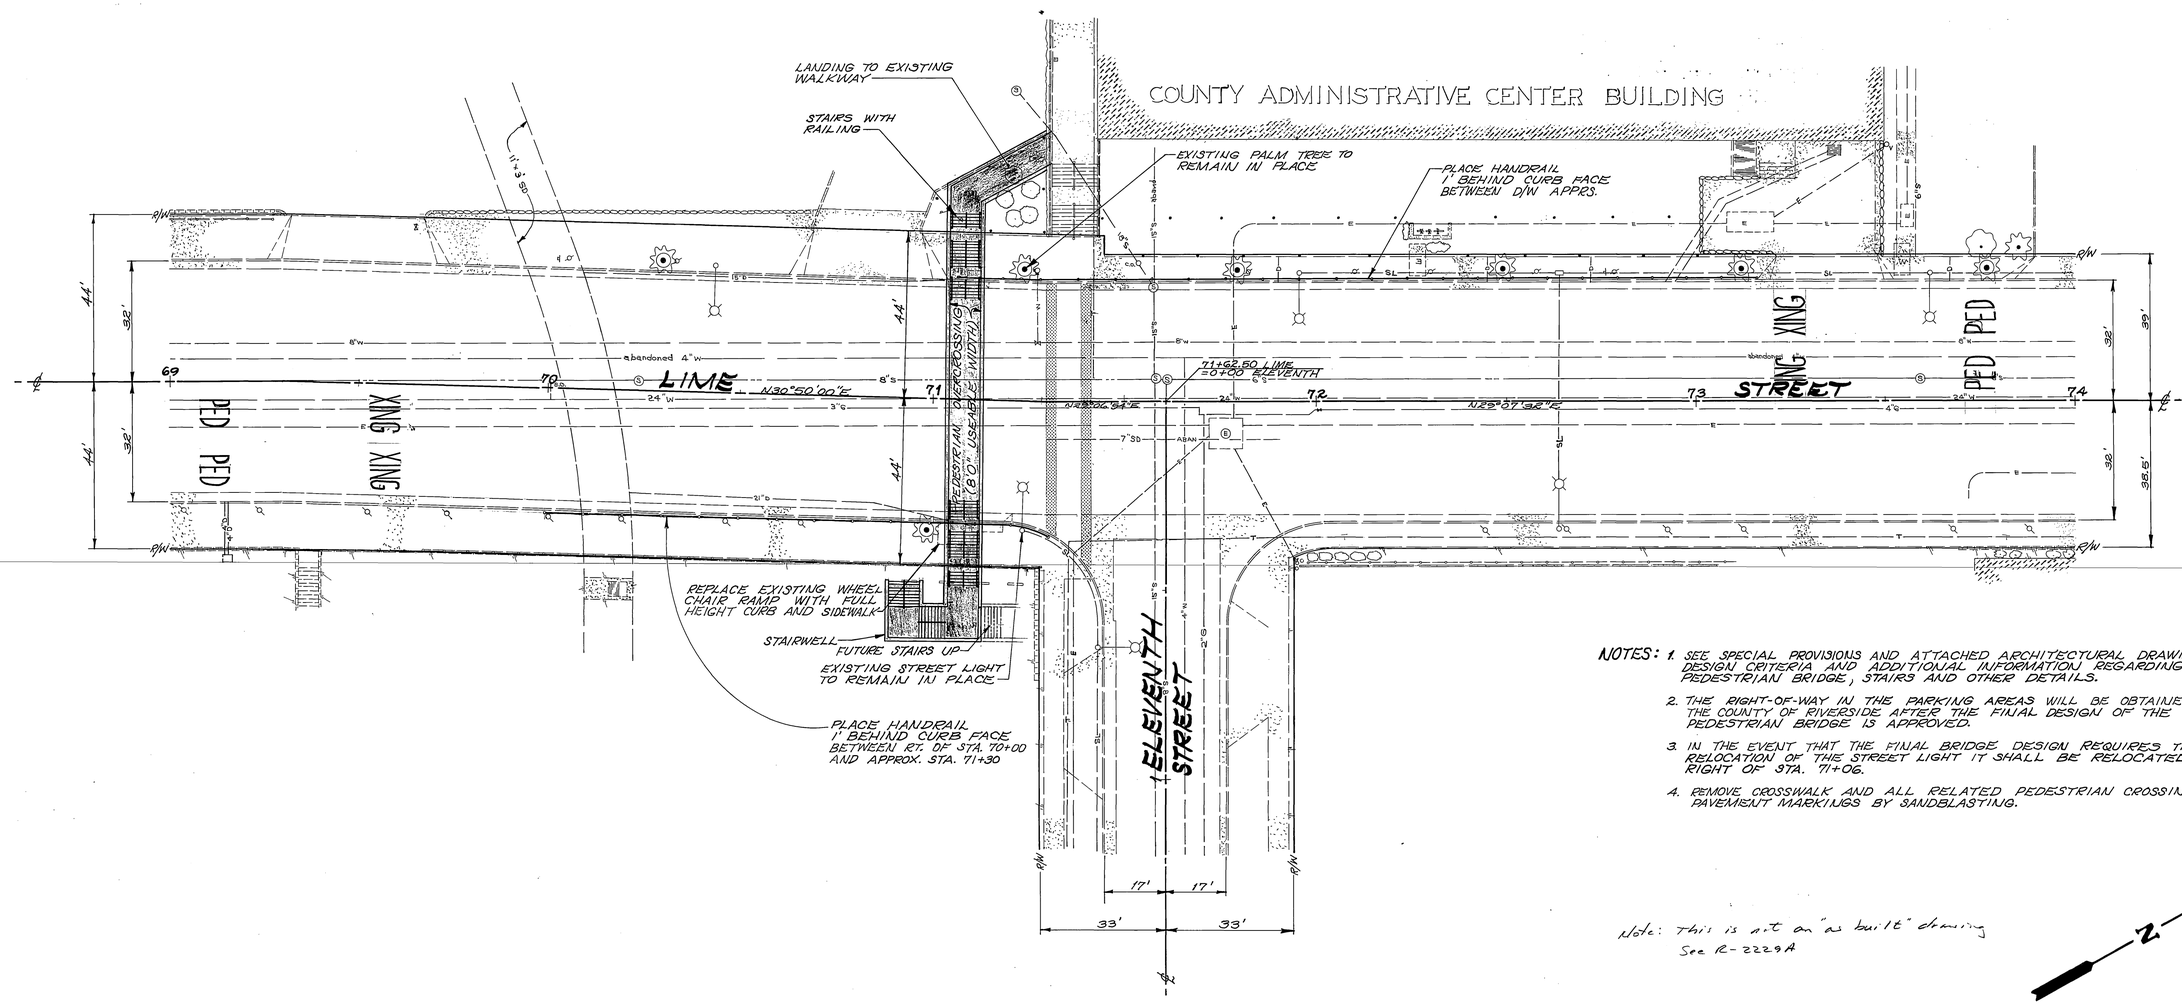

NOTES:
1. SEE SPECIAL PROVISIONS AND ATTACHED ARCHITECTURAL DRAWINGS FOR DESIGN CRITERIA AND ADDITIONAL INFORMATION REGARDING THE PEDESTRIAN BRIDGE, STAIRS AND OTHER DETAILS.
2. THE RIGHT-OF-WAY IN THE PARKING AREAS WILL BE OBTAINED FROM THE COUNTY OF RIVERSIDE AFTER THE FINAL DESIGN OF THE PEDESTRIAN BRIDGE IS APPROVED.
3. IN THE EVENT THAT THE FINAL BRIDGE DESIGN REQUIRES THE RELOCATION OF THE STREET LIGHT IT SHALL BE RELOCATED TO THE RIGHT OF STA. 71+06.
4. REMOVE CROSSWALK AND ALL RELATED PEDESTRIAN CROSSING PAVEMENT MARKINGS BY SANDBLASTING.

Note: This is not an "as built" drawing
See R-2229A

N

MARK	REVISIONS	APPR.	DATE

DESIGNED BY NLK DRAWN BY RM CHECKED BY —

CITY OF RIVERSIDE
PUBLIC WORKS DEPARTMENT

APPROVED	BY	DATE
PRINCIPAL ENGINEER	[illegible]	12/5/79
PARK DEPARTMENT	—	—
TRAFFIC DIVISION	RLS	12/3/79
CHIEF P. W. ENGINEER	[illegible]	12-5

APPROVED BY [signature]
PUBLIC WORKS DIRECTOR
DATE 12/5/79

SITE PLAN FOR ELEVENTH AT LIME PEDESTRIAN OVERCROSSING

HORIZ. SCALE: 1" = 20'

INDEXED BY BLD
ACCOUNT NO. 30-575-311-04

R-2229

SHEET 1 OF 1