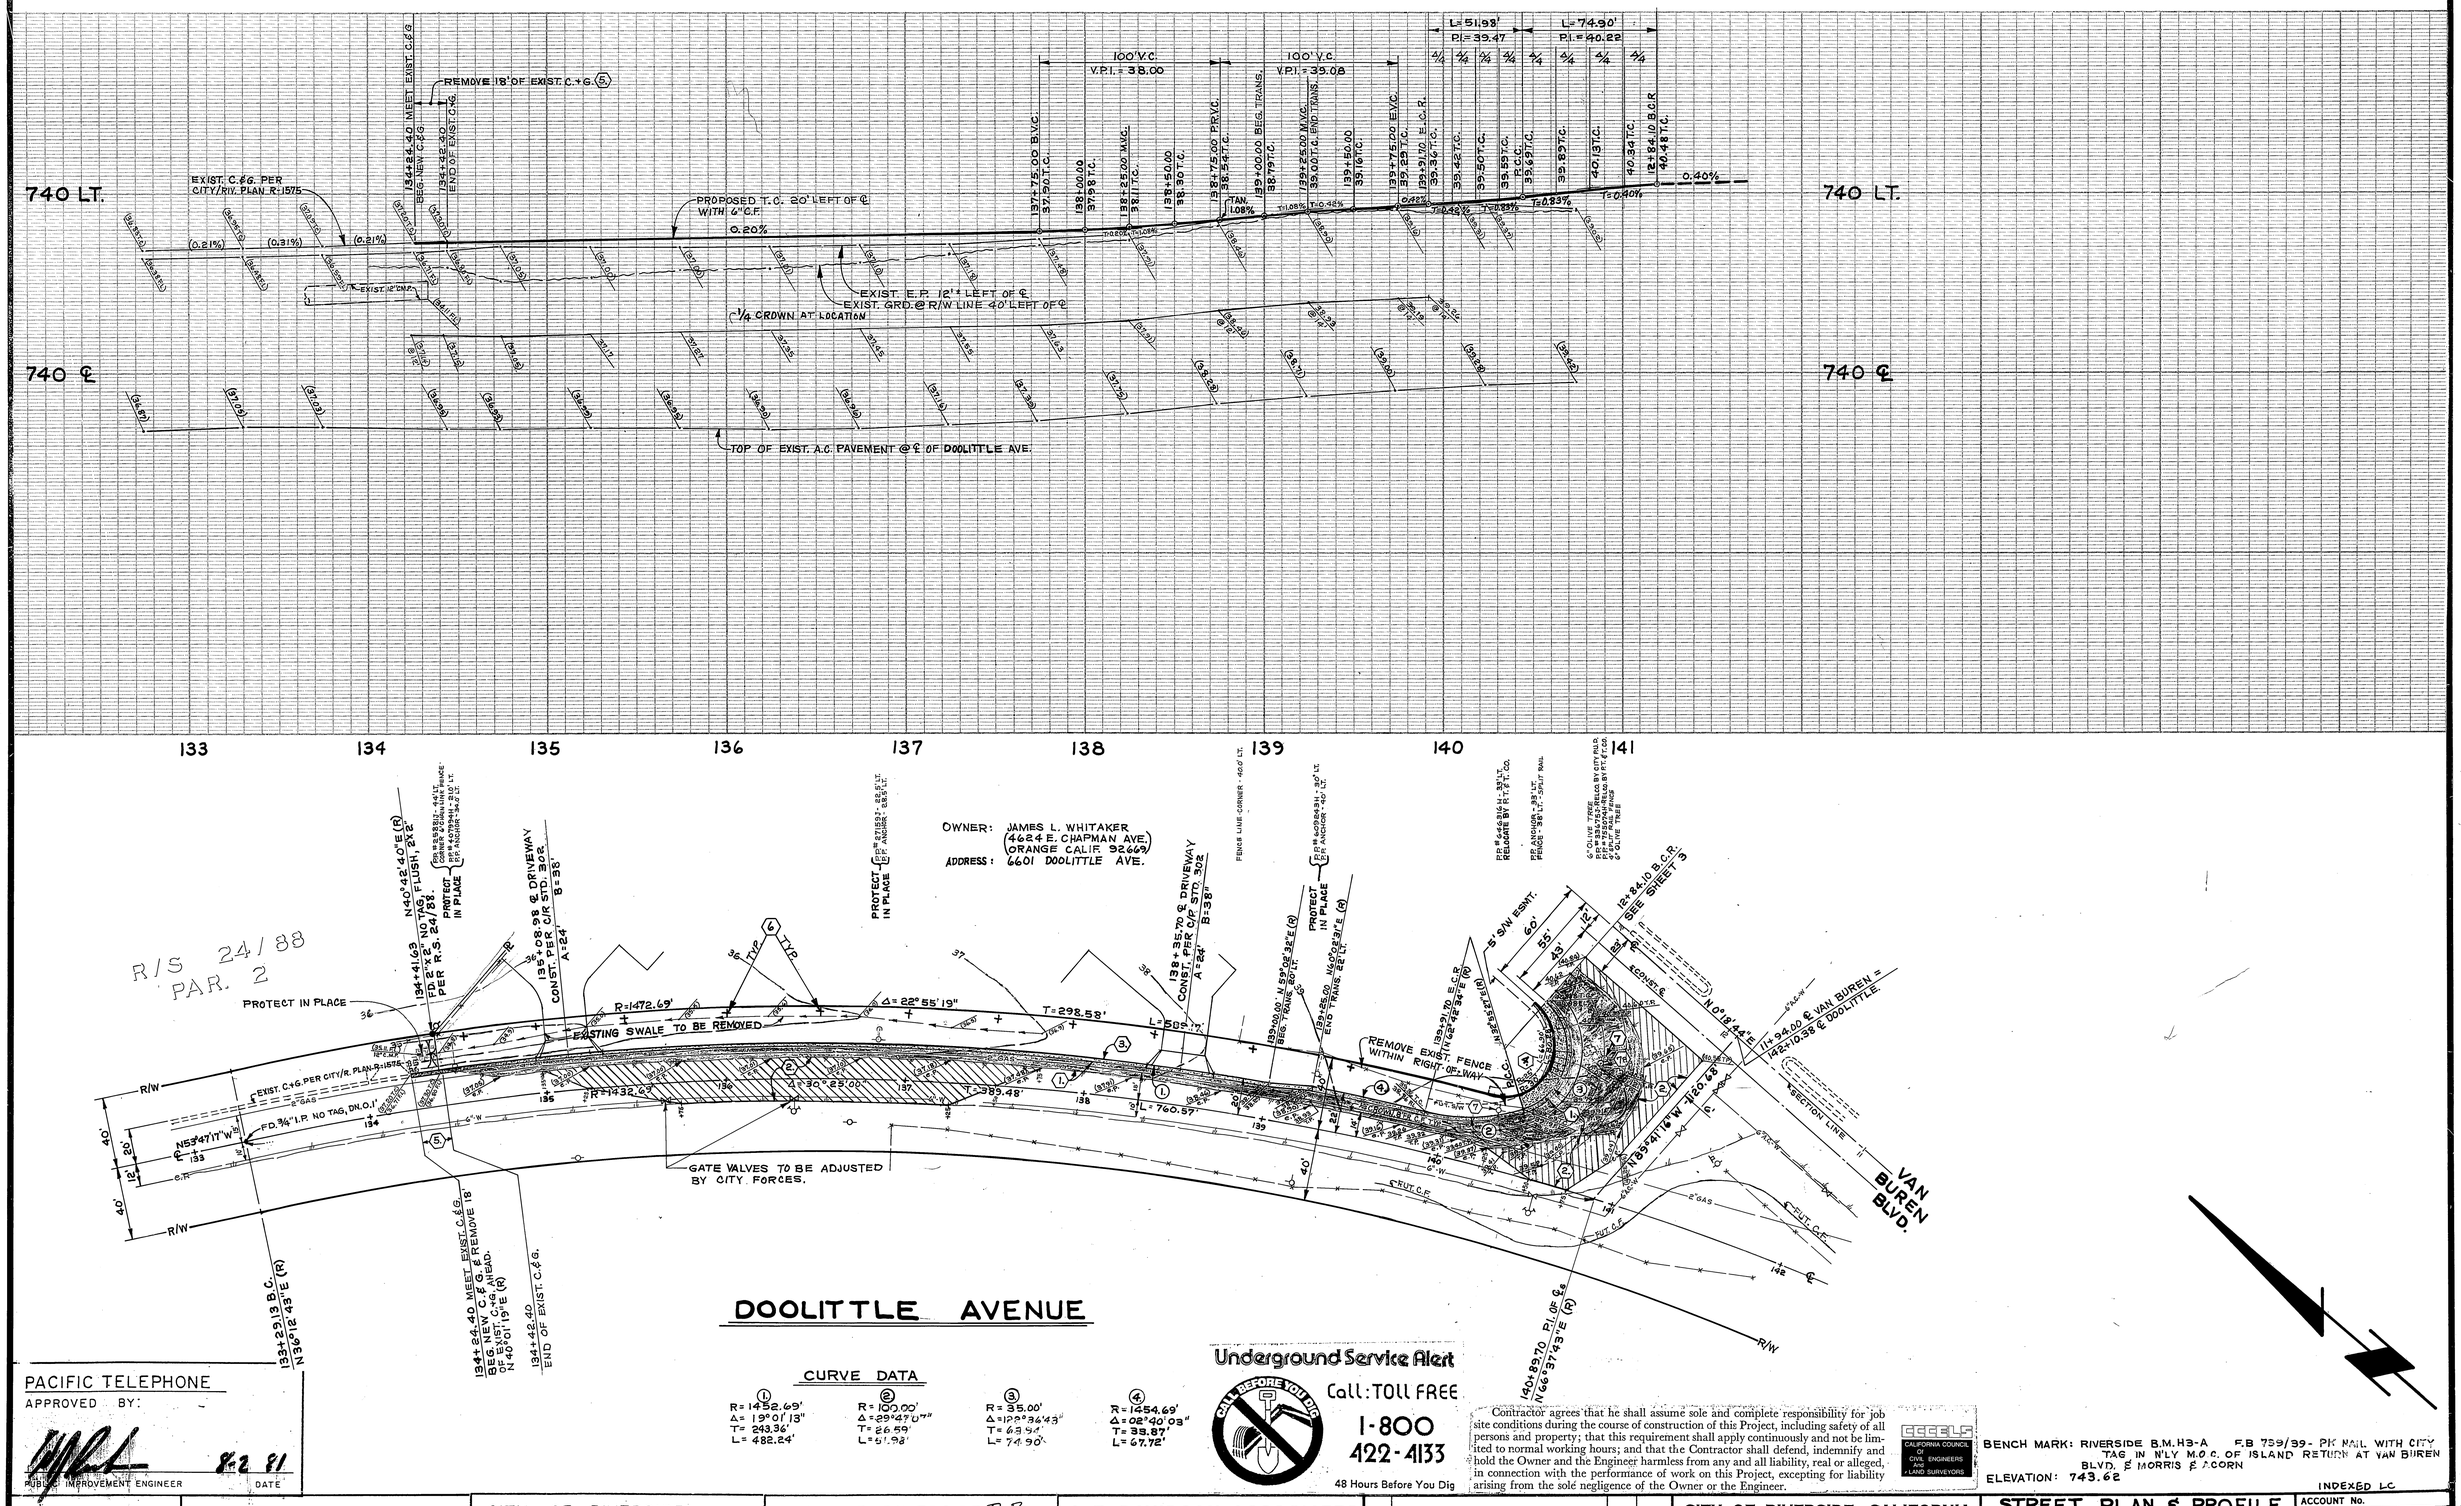

DOOLITTLE AVENUE

CURVE DATA

①	②	③	④
R = 1452.69'	R = 100.00'	R = 35.00'	R = 1454.69'
Δ = 19°01'13"	Δ = 289°43'07"	Δ = 128°36'43"	Δ = 02°49'08"
T = 243.36'	T = 26.69'	T = 63.94'	T = 35.97'
L = 482.24'	L = 51.98'	L = 74.90'	L = 67.72'

Underground Service Alert
Call: TOLL FREE
1-800 422-4133
48 Hours Before You Dig

Contractor agrees that he shall assume sole and complete responsibility for job site conditions during the course of construction of this Project, including safety of all persons and property; that this requirement shall apply continuously and not be limited to normal working hours; and that the Contractor shall defend, indemnify and hold the Owner and the Engineer harmless from any and all liability, real or alleged, in connection with the performance of work on this Project, excepting for liability arising from the sole negligence of the Owner or the Engineer.

ECCELS CALIFORNIA COUNCIL OF CIVIL ENGINEERS AND LAND SURVEYORS

BENCH MARK: RIVERSIDE B.M. H3-A E.B. 759/39 - PK NAIL WITH CITY TAG IN N'LY M.O.C. OF ISLAND RETION AT VAN BUREN BLVD. & MORRIS & ACORN
ELEVATION: 743.62

INDEXED LC

PACIFIC TELEPHONE
APPROVED BY: [signature] 8-2-81
PUBLIC IMPROVEMENT ENGINEER — DATE

SOUTHERN CALIFORNIA GAS CO.
Approved by: [signature] 8-24-81
date

CITY OF RIVERSIDE
PUBLIC UTILITIES
ELECTRICAL DIVISION
[signature] 10-19-81
CHIEF UTILITIES ENGINEER, ELECTRICAL — DATE

CITY OF RIVERSIDE Rec'd.
DOMESTIC SYSTEM
[signature] 10/26/81
WATER SYSTEMS MANAGER — DATE

J. F. DAVIDSON ASSOCIATES
CIVIL ENGINEERS - SURVEYORS - PLANNERS
RIVERSIDE, CALIFORNIA
APPROVED BY [signature] DATE 5/21/81
R.E. No. 17550
W.O. 81-7213 FOR: WHITAKER DATE: APR. 1981 E.B. 728/30

MARK	REVISIONS	APPR.	DATE

DESIGNED BY JB DRAWN BY JB CHECKED BY [illegible]

CITY OF RIVERSIDE, CALIFORNIA
PUBLIC WORKS DEPARTMENT

	APPROVED BY	DATE
PRINCIPAL ENGINEER	[illegible]	7/7
PARK DEPARTMENT	[illegible]	[illegible]
TRAFFIC DIVISION	[illegible]	[illegible]
CHIEF PUB. WKS. ENGR.	[illegible]	3-5
	[illegible]	3-23-82

APPROVED BY [signature]
DIRECTOR OF PUBLIC WORKS
DATE 3/8/82

SCALE: HORIZ. 1" = 40' VERT. 1" = 4'

STREET PLAN & PROFILE
EASTERLY SIDE
DOOLITTLE AVENUE
VAN BUREN BLVD. TO 750'± NORTHERLY
FOR
BLDG. PERMIT: 6601 DOOLITTLE AVE.

ACCOUNT No.
DRAWING NUMBER R-2415
SHEET 2 OF 3
FILE No. 81-7213(M)

R2119

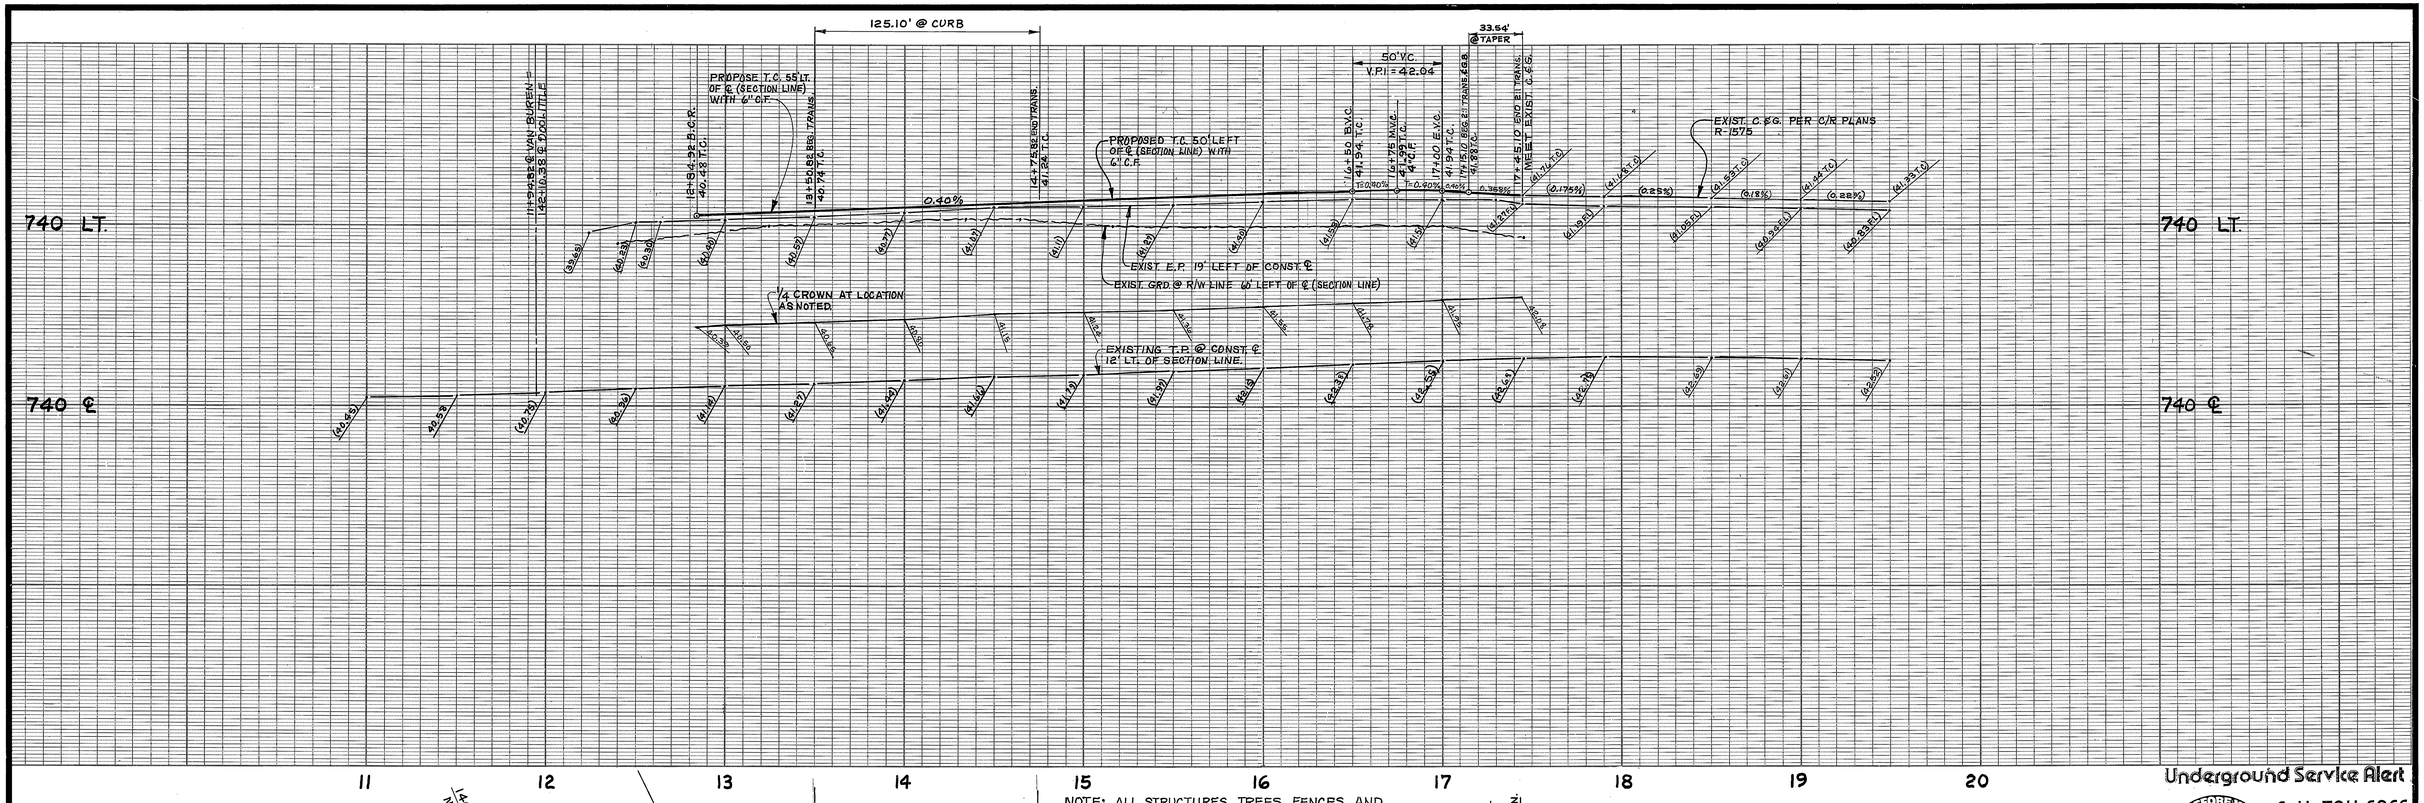

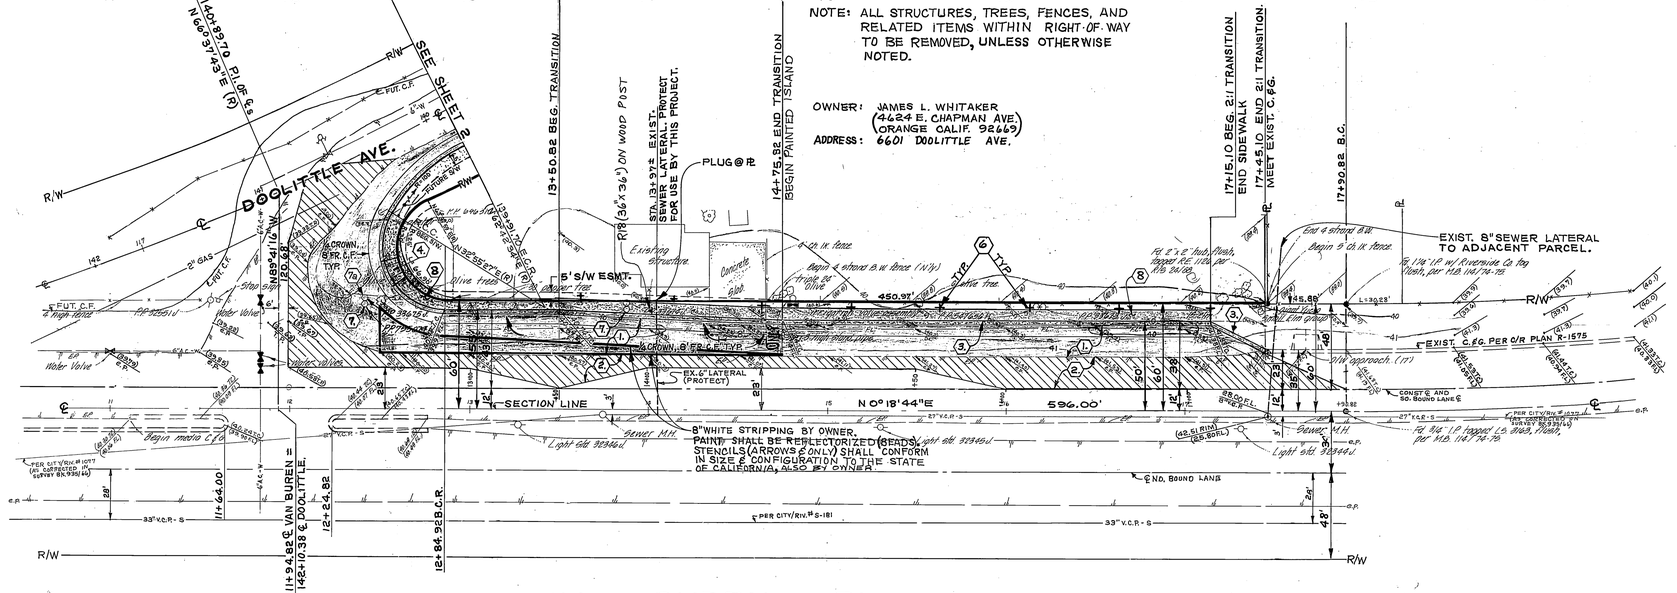

VAN BUREN BLVD.

NOTE: CURVE DATA OF CURB RETURN AND OTHERS - SEE SHEET 2

Underground Service Alert
Call: TOLL FREE
1-800
422-4133
48 Hours Before You Dig

PACIFIC TELEPHONE
APPROVED BY:
8-24-81
PUBLIC IMPROVEMENT ENGINEER DATE

SOUTHERN CALIFORNIA GAS CO.
Approved by:
C. A. Rucker 8-21-81
date

CITY OF RIVERSIDE
PUBLIC UTILITIES
ELECTRICAL DIVISION
10-19-81
FOR CHIEF UTILITIES ENGINEER, ELECTRICAL DATE

CITY OF RIVERSIDE
DOMESTIC SYSTEM
10/26/81
WATER SYSTEMS MANAGER DATE

J. F. DAVIDSON ASSOCIATES
CIVIL ENGINEERS - SURVEYORS - PLANNERS
RIVERSIDE, CALIFORNIA
APPROVED BY Jack W. Cathy DATE 5/21/81
R.E. No. 17550
W.O. 81-7213 FOR: WHITAKER DATE: APR. 1981 F.B. 7213/1~

Contractor agrees that he shall assume sole and complete responsibility for job site conditions during the course of construction of this Project, including safety of all persons and property; that this requirement shall apply continuously and not be limited to normal working hours; and that the Contractor shall defend, indemnify and hold the Owner and the Engineer harmless from any and all liability, real or alleged, in connection with the performance of work on this Project, excepting for liability arising from the sole negligence of the Owner or the Engineer.

CALIFORNIA COUNCIL OF CIVIL ENGINEERS AND LAND SURVEYORS

BENCH MARK: RIVERSIDE B.M. #3-A F.B. 739/39 - PK NAIL WITH CITY TAG IN N'LY M.O.C. OF ISLAND RETURN AT VAN BUREN BLVD. & MORRIS & ACORN
ELEVATION: 743.62
INDEXED L.C.

MARK	REVISIONS	APPR.	DATE

DESIGNED BY: JB DRAWN BY: JB CHECKED BY: A.W.

CITY OF RIVERSIDE, CALIFORNIA
PUBLIC WORKS DEPARTMENT

	BY	DATE
APPROVED BY		
PRINCIPAL ENGINEER	[illegible]	11/19
PARK DEPARTMENT	[illegible]	12/15/81
TRAFFIC DIVISION	[illegible]	11/19/81
CHIEF PUB. WKS. ENGR.	[illegible]	12-3
	[illegible]	12-3-81

APPROVED BY
DIRECTOR OF PUBLIC WORKS
DATE 3/8/82

STREET PLAN & PROFILE
WEST SIDE
VAN BUREN BLVD.
DOOLITTLE TO 550'± NORTHERLY
FOR
BLDG. PERMIT: 6601 DOOLITTLE AVE.
SCALE: HORIZ. 1" = 40' VERT. 1" = 4'

ACCOUNT No.
DRAWING NUMBER R-2415
SHEET 3 OF 3
FILE NO.: 81-7213 (M)

PC 11119