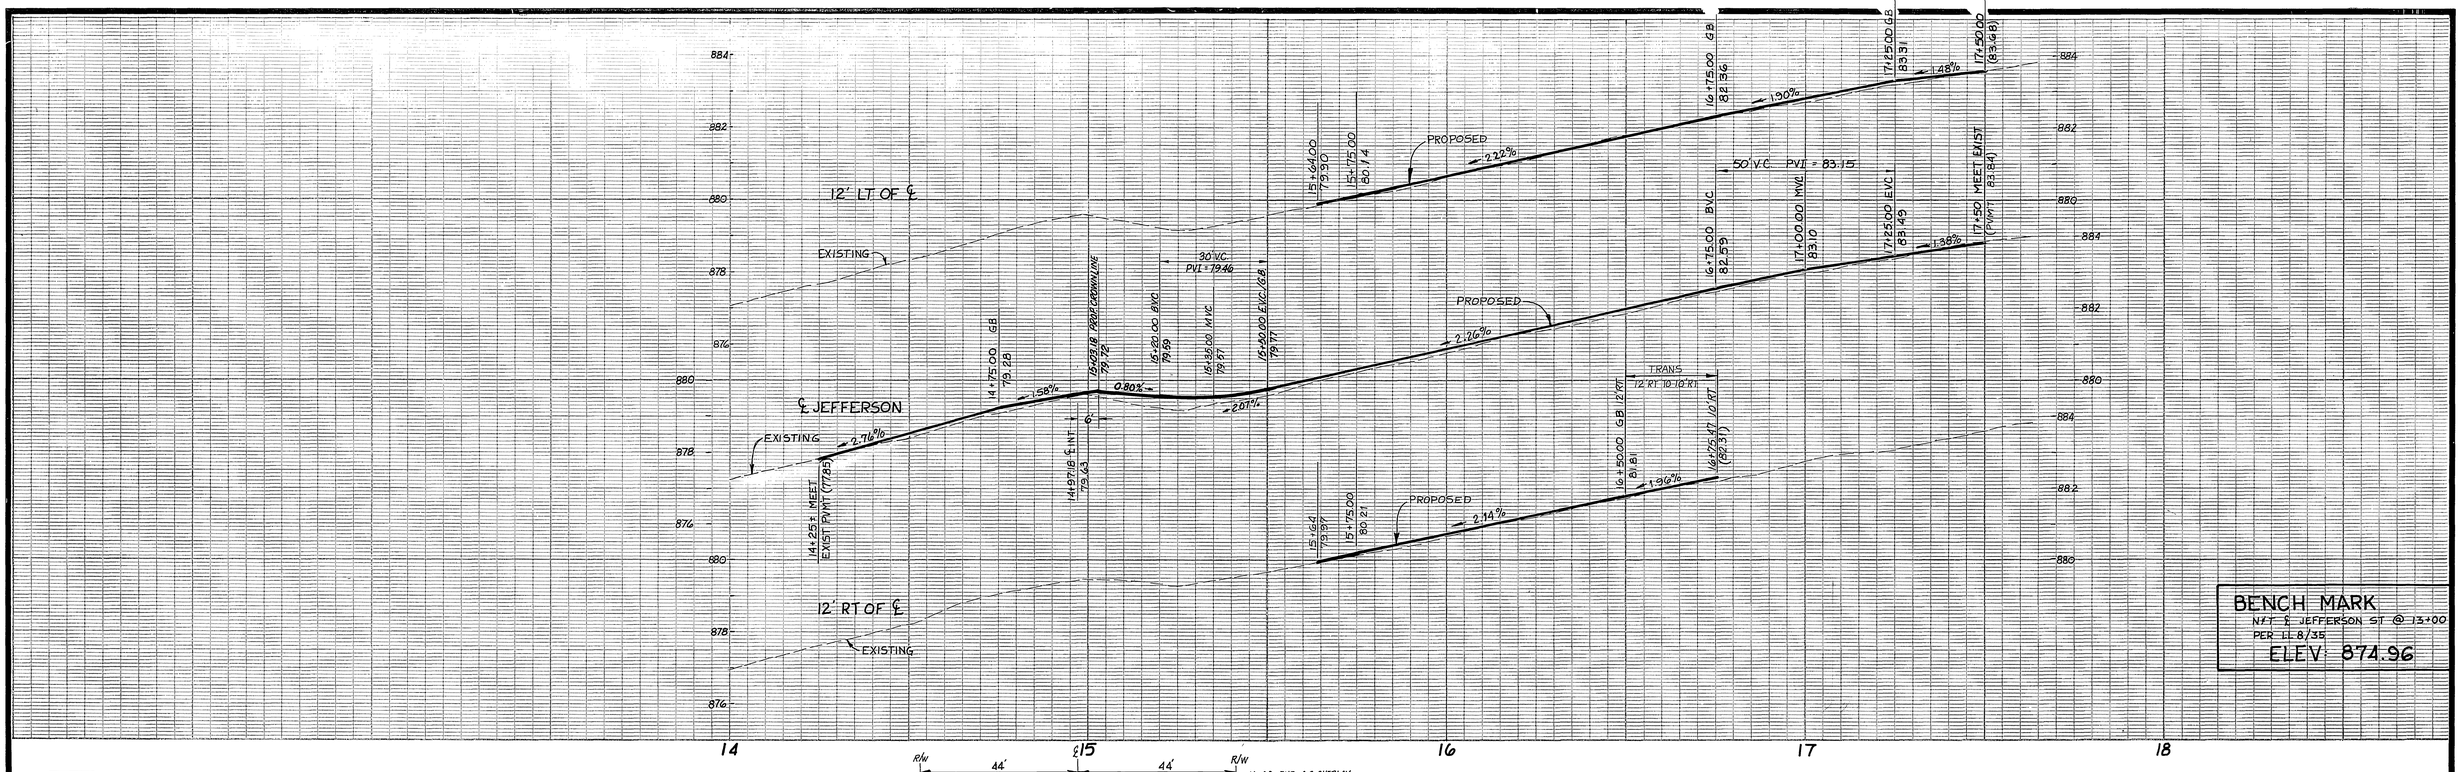

BENCH MARK
NFT ℄ JEFFERSON ST @ 13+00
PER LL 8/35
ELEV: 874.96

OVERLAY EXISTING A.C. PAVEMENT WITH A VARIABLE THICKNESS OF A.C. MINIMUM OVERLAY TO BE 0.05' THICK, MAX. 0.40' THICK.

(1) FEATHER A.C. OVERLAY TO MEET EXISTING PAVEMENT. AT BERM, MEET EXIST ℄.

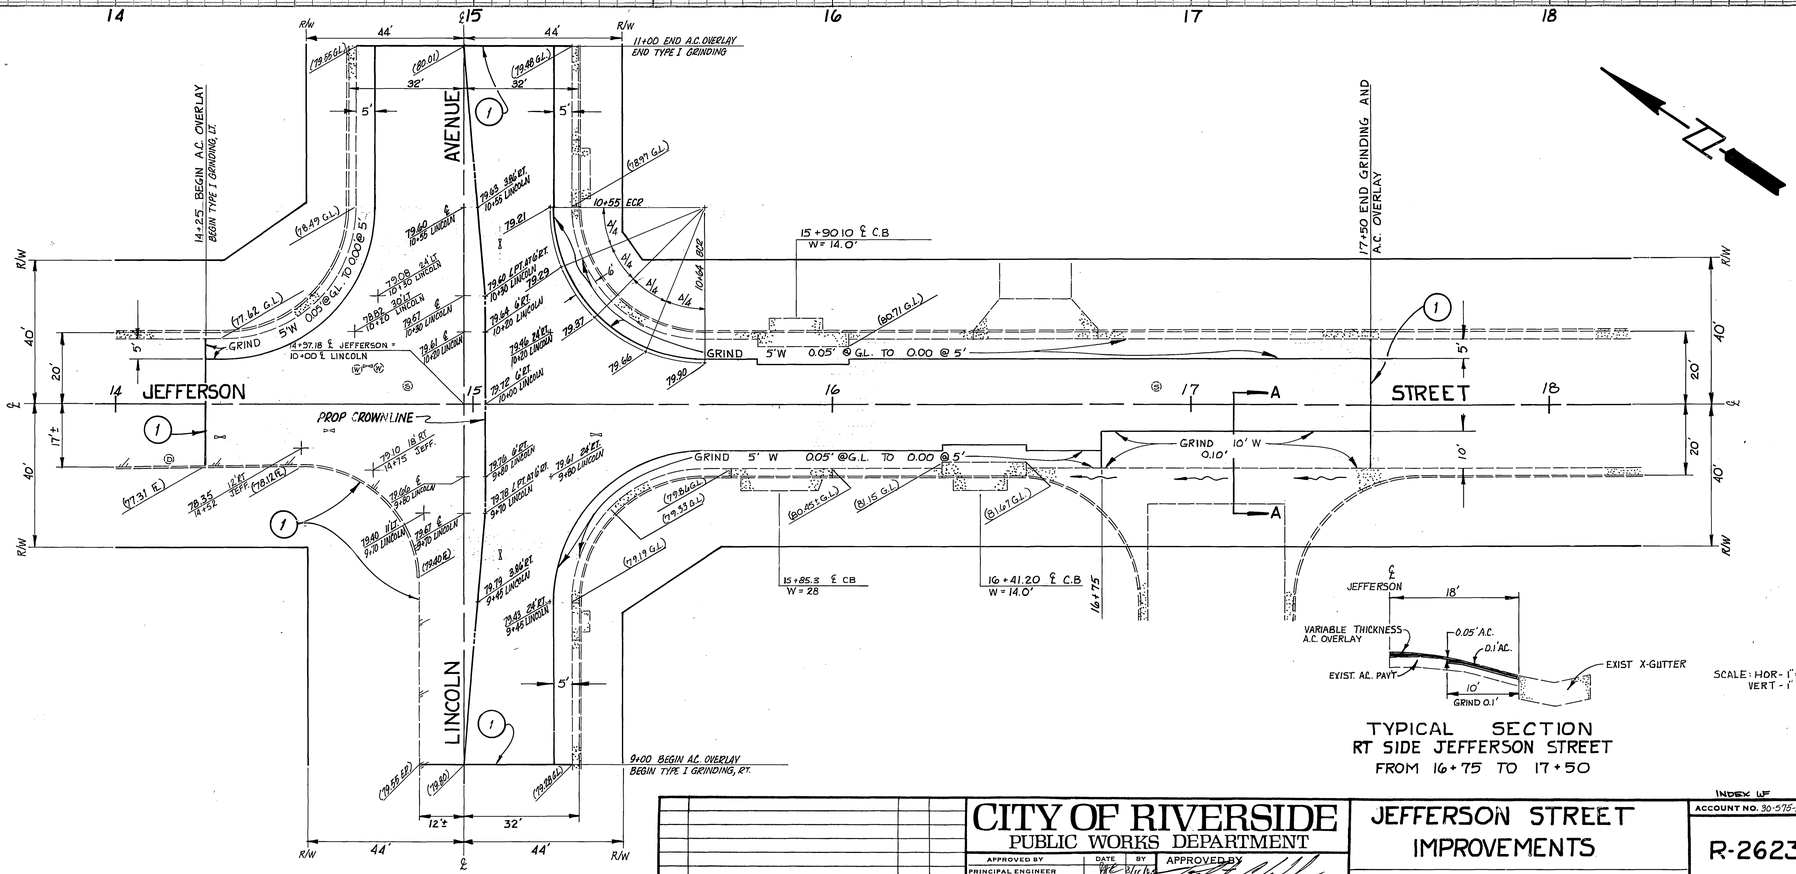

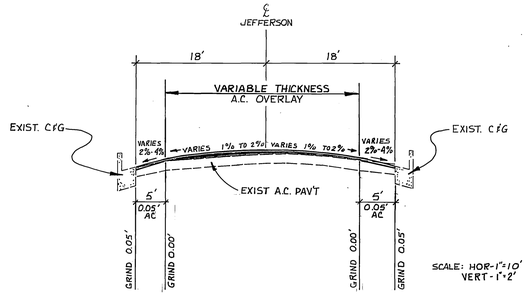

TYPICAL SECTION - JEFFERSON ST.
FROM 15+64 TO 16+75

TYPICAL SECTION
RT SIDE JEFFERSON STREET
FROM 16+75 TO 17+50

LIST OF QUANTITIES

ITEM	QUANTITY	
DENSE GRADED A.C.	230	TON
GRINDING TYPE I	618	L.F.
GRINDING TYPE II	750	S.F.
ADJUST SEWER M.H. TO GRADE	2	EA
ADJUST WATER M.H. TO GRADE	2	EA
ADJUST GATE VALVE COVER TO GRADE	6	EA

MARK	REVISIONS	APPR.	DATE

DESIGNED BY SK DRAWN BY BLD CHECKED BY RMcG

CITY OF RIVERSIDE
PUBLIC WORKS DEPARTMENT

APPROVED BY	DATE	BY
PRINCIPAL ENGINEER		
PARK DEPARTMENT		
TRAFFIC DIVISION	—	—
CHIEF P. W. ENGINEER		

APPROVED BY
PUBLIC WORKS DIRECTOR
DATE 8/23/84

JEFFERSON STREET IMPROVEMENTS

AT LINCOLN AVE INTERSECTION

HORIZ. SCALE: 1" = 20' VERT. SCALE: 1" = 2'

INDEX WF
ACCOUNT NO. 30-575-291-09

R-2623

SHEET 1 OF 1

OZALID-NO.1

SHEET 4 OF 4 M-307