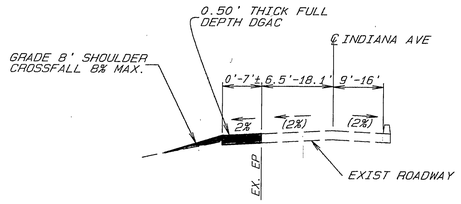

TYP SECTION-INDIANA AVE STA 17+50 TO 20+50

SCALE: HORIZ 1"=10' VERT 1"=4'

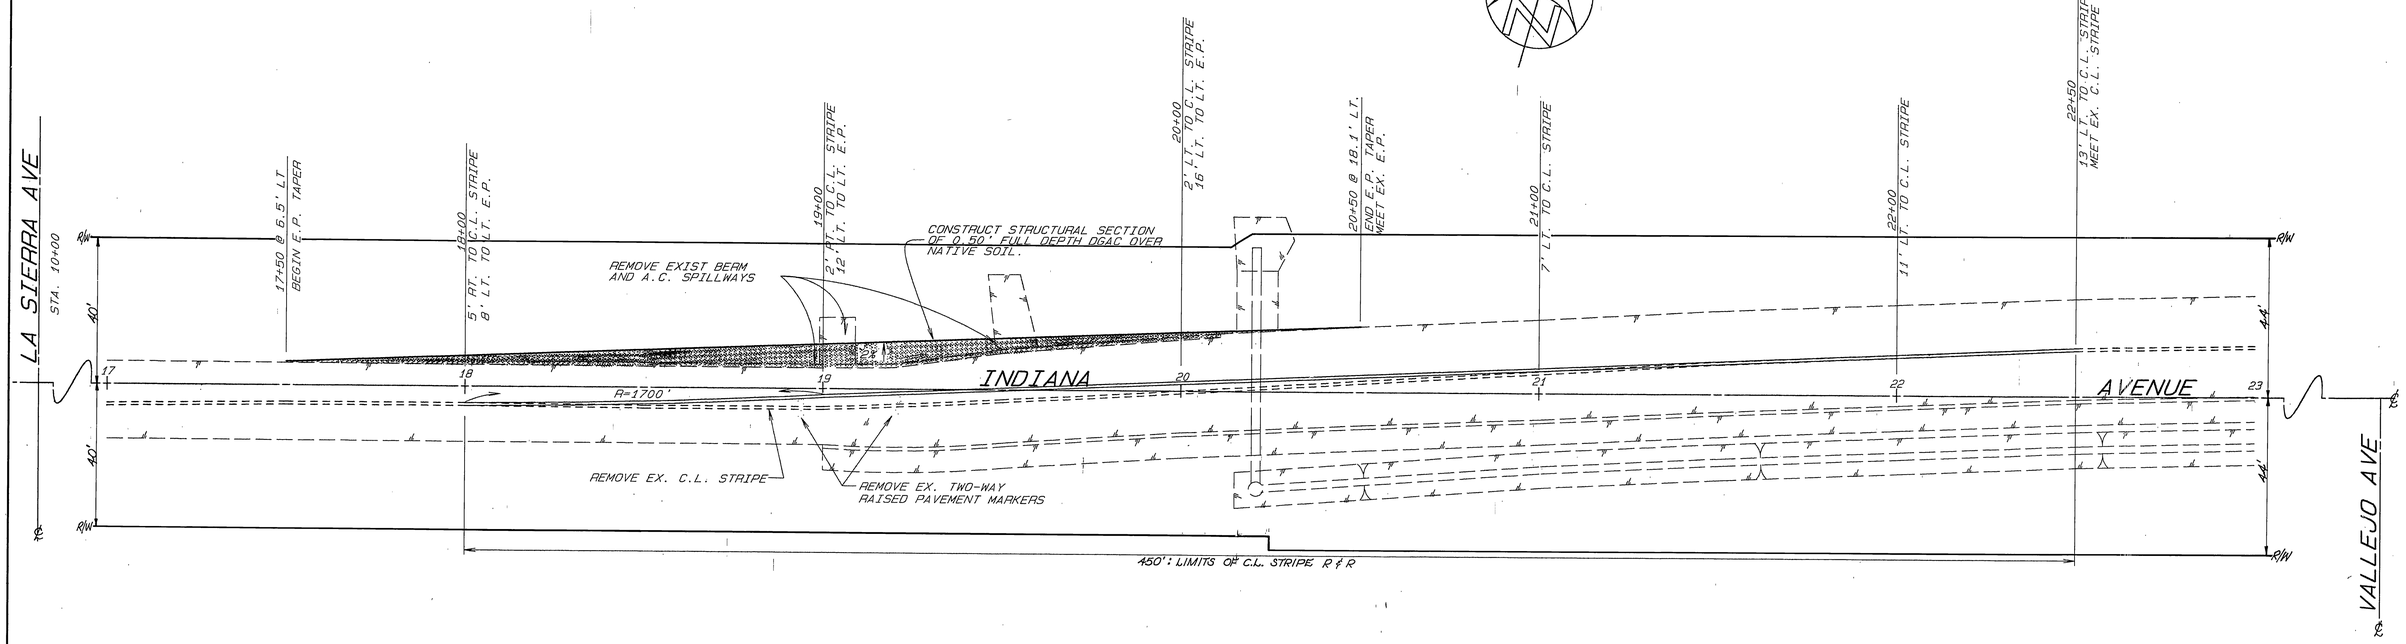

ENGINEER IN RESPONSIBLE CHARGE

Ronald C. Mueller

RONALD C. MUELLER
R.C.E. 29510 expires 3/31/95

DATE 1/7/92

REGISTERED PROFESSIONAL ENGINEER RONALD C. MUELLER NO. 29510 Expires: 3/31/95 CIVIL STATE OF CALIFORNIA

MARK	REVISIONS	APPR.	DATE

DESIGNED BY RCM DRAWN BY CS.RJM CHECKED BY RCM

CITY OF RIVERSIDE
PUBLIC WORKS DEPARTMENT

APPROVED BY	DATE	BY
DEPUTY P.W. ENGINEER	1/9/92	D.G.L.
PRINCIPAL ENGINEER	1/8/92	[illegible]
SURVEYOR	—	—
CHIEF P.W. INSPECTOR	—	—
TRAFFIC DIVISION	1-7-92	[illegible]
PARK & RECREATION	—	—

APPROVED BY [illegible]
PUBLIC WORKS DIRECTOR
DATE 1/9/92

INDIANA AVENUE WIDENING
750' TO 1300' E. OF LA SIERRA

HORIZ. SCALE: 1"=20'

ACCOUNT NO. 38-575-340-04

R-2816A

SHEET 1 OF 1

INDEXED 1-16-92 GH