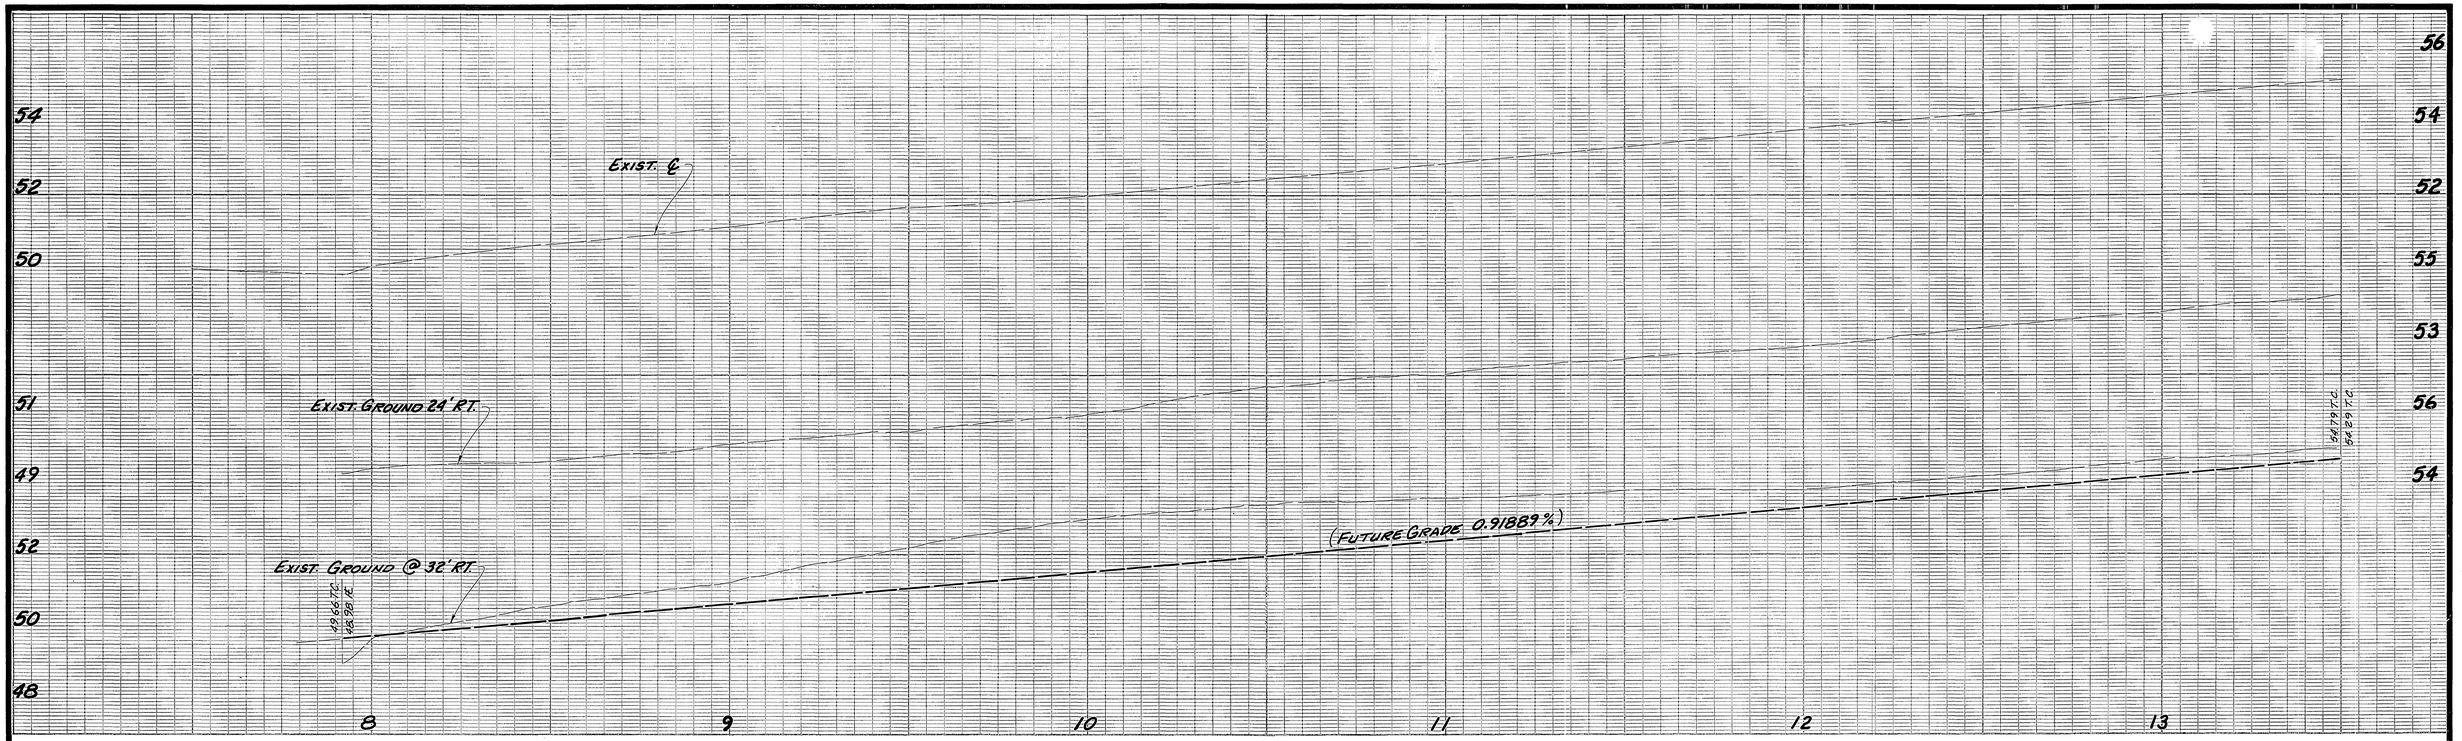

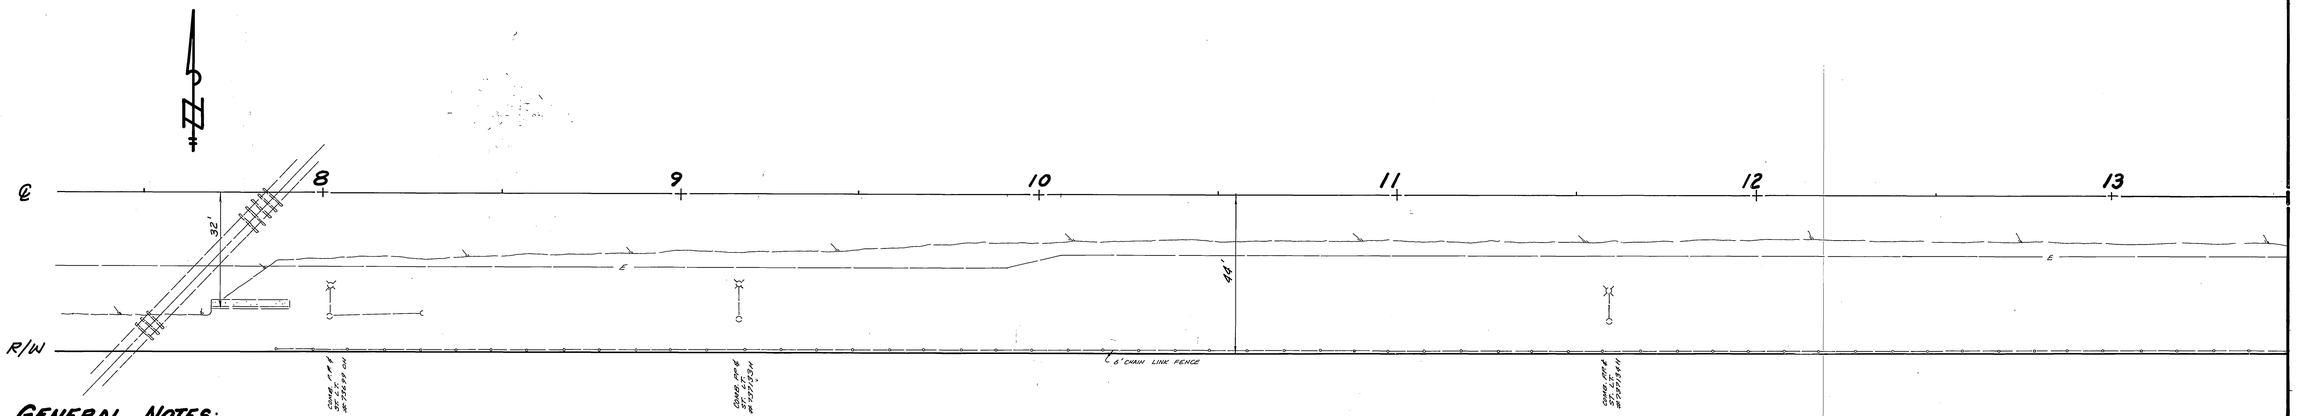

GENERAL NOTES:

1. CONSTRUCTION SHALL BE IN ACCORDANCE WITH THE CITY OF RIVERSIDE, DEPARTMENT OF PUBLIC WORKS STANDARD DRAWINGS AND PER STANDARD SPECIFICATIONS FOR PUBLIC WORKS CONSTRUCTION, CURRENT EDITION.
2. TRIM EDGE OF EXIST. PAVEMENT WHERE NEW PAVEMENT JOINS TO A SMOOTH STRAIGHT LINE. CONSTRUCT MATCH UP PAVING AS SHOWN ON PLAN

CONSTRUCTION NOTES:

(200) CONSTRUCT CURB & GUTTER PER CITY OF RIVERSIDE STANDARD DRAWING 200, TYPE I, 6" C.F.

(302) CONSTRUCT D/W APPROACH PER CITY OF RIVERSIDE STANDARD DRAWING 302, TYPE IV, A = 15', B = 29'

(1) CONSTRUCT .29' A.C. OVER .58' C.A.B.

INDEXED 6-13-88 GH

MARK	REVISIONS	APPR.	DATE

DESIGNED BY: HALL DRAWN BY: TE CHECKED BY:

DWG# 5/4/88 RSL SURVEY: 3/14/19 BOOK

CITY OF RIVERSIDE
PUBLIC WORKS DEPARTMENT

APPROVED BY	DATE	BY
PRINCIPAL ENGINEER	5/23/89	TME
PARK DEPARTMENT		
TRAFFIC DIVISION		
CHIEF P.W. ENGINEER	5.25	

APPROVED BY: [signature]
PUBLIC WORKS DIRECTOR
DATE 3/22/89

CENTRAL AVENUE
CURB & GUTTER IMPROVEMENT
BETWEEN UNION PACIFIC R.R. & WILDERNESS AVE.

HORIZ. SCALE: 1" = 20' VERT. SCALE: 1" = 2'

ACCOUNT NO. 44-461-204-1

R-2909

SHEET 1 OF 2

51830

OZALID- NO.1

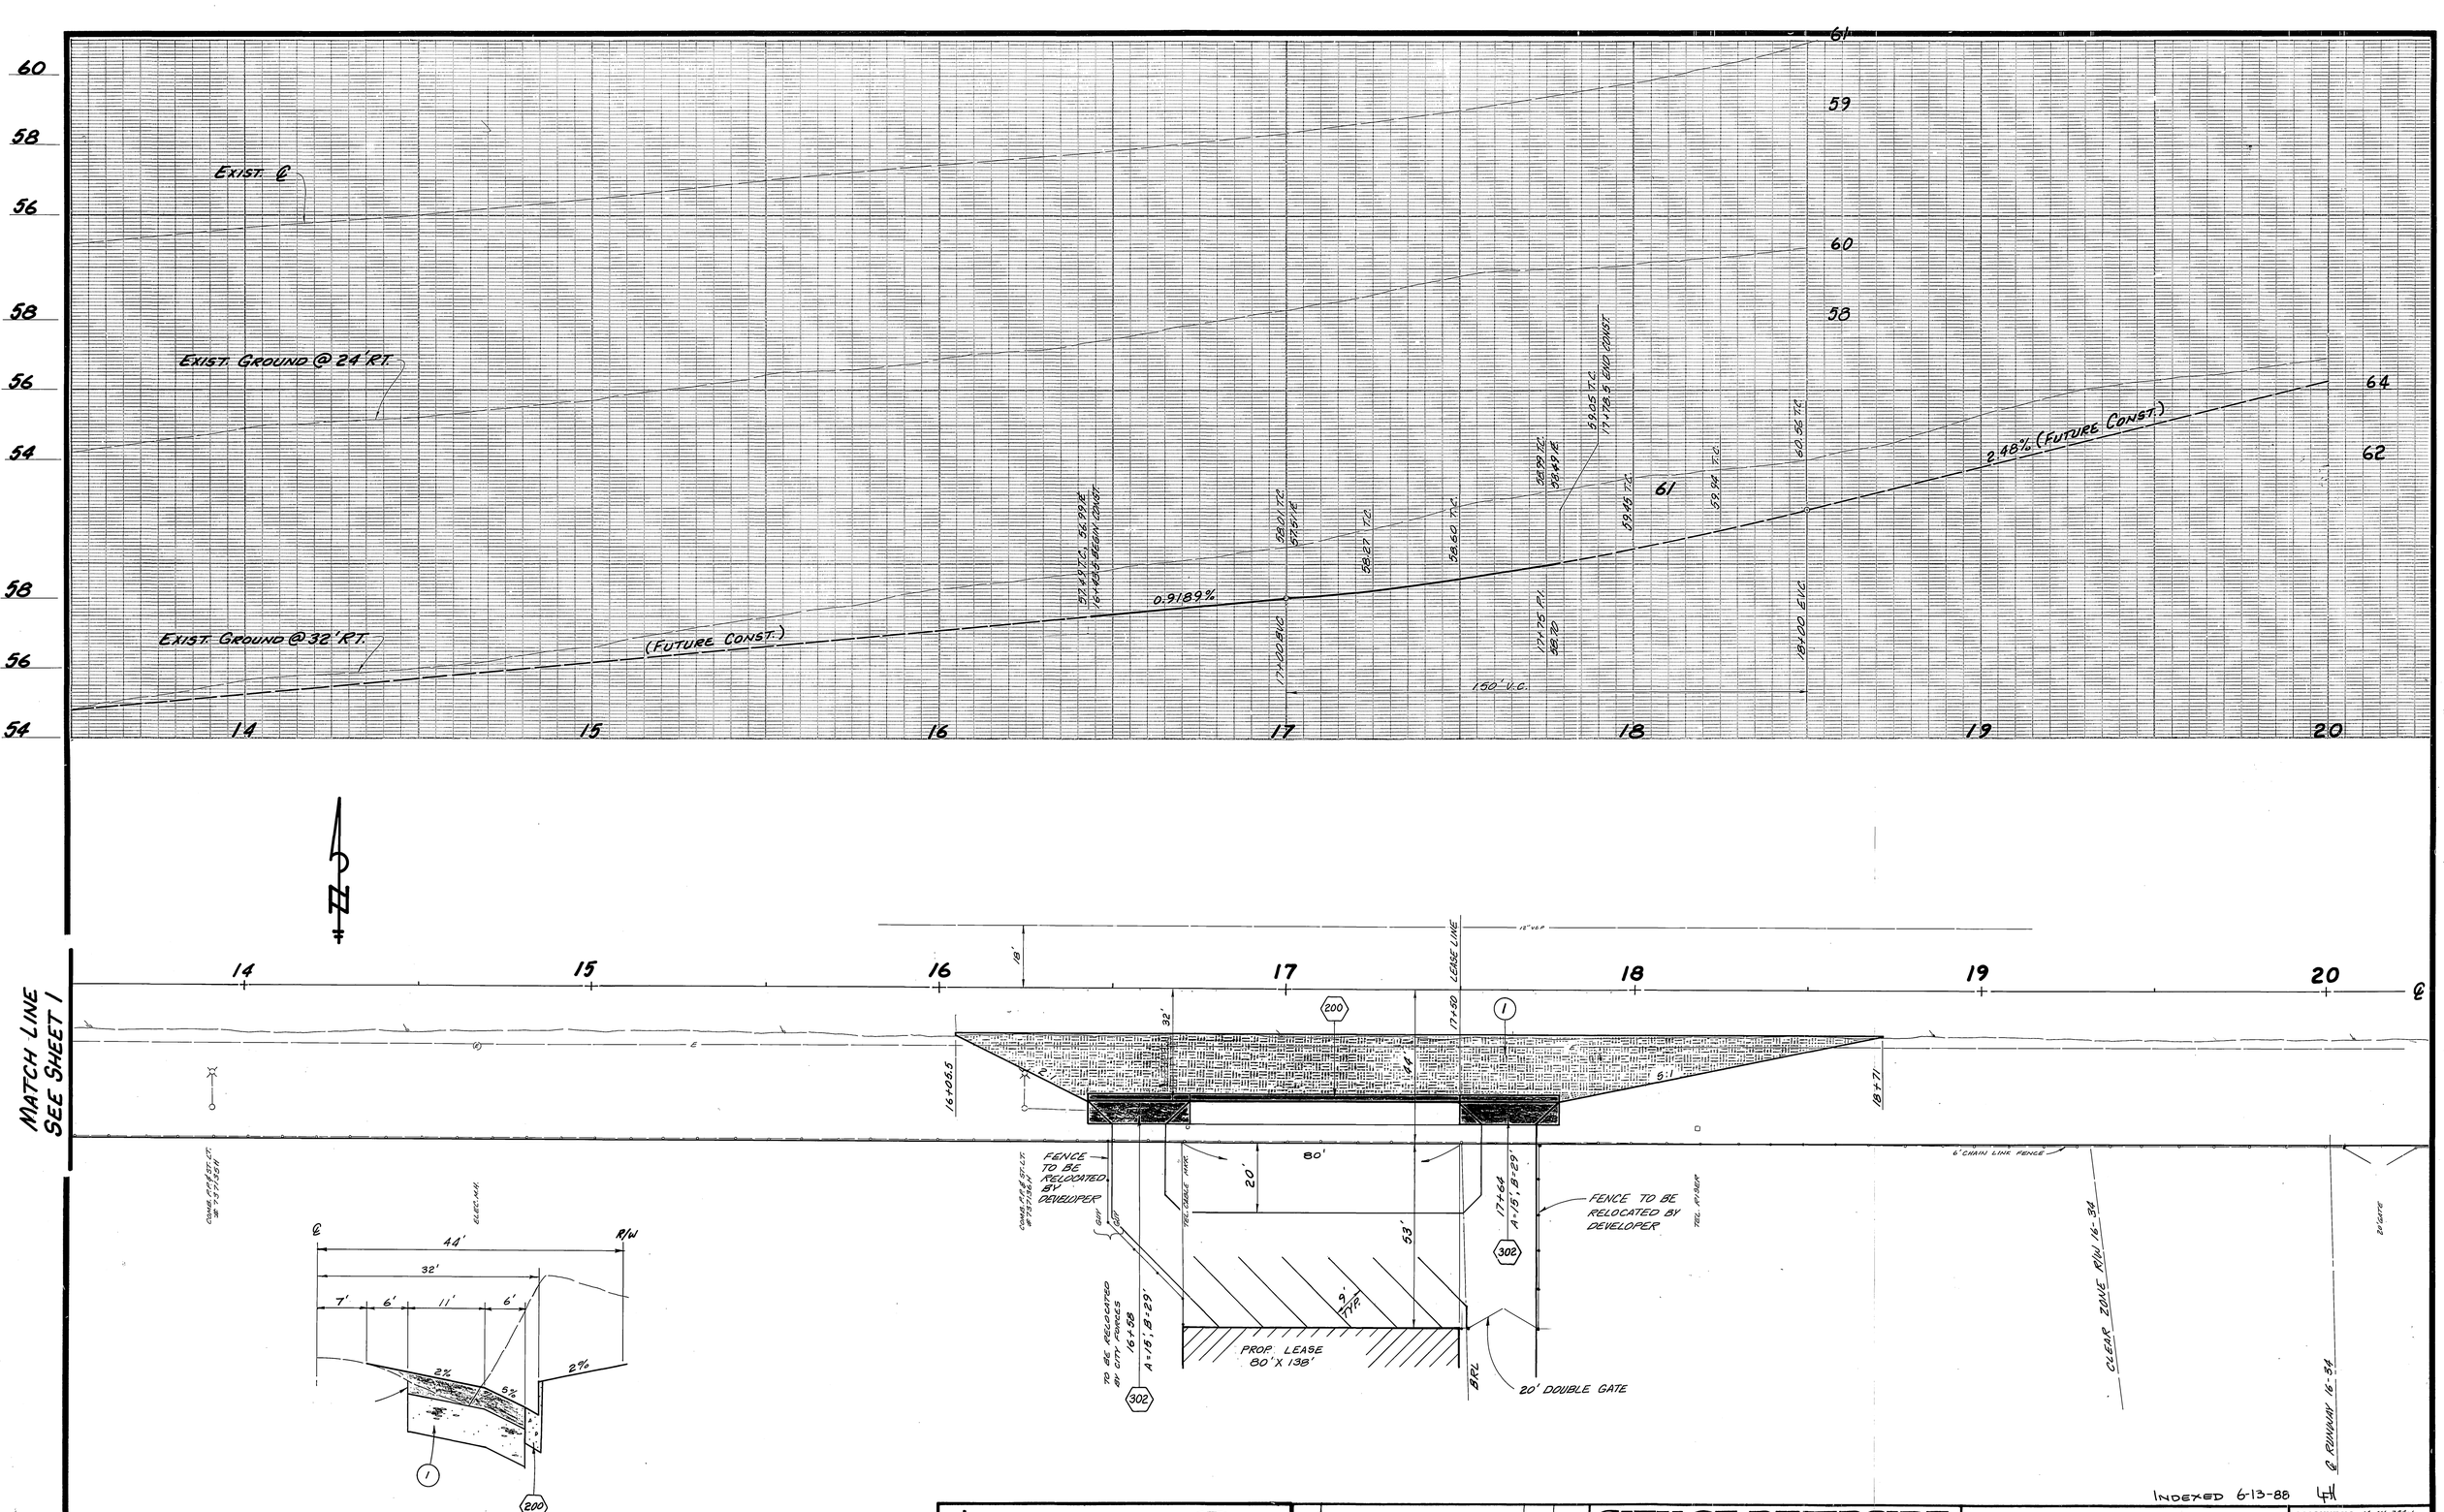

INDEXED 6-13-88

APPROVED AS TO CONCEPT
M. G. Bynoto
AIRPORT DIRECTOR
4-15-88
DATE

ENGINEER IN RESPONSIBLE CHARGE
HANS J. KAMRATH
R.C.E. 14712 expires 3/31/89
DATE 5/3/1988

REGISTERED PROFESSIONAL ENGINEER HANS J. KAMRATH NO: 14712 CIVIL STATE OF CALIFORNIA

MARK	REVISIONS	APPR.	DATE

DESIGNED BY HAM DRAWN BY TE CHECKED BY

CITY OF RIVERSIDE
PUBLIC WORKS DEPARTMENT

APPROVED BY	DATE	BY
PRINCIPAL ENGINEER	5/23/88	SAE
PARK DEPARTMENT		
TRAFFIC DIVISION		
CHIEF P. W. ENGINEER	5.25	
INSP. 5/16/88	SURVEY 5/19/88	

APPROVED BY
PUBLIC WORKS DIRECTOR
DATE 5/26/88

CENTRAL AVENUE
CURB & GUTTER IMPROVEMENT
BETWEEN UNION PACIFIC R.R. & WILDERNESS AVE.

HORIZ. SCALE: 1" = 20' VERT. SCALE: 1" = 2'

ACCOUNT NO. 44-461-284-1

R-2909

SHEET 2 OF 2

81630

OZALID- NO.1