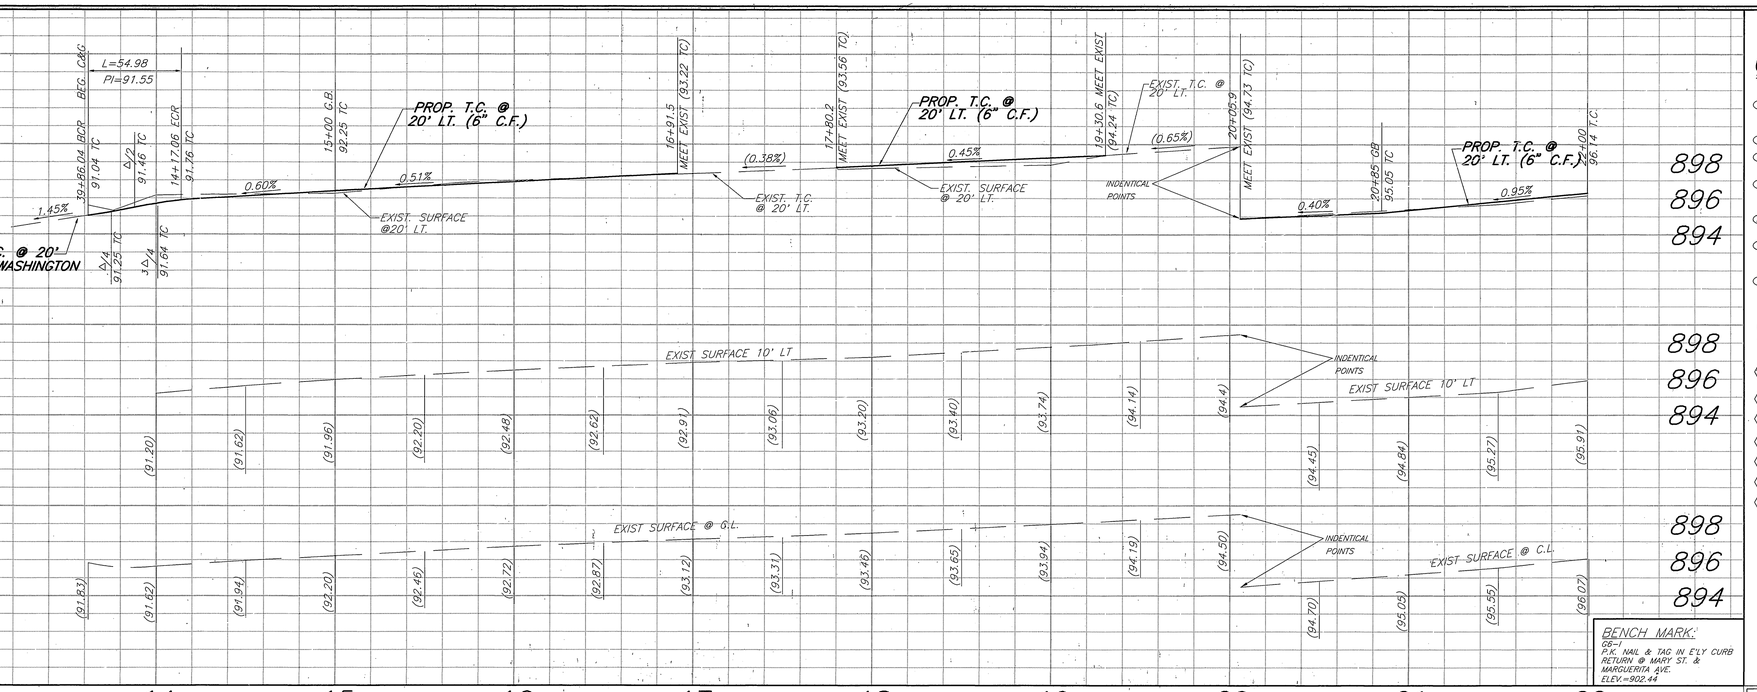

GENERAL NOTES:

1. EXISTING UTILITIES SHOWN ON THIS PLAN ARE PLOTTED FROM UTILITY RECORDS. THE CONTRACTOR IS REQUIRED TO TAKE DUE PRECAUTIONARY MEASURES TO LOCATE AND PROTECT ALL UTILITIES WHETHER OR NOT SHOWN ON THIS PLAN.
2. PRIME CONTRACTORS BIDDING THIS WORK SHALL HAVE A CLASS A OR C-12 LICENSE.
3. CONFLICTING UTILITIES SHOWN WITHIN THE CONSTRUCTION AREA WILL BE RELOCATED PRIOR TO CONSTRUCTION.
4. CONSTRUCTION SHALL BE IN ACCORDANCE WITH THE CITY OF RIVERSIDE, DEPARTMENT OF PUBLIC WORKS, STD. DRAWINGS, AND THE STD. SPECIFICATIONS FOR PUBLIC WORKS CONSTRUCTION 1991 EDITION.
5. TRIM EDGE OF EXISTING PAVEMENT WHERE NEW PAVEMENT JOINS TO A SMOOTH, STRAIGHT LINE.
6. MAILBOXES INTERFERRING WITH PROPOSED CONSTRUCTION SHALL BE RELOCATED TO ENABLE PROPERTY OWNERS TO RECEIVE THEIR MAIL AND BE INSTALLED IN FINAL POSTION BY THE CONTRACTOR.
7. ALL ELEVATIONS SHOWN ON THE PLANS SHALL BE STAKED IN THE FIELD.

CONSTRUCTION NOTES:

- NUMBERS ABOVE 100 IN A HEXAGON ON THE PLAN REFER TO THE RESPECTIVE STANDARD DRAWING AND SHALL BE CONSTRUCTED ACCORDINGLY, UNLESS MODIFICATIONS ARE NOTED ON THE PLAN. ANY NUMBER SHOWN BELOW THE STANDARD DRAWING NUMBER INDICATES THE SPECIFIC ALTERNATE TO BE CONSTRUCTED.
- (2) REMOVE EXISTING CATCH BASIN AND PLUG 18" PIPE BELOW PROPOSED STREET SECTION.
- (3) FURNISH AND INSTALL SIGN POST PER STD. 666 AND RELOCATE EXISTING R-1 SIGN.
- (5) REPLACE OR REGRADE DRIVEWAYS TO LIMITS SHOWN ON PLAN. MATERIAL TO MATCH EXISTING.
- (6) TRIM EXISTING TREE OR SHRUB TO 2' BEHIND AND 8' ABOVE PROPOSED CURB.
- (ADJ) ADJUST SEWER, STORM DRAIN, ELECTRIC OR WATER MANHOLE OR GATE VALVE TO GRADE.
- (W) WATER METER TO BE RELOCATED BY P.U. WATER DIVISION.

CONSTRUCTION LEGEND:

- (C/S1) CONSTRUCT STRUCTURAL SECTION OF 4" DGAC OVER 9" CRUSHED AGGREGATE BASE. OR 8.5" DGAC OVER COMPACTED NATIVE SOIL.
- (VAR. OL) CONSTRUCT 0.1' MIN. VARIABLE THICKNESS DGAC OVERLAY.

BENCH MARK:
CR-1
P.K. NAIL & TAG IN E'LY CURB RETURN @ MARY ST. & MARGUERITA AVE.
ELEV.=902.44

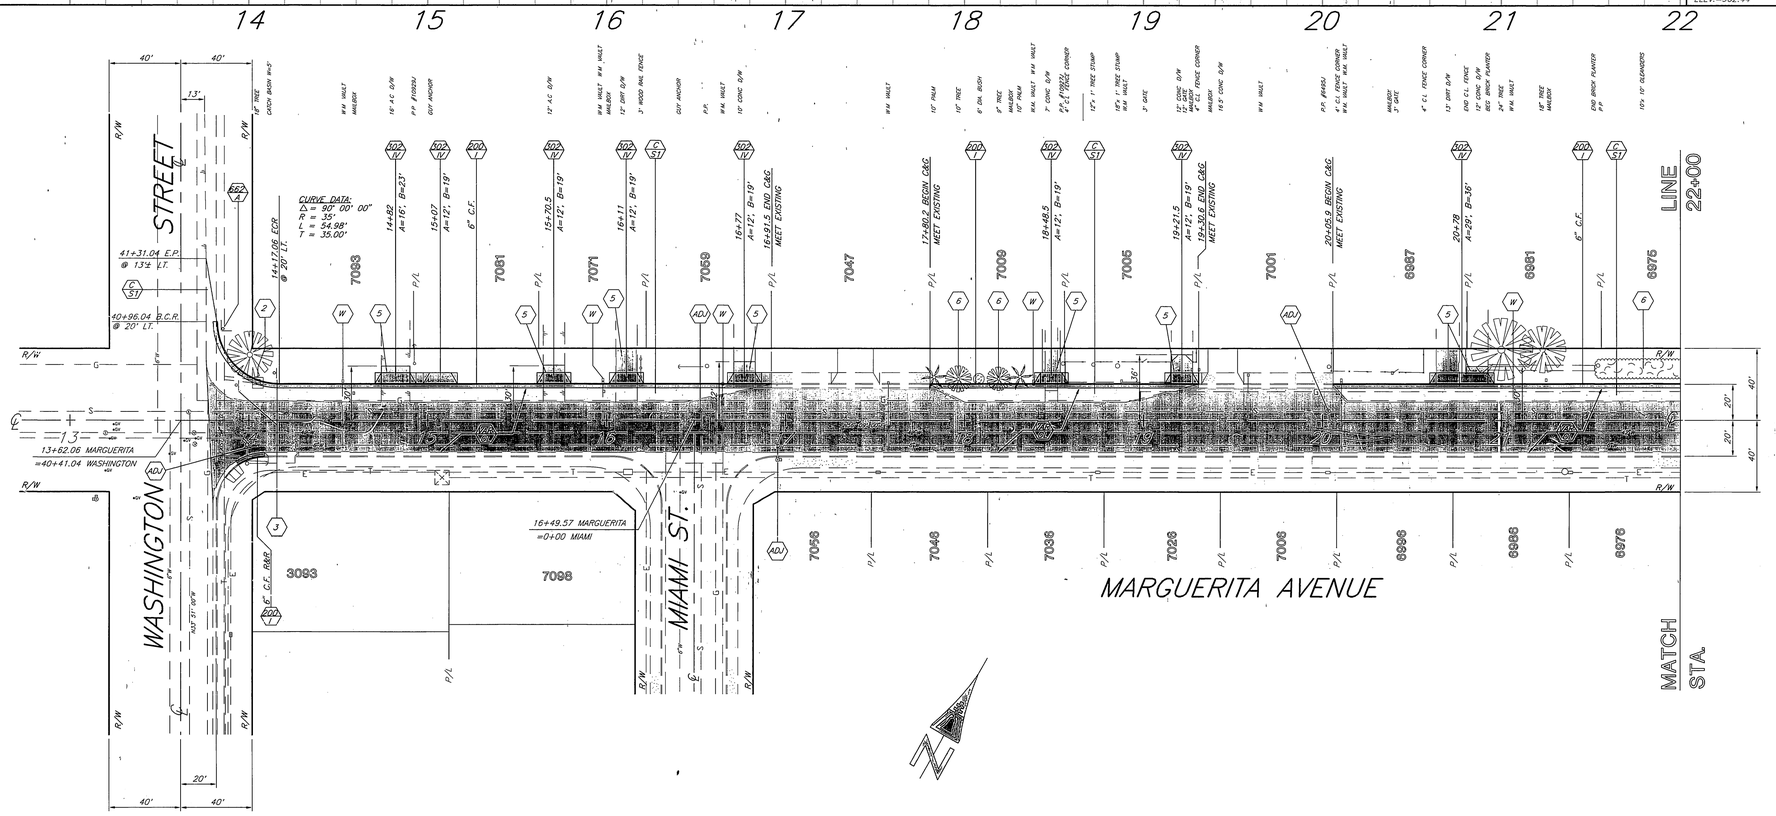

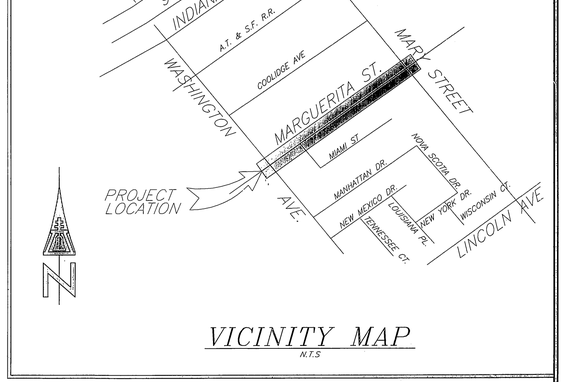

VICINITY MAP
N.T.S

IMPORTANT NOTICE
Section 4216/4217 of the Government Code requires a Dig Alert Identification Number to be issued before a "Permit to Excavate" will be valid. For your Dig Alert I.D. Number call Underground Service Alert
TOLL FREE 1-800-422-4133
Two working days berfore you dig.

REGISTERED PROFESSIONAL ENGINEER LAUREN FRED CALDWELL No. 39441 CIVIL STATE OF CALIFORNIA

ENGINEER IN RESPONSIBLE CHARGE
LAUREN F. CALDWELL
R.C.E. 39441 expires 12/31/93
DATE August 26, 1992

MARK	REVISIONS	APPR.	DATE

DESIGNED BY POOL DRAWN BY LFH CHECKED BY

CITY OF RIVERSIDE
PUBLIC WORKS DEPARTMENT

	APPROVED BY	DATE	BY
DEPUTY P.W. DIRECTOR		9/11/92	RAC
PRINCIPAL ENGINEER		9/14/92	
CHIEF P.W. INSPECTOR			
SURVEYOR		9/23/92	LPH
TRAFFIC DIVISION		8/31/92	
PARKS DEPARTMENT			
STREET SERVICES		9/24/92	

APPROVED BY
PUBLIC WORKS DIRECTOR
DATE 9/25/92

MARGUERITA AVE. WIDENING
BETWEEN WASHINGTON ST. AND MARY ST.
HORIZ. SCALE: 1"=40' VERT. SCALE: 1"=4'

ACCOUNT NO. 30-575-353-07
R-3281
SHEET 1 OF 2

INDEXED 4-21-93 GH

BENCH MARK:
66-1
P.K. NAIL & TAG IN E'LY CURB RETURN @ MARY ST. & MARGUERITA AVE.
ELEV.=802.44

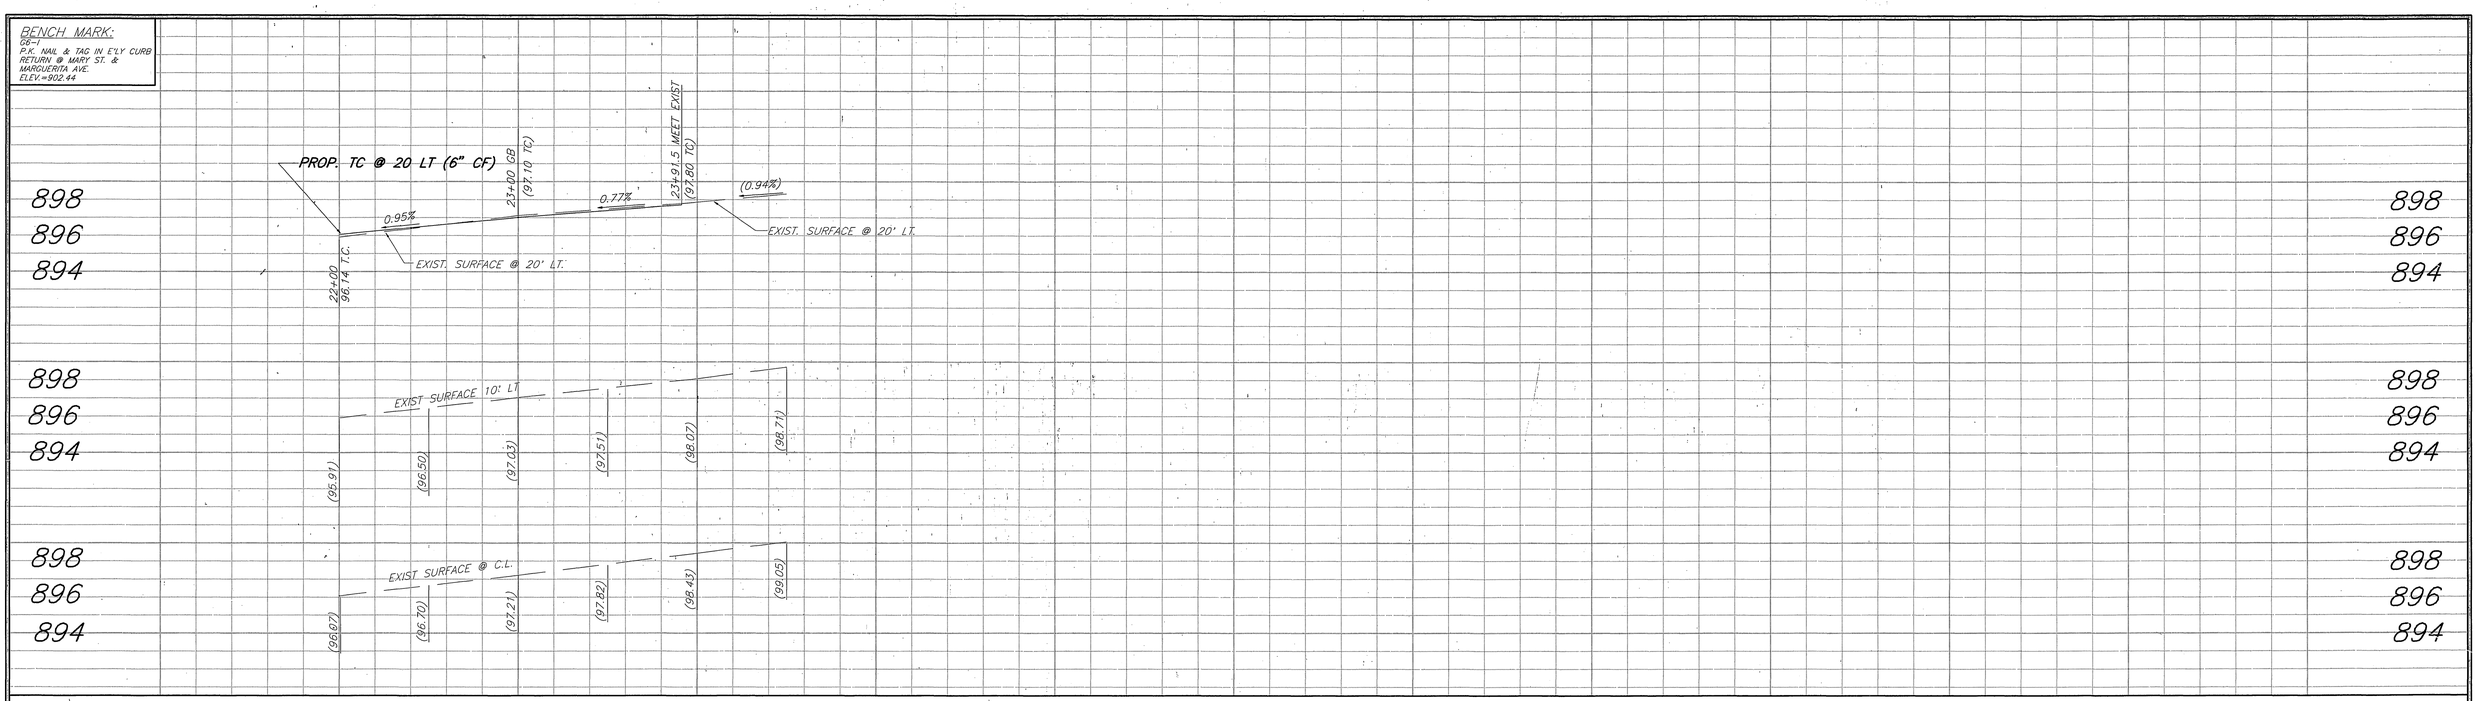

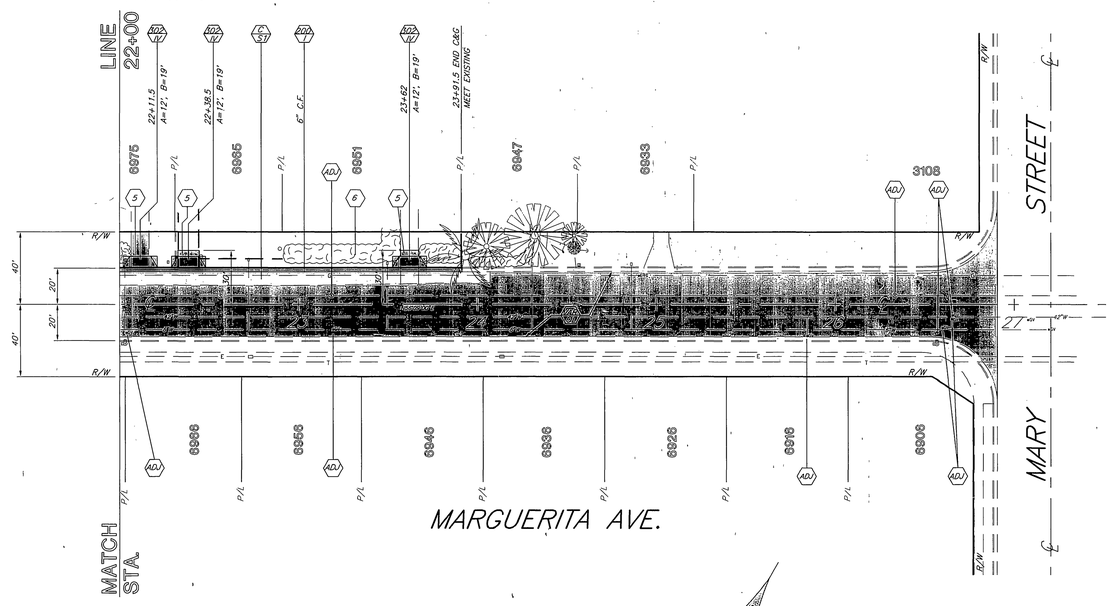

CONSTRUCTION LEGEND:

- (C/ST) CONSTRUCT STRUCTURAL SECTION OF 4" DGAC OVER 9" CRUSHED AGGREGATE BASE. OR 8.5" DGAC OVER COMPACTED NATIVE SOIL.
- (MAC/OL) CONSTRUCT 0.1' MIN. VARIABLE THICKNESS DGAC OVERLAY.

CONSTRUCTION NOTES:

- (5) REPLACE OR REGRADE DRIVEWAYS TO LIMITS SHOWN ON PLAN. MATERIAL TO MATCH EXISTING.
- (6) TRIM EXISTING TREE OR SHRUB TO 2' BEHIND PROPOSED CURB.
- (ADJ) ADJUST SEWER, STORM DRAIN, ELECTRIC OR WATER MANHOLE OR GATE VALVE TO GRADE.
- (W) WATER METER TO BE RELOCATED BY P.U. WATER DIVISION.

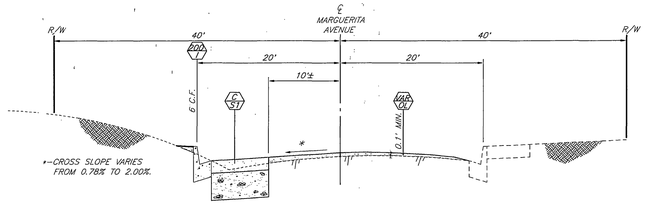

TYPICAL SECTION
N.T.S.

REGISTERED PROFESSIONAL ENGINEER LAUREN FRED CALDWELL No. 39441 CIVIL STATE OF CALIFORNIA

ENGINEER IN RESPONSIBLE CHARGE
LAUREN F. CALDWELL
R.C.E. 39441 expires 12/31/93
DATE August 26, 1992

MARK	REVISIONS	APPR.	DATE

DESIGNED BY POOL DRAWN BY LFH CHECKED BY LC

CITY OF RIVERSIDE
PUBLIC WORKS DEPARTMENT

APPROVED BY	DATE	BY
DEPUTY P.W. DIRECTOR	9/11/92	[illegible]
PRINCIPAL ENGINEER	9/11/92	[illegible]
CHIEF P.W. INSPECTOR		
SURVEYOR	9/24/92	[illegible]
TRAFFIC DIVISION	9/23/92	[illegible]
PARKS DEPARTMENT		
STREET SERVICES	9/24/92	[illegible]

APPROVED BY
PUBLIC WORKS DIRECTOR
DATE 9/25/92

MARGUERITA AVE. WIDENING

BETWEEN WASHINGTON ST. AND MARY ST.

HORIZ. SCALE: 1"=40' VERT. SCALE: 1"=4'

ACCOUNT NO. 30-575-353-07

R-3281

SHEET 2 OF 2

INDEXED 4-21-93 LH