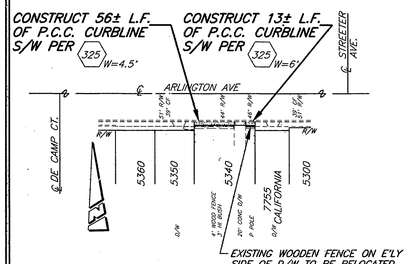

(1) ARLINGTON AVE–S'LY SIDE DE CAMP TO STREETER

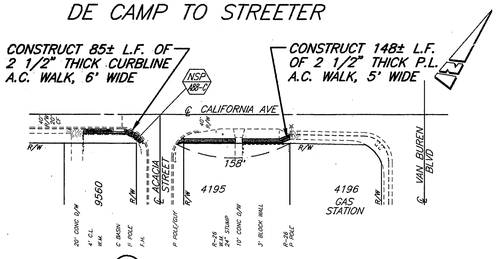

(2) CALIFORNIA AVE–S'LY SIDE ACACIA TO VAN BUREN

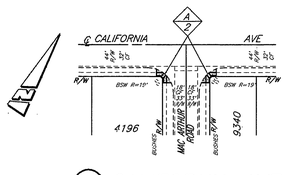

(3) CALIFORNIA AVE– WHEELCHAIR RAMPS @ MAC ARTHUR

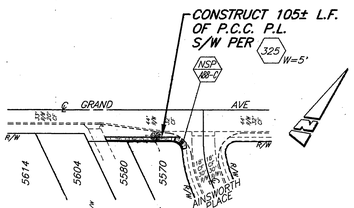

(4) GRAND AVE– S'LY SIDE @ AINSWORTH

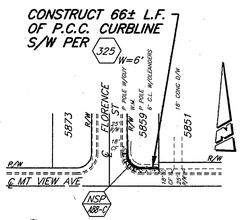

(5) MT. VIEW AVE– NE CORNER @ FLORENCE

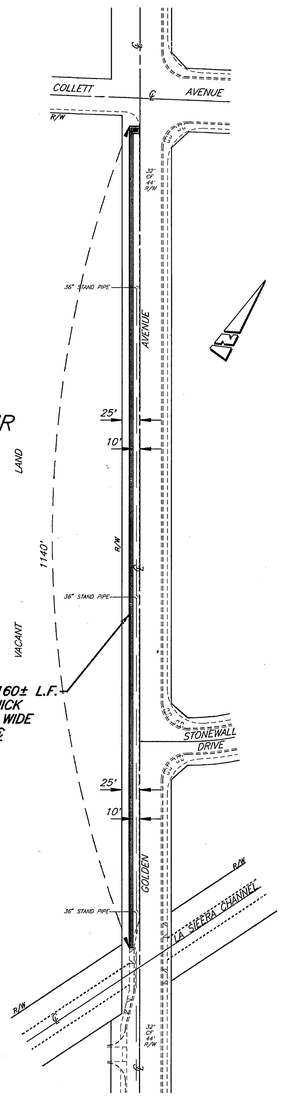

(6) GOLDEN AVENUE–W'LY SIDE COLLETT TO R.C.F.C. CHANNEL

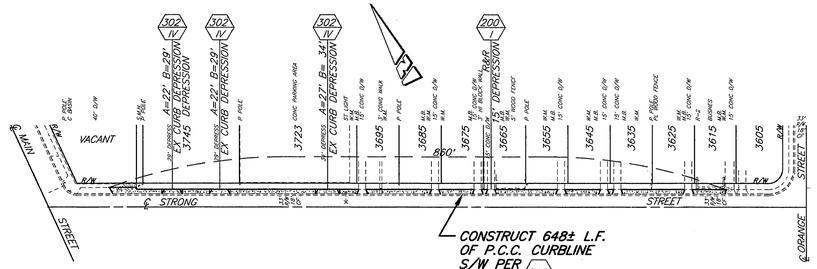

(7) STRONG STREET–N'LY SIDE, MAIN TO ORANGE

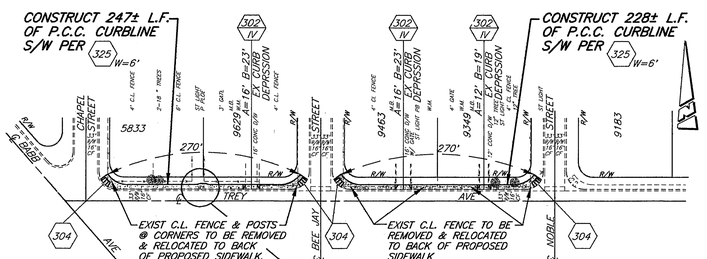

(8) TREY AVE– N'LY SIDE, CHAPEL TO NOBLE

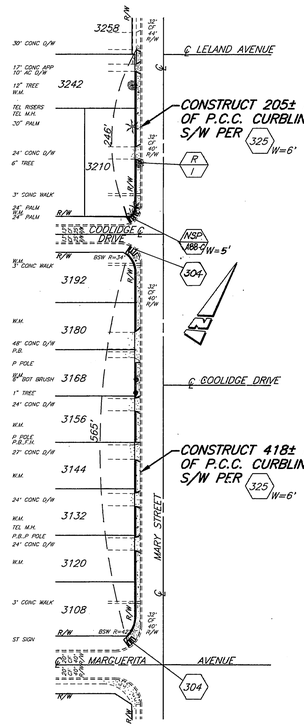

(9) MARY STREET–W'LY SIDE MARGUERITA TO LELAND

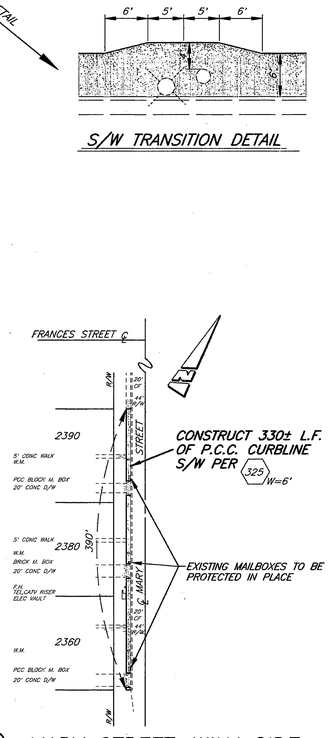

(10) MARY STREET–W'LY SIDE FRANCES TO HAWARDEN

SEE DETAIL

S/W TRANSITION DETAIL

SPECIFIC CONSTRUCTION NOTES

- NUMBERS ABOVE 100 IN A HEXAGON ON THE PLAN REFER TO THE RESPECTIVE STANDARD DRAWING AND SHALL BE CONSTRUCTED ACCORDINGLY. UNLESS MODIFICATIONS ARE NOTED ON THE PLAN OR COVER SHEET. ANY NUMBER SHOWN BELOW THE STANDARD DRAWING NUMBER INDICATES THE SPECIFIC ALTERNATE TO BE CONSTRUCTED.
- (W) WATER SERVICE TO BE LOWERED BY P.U. WATER DIVISION PRIOR TO CONSTRUCTION.
- (A/2) DETAIL NO. / SHEET NO.
- (R/I) REMOVE EXISTING TREE. CLASS I–6" TO 18",CLASS II–18" TO 36",CLASS III–OVER 36".
- (T) TRANSPLANT EXISTING PALM TREE ON SITE, AS DIRECTED BY STREET TREE INSPECTOR AND AS DESCRIBED IN PARK & RECREATION SECTION OF THE ACCOMPANYING SPECIAL PROVISIONS. LOCATION TO BE DETERMINED BY THE STREET TREE INSPECTOR.
- (ST) PLANT STREET TREE (CREPE MYRTLE, 15 GAL., 2 PLACES ON WASHINGTON STREET) AS DIRECTED BY STREET TREE INSPECTOR AND AS DESCRIBED IN PARK & RECREATION SECTION OF THE ACCOMPANYING SPECIAL PROVISIONS AND AS DESCIBED HEREON.
- (NSP 488-2) STATE OF CALIFORNIA, DEPT OF TRANSPORTATION, STANDARD PLANS, DATED JULY 1992.

GENERAL CONSTRUCTION NOTES

1. EXISTING UTILITIES SHOWN ON THIS PLAN ARE PLOTTED FROM UTILITY RECORDS. THE CONTRACTOR IS REQUIRED TO TAKE DUE PRECAUTIONARY MEASURES TO LOCATE AND PROTECT ALL UTILITIES WHETHER OR NOT SHOWN ON THIS PLAN.
2. PRIME CONTRACTORS BIDDING THIS WORK SHALL HAVE A CLASS A OR C–12 LICENSE.
3. CONFLICTING UTILITIES SHOWN WITHIN CONSTRUCTION AREA WILL BE RELOCATED PRIOR TO CONSTRUCTION.
4. RIGHTS OF ENTRY HAVE BEEN OBTAINED FOR WORK SHOWN OUTSIDE OF CITY RIGHT OF WAY.
5. TREES AND SHRUBS AFFECTED BY THE PROPOSED SIDEWALK CONST SHALL BE TRIMMED TO AT LEAST 8' VERTICALLY ABOVE THE SIDEWALK SURFACE AND TO AT LEAST 3' LATERALLY OF THE SIDEWALK, WHERE RIGHT–OF–WAY PERMITS.
6. MAIL BOXES INTERFERING WITH PROPOSED SIDEWALK CONSTRUCTION SHALL BE TEMPORARILY RELOCATED TO ENABLE PROPERTY OWNERS TO RECEIVE THEIR MAIL AND BE REINSTALLED IN FINAL POSITION BY THE CONTRACTOR.
7. WATER METERS, GAS METERS AND STREET LIGHT PULL BOXES AFFECTED BY CONSTRUCTION SHALL BE ADJUSTED TO THE PROPOSED SIDEWALK GRADE.
8. EXISTING SPRINKLERS AND IRRIGATION LINES AFFECTED BY THE CONSTRUCTION OF THE PROPOSED SIDEWALK SHALL BE RELOCATED TO THE BACK OF THE SIDEWALK.

SITE	LOCATION
(1)	ARLINGTON AVE. –S'LY SIDE, DECAMP TO STREETER
(2)	CALIFORNIA AVE.–S'LY SIDE, ACACIA TO VAN BUREN
(3)	CALIFORNIA AVE.–W.C. RAMPS AT MAC ARTHUR
(4)	GRAND AVE.–S'LY SIDE @ AINSWORTH
(5)	MT. VIEW AVE.–N.E. CORNER @ FLORENCE
(6)	GOLDEN AVE.–W'LY SIDE, COLLETT TO R.C.F.C. CHANNEL
(7)	STRONG STREET–N'LY SIDE, MAIN TO ORANGE
(8)	TREY AVE.–N'LY SIDE, CHAPEL TO NOBLE
(9)	MARY STREET–W'LY SIDE, MARGUERITA TO LELAND
(10)	MARY STREET–W'LY SIDE, FRANCES TO HAWARDEN
(11)	WASHINGTON ST.–W'LY SIDE, NIXON TO MAGNOLIA
(12)	JONES AVE.–E'LY SIDE, WELLS TO GRAMERCY
(13)	TERRACINA DR.–S'LY SIDE, BROCKTON TO MAGNOLIA
(14)	CALIFORNIA AVE.–S'LY SIDE, JACKSON TO JEFFERSON
(15)	ARLINGTON AVE.–N'LY SIDE, W'LY OF MAGNOLIA

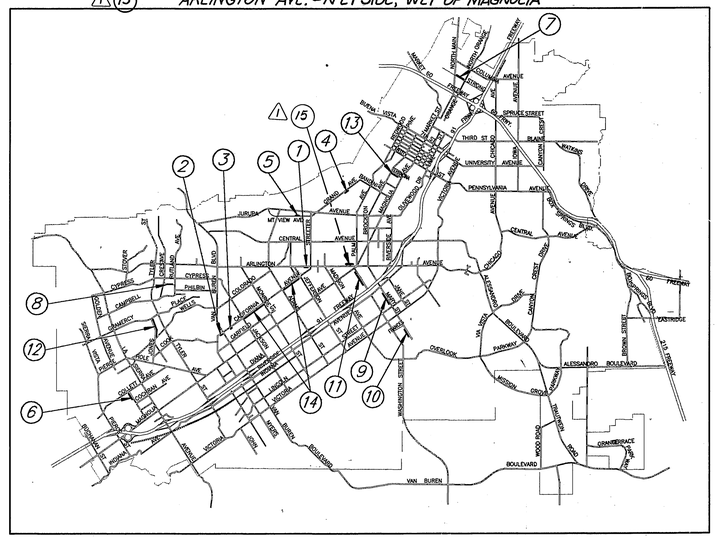

PROJECT LOCATION PLAN

0 KM. 4 KM. 8 KM. 12 KM.
0' 4000' 8000' 16000' 24000' 32000' 40000' 48000'

SCALE:1"=8000'

ENGINEER IN RESPONSIBLE CHARGE
RONALD C. MUELLER
R.C.E. No. 29510 expires 3/31/95
DATE 10/22/93

REGISTERED PROFESSIONAL ENGINEER RONALD C. MUELLER NO. 29510 Expires 3/31/95 CIVIL STATE OF CALIFORNIA

MARK	REVISIONS	APPR.	DATE
1	ADDED SITE 15.	RCM	1/5/94

DESIGNED BY CURT DRAWN BY CURT CHECKED BY RCM

CITY OF RIVERSIDE, CALIFORNIA
PUBLIC WORKS DEPARTMENT

APPROVED BY	BY	DATE
DEPUTY P.W. DIRECTOR	RCM	11/19/93
PRINCIPAL ENGINEER	JR	11/30/93
CHIEF P.W. INSPECTOR		
STREET SERVICES	PC	12/2/93
SURVEYOR	—	—
TRAFFIC DIVISION	—	—
PARKS DEPARTMENT	LM	12/2/93

APPROVED BY
PUBLIC WORKS DIRECTOR
DATE 12/30/93

S/W CONSTRUCTION @ VARIOUS LOCATIONS 1992/93

HORIZ. SCALE: 1" = 100' VERT. SCALE: N/A

ACCT. NO. 230–541500–440223–30023

R–3304

SHEET 1 OF 2

PC 3664-P

INDEXED 9/29/94 GH

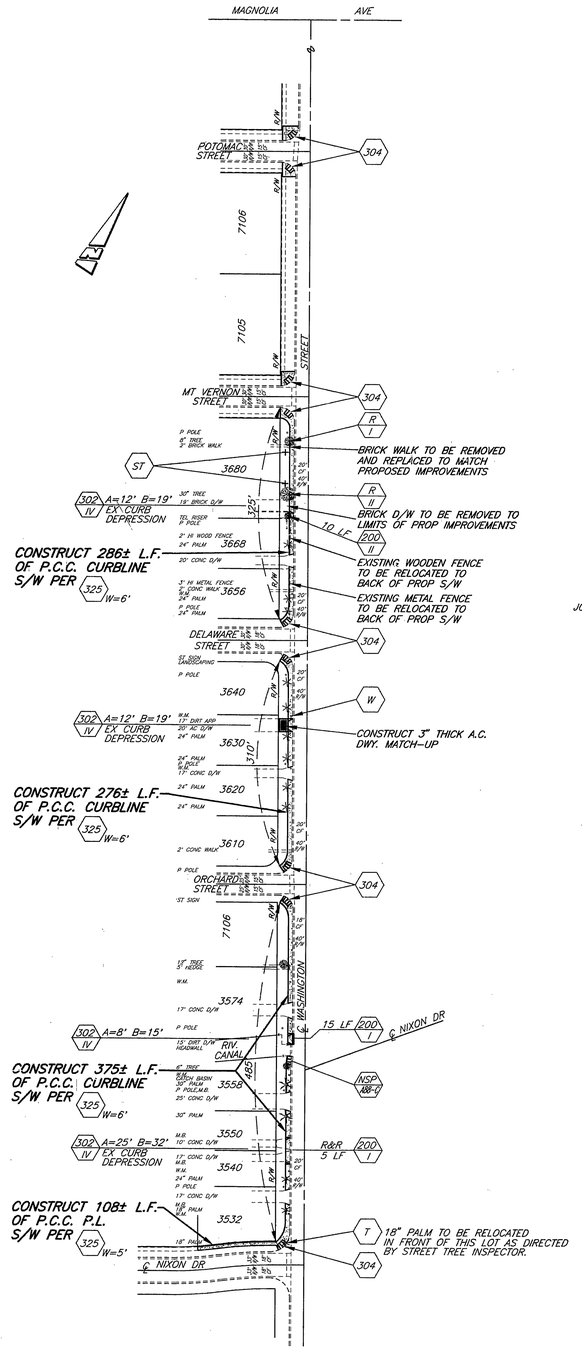

(11) WASHINGTON STREET NIXON TO MAGNOLIA

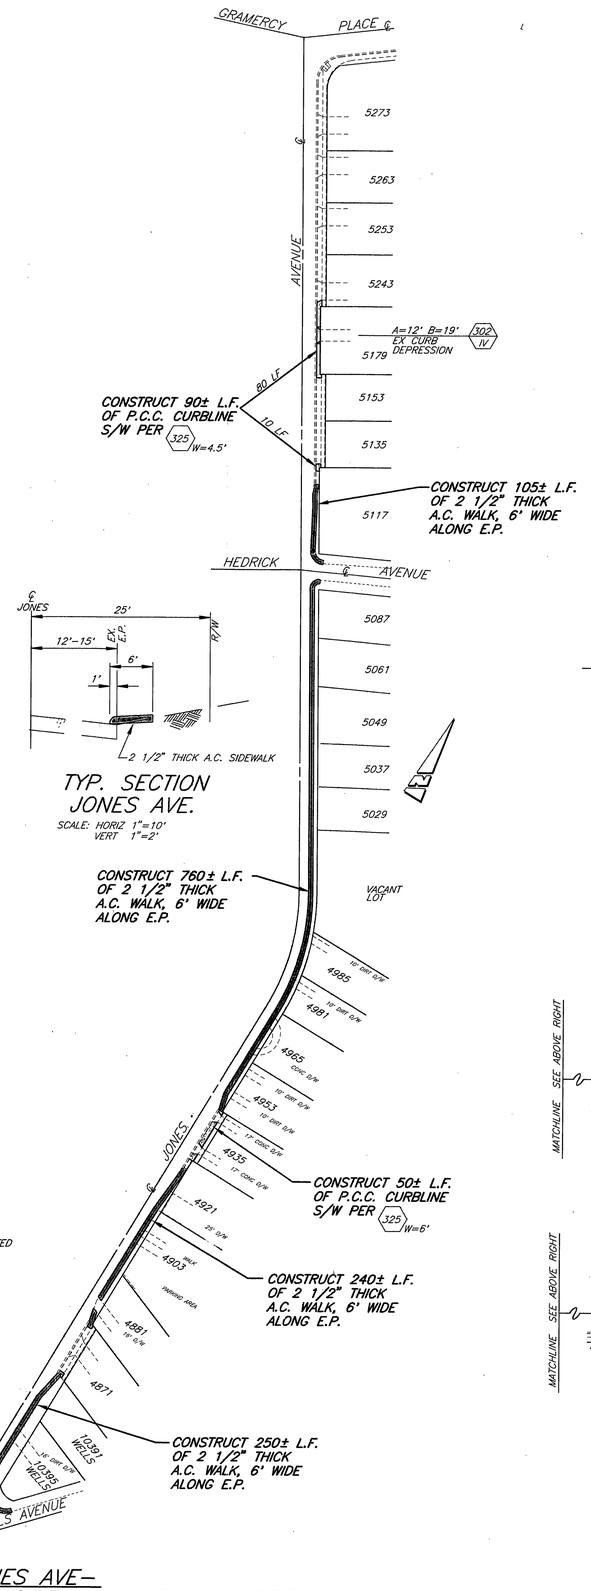

TYP. SECTION JONES AVE.

SCALE: HORIZ 1"=10'
VERT 1"=2'

(12) JONES AVE– E'LY SIDE–WELLS TO GRAMERCY

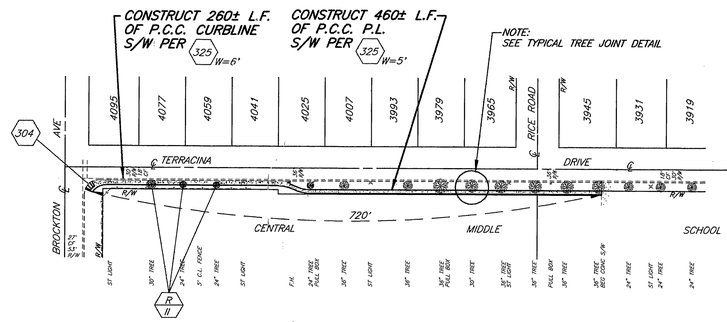

(13) TERRACINA DRIVE– S'LY SIDE–BROCKTON TO MAGNOLIA

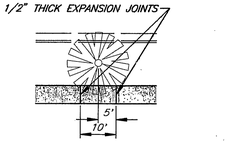

TYPICAL TREE JOINT DETAIL

SCALE 1"=20'

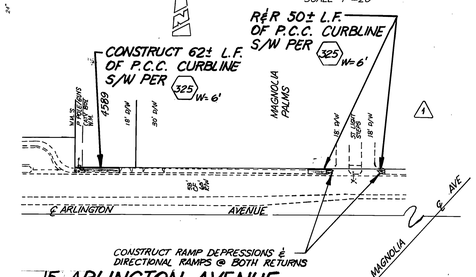

15 ARLINGTON AVENUE N'LY SIDE–W'LY OF MAGNOLIA

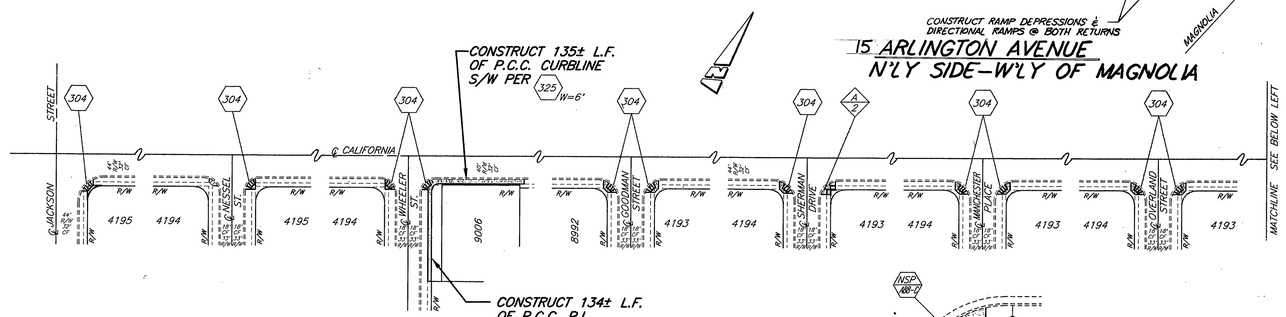

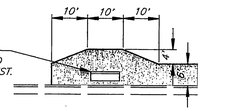

S/W TRANSITION DETAIL

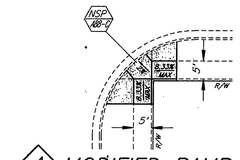

A MODIFIED RAMP DETAIL

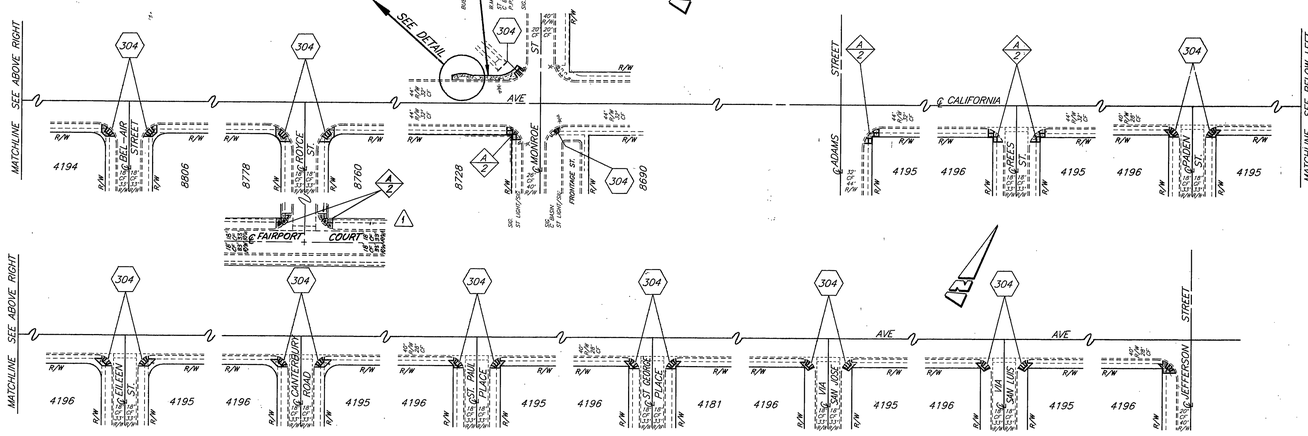

14 CALIFORNIA AVE– WHEELCHAIR RAMPS MONROE TO JEFFERSON

REGISTERED PROFESSIONAL ENGINEER RONALD C. MUELLER NO. 22610 Expires 3/31/95 CIVIL STATE OF CALIFORNIA

Ronald C. Mueller

MARK	REVISIONS	APPD	DATE
1	ADDED ADDITIONAL WORK ON ROYCE & FAIRPORT & ENLARGING W/S BY MAGNOLIA	RCM	1/5/94

DESIGNED BY CURT DRAWN BY CURT CHECKED BY RCM

CITY OF RIVERSIDE, CALIFORNIA
PUBLIC WORKS DEPARTMENT

APPROVED BY	BY	DATE
DEPUTY P.W. DIRECTOR		11/11/93
PRINCIPAL ENGINEER		10/28/93
CHIEF P.W. INSPECTOR		
STREET SERVICES	DC	10-27-93
~~SURVEYOR~~		
~~TRAFFIC DIVISION~~		
PARKS DEPARTMENT		10-26-93

APPROVED BY
PUBLIC WORKS DIRECTOR
DATE 12/30/93

S/W CONSTRUCTION @ VARIOUS LOCATIONS 1992/93

HORIZ. SCALE: 1" = 100' VERT. SCALE: N/A

ACCT. NO. #30-541500-440223-30023

R-3304

SHEET 2 OF 2

PC 3064-P

INDEXED 7/29/94 HH