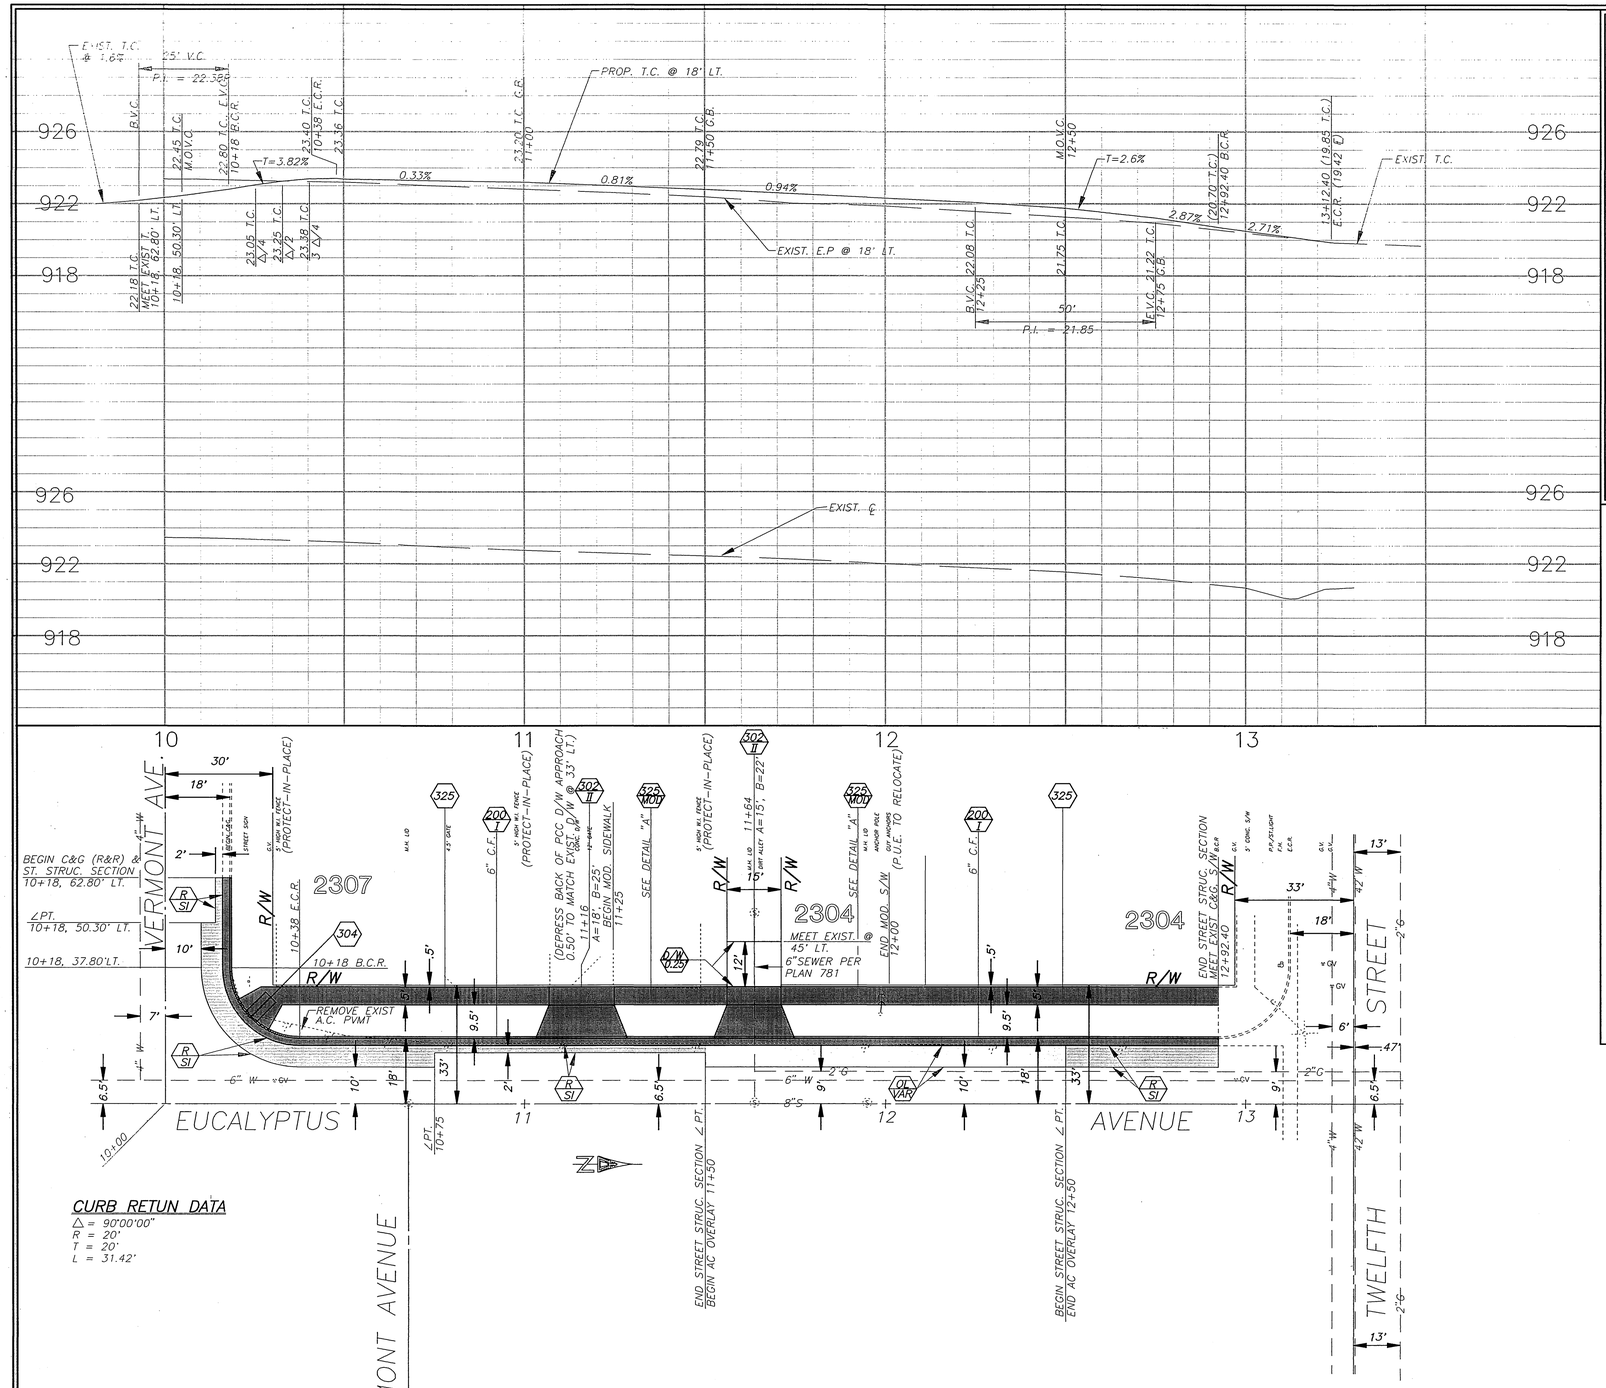

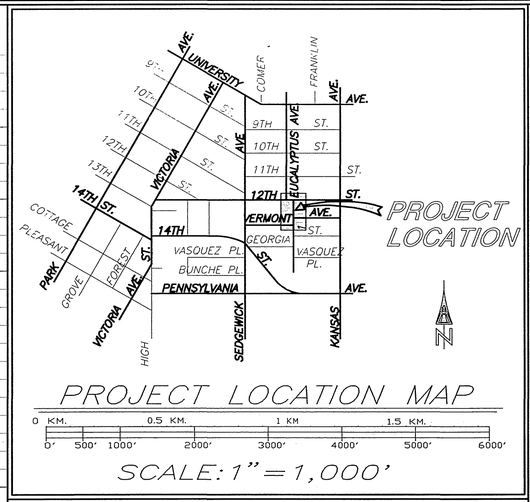

GENERAL NOTES:

1. CONSTRUCTION SHALL BE IN ACCORDANCE WITH THE CITY OF RIVERSIDE STANDARD DRAWINGS AND STANDARD SPECIFICATIONS FOR PUBLIC WORKS CONSTUCTION 1991 EDITION.

⬡ NUMBERS ABOVE 100 IN A HEXAGON ON THE PLAN REFER TO THE RESPECTIVE STANDARD DRAWING AND SHALL BE CONSTRUCTED ACCORDINGLY, UNLESS MODIFICATIONS ARE NOTED ON THE PLAN. ANY NUMBER SHOWN BELOW THE STANDARD DRAWING NUMBER INDICATES THE SPECIFIC ALTERNATIVE TO BE CONSTRUCTED.

2. CUT AND FILL SLOPES SHALL BE 2:1 OR FLATTER.

3. EXISTING UTILITIES SHOWN ON THESE PLANS ARE PLOTTED FROM UTILITY RECORDS. THE CONTRACTOR IS REQUIRED TO TAKE DUE PRECAUTIONARY MEASURES TO TO LOCATE & PROTECT ALL UTILITIES WETHER OR NOT SHOWN ON THIS PLAN. THE COVER OF THE UTILITY IS KNOWN, IT IS SHOWN IN THE PROFILE. UTILITIES IN THE PROFILE SHOWN AS ——?—— INDICATES THE COVER IS UNKNOWN, BUT THE UTILITY IS NOT EXPECTED TO CONFLICT WITH THE PROPOSED IMPROVEMENTS.

4. CONFLICTING UTILITIES SHOWN WITHIN THE CONSTRUCTION AREA WILL BE RELOCATED PRIOR TO CONSTRUCTION.

GENERAL NOTES:

(R S1) REMOVE AND REPLACE STRUCTURAL SECTION WITH 0.60 A.C. OVER COMPACTED NATIVE.

(OL VAR) CONSTRUCT VARIABLE THICKNESS DGAC OVERLAY.

(D/W 0.25) CONSTRUCT 3" THICK GRAVEL DRIVEWAY OVER COMPACTED NATIVE MATERIAL AS SHOWN ON THE PLAN.

(325 MOD) CONSTRUCT MODIFIED SIDEWALK PER STD. 325 WITH 6" THICK PCC END WALL POURED MONOLITHIC WITH SIDEWALK AS SHOWN ON THE PLAN, TYPICAL SECTION, AND DETAIL "A".

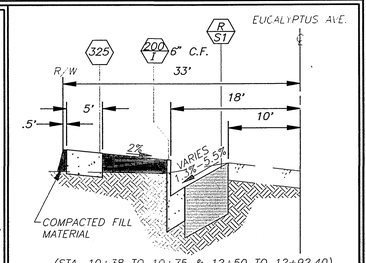

(STA. 10+38 TO 10+75 & 12+50 TO 12+92.40)

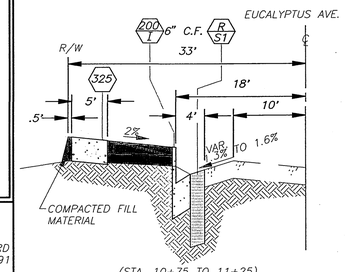

(STA. 10+75 TO 11+25)

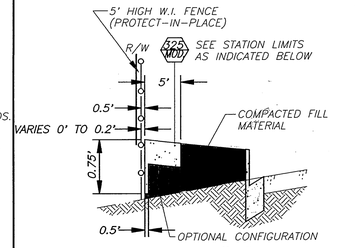

DETAIL "A"
N.T.S.
(STA. 11+25 TO 12+00)

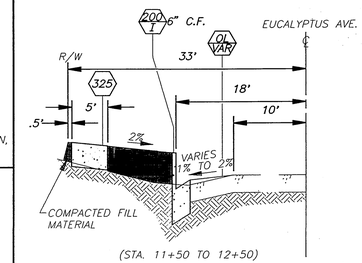

(STA. 11+50 TO 12+50)

EUCALYPTUS AVENUE TYPICAL SECTIONS

SCALE: HORIZ. 1"=10', VER. 1"=2' | (T.I. = 5.0)

NOT CONSTRUCTED
NOT APPROVED

IMPORTANT NOTICE
Section 4216/4217 of the Government Code requires a Dig Alert Identification Number to be issued before a "Permit to Excavate" will be valid. For your Dig Alert I.D. Number call Underground Service Alert
TOLL FREE 1-800-422-4133
Two working days berfore you dig.

BENCHMARK
H7-D, P.K. NAIL AND CITY ENGINEER TAG @ S'LY END OF THE SOUTHWEXT CURB RETURN AT KANSAS AVE. & 12TH STREET.
ELEVATION 929.257'

ENGINEER IN RESPONSIBLE CHARGE
DUANE K. GREENWOOD
R.C.E. No. 43965 expires 6/30/97
DATE

MARK | REVISIONS | APPR. | DATE
DESIGNED BY ____ DRAWN BY LFH CHECKED BY ____

CITY OF RIVERSIDE, CALIFORNIA
PUBLIC WORKS DEPARTMENT

APPROVED BY	BY	DATE
DEPUTY P.W. DIRECTOR		
PRINCIPAL ENGINEER		
CHIEF P.W. INSPECTOR		
TRAFFIC DIVISION		
SURVEYOR		
STREET SERVICES		
PARKS DEPARTMENT		

APPROVED BY
PUBLIC WORKS DIRECTOR
DATE

EUCALYPTUS AVENUE WIDENING FROM VERMONT AVE. TO 12TH STREET

ACCT. NO.: 230-541500-440223-30322
R-3349
SHEET 1 OF 1
HORIZ. SCALE: 1" = 20' VERT. SCALE: 1" = 4'
FILE NO.

INDEXED 2-1-94 GH