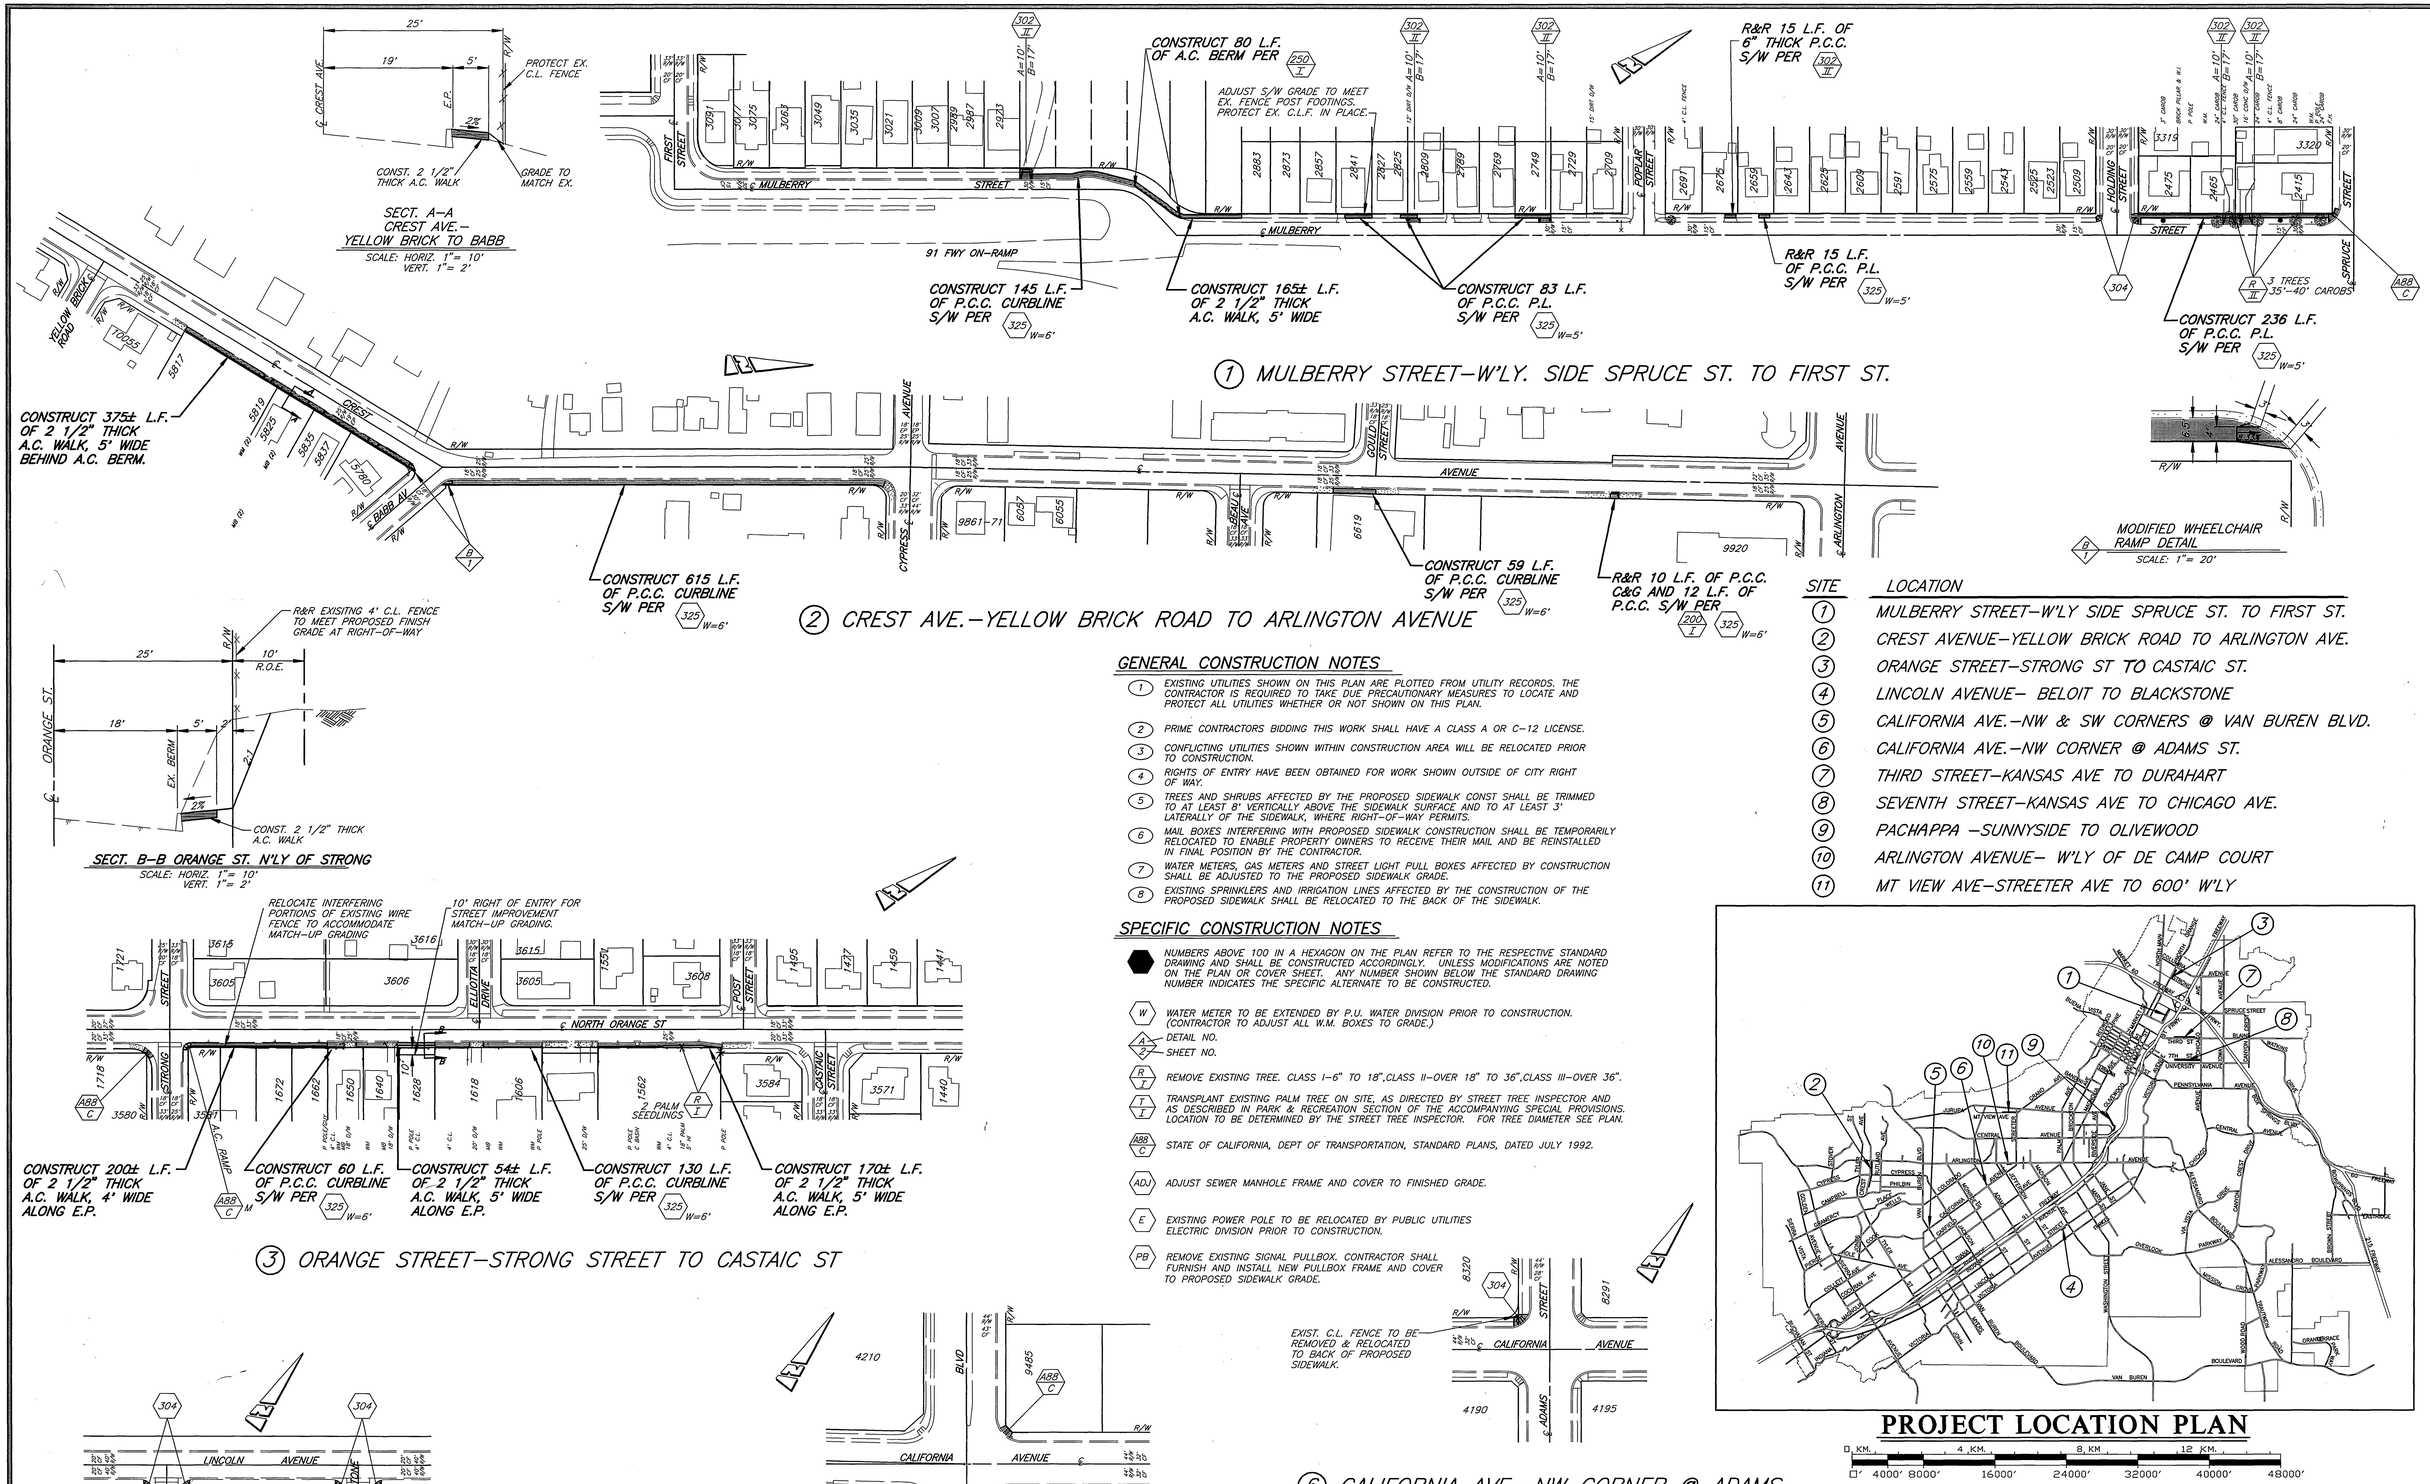

GENERAL CONSTRUCTION NOTES

1. EXISTING UTILITIES SHOWN ON THIS PLAN ARE PLOTTED FROM UTILITY RECORDS. THE CONTRACTOR IS REQUIRED TO TAKE DUE PRECAUTIONARY MEASURES TO LOCATE AND PROTECT ALL UTILITIES WHETHER OR NOT SHOWN ON THIS PLAN.
2. PRIME CONTRACTORS BIDDING THIS WORK SHALL HAVE A CLASS A OR C–12 LICENSE.
3. CONFLICTING UTILITIES SHOWN WITHIN CONSTRUCTION AREA WILL BE RELOCATED PRIOR TO CONSTRUCTION.
4. RIGHTS OF ENTRY HAVE BEEN OBTAINED FOR WORK SHOWN OUTSIDE OF CITY RIGHT OF WAY.
5. TREES AND SHRUBS AFFECTED BY THE PROPOSED SIDEWALK CONST SHALL BE TRIMMED TO AT LEAST 8' VERTICALLY ABOVE THE SIDEWALK SURFACE AND TO AT LEAST 3' LATERALLY OF THE SIDEWALK, WHERE RIGHT–OF–WAY PERMITS.
6. MAIL BOXES INTERFERING WITH PROPOSED SIDEWALK CONSTRUCTION SHALL BE TEMPORARILY RELOCATED TO ENABLE PROPERTY OWNERS TO RECEIVE THEIR MAIL AND BE REINSTALLED IN FINAL POSITION BY THE CONTRACTOR.
7. WATER METERS, GAS METERS AND STREET LIGHT PULL BOXES AFFECTED BY CONSTRUCTION SHALL BE ADJUSTED TO THE PROPOSED SIDEWALK GRADE.
8. EXISTING SPRINKLERS AND IRRIGATION LINES AFFECTED BY THE CONSTRUCTION OF THE PROPOSED SIDEWALK SHALL BE RELOCATED TO THE BACK OF THE SIDEWALK.

SPECIFIC CONSTRUCTION NOTES

- ⬢ NUMBERS ABOVE 100 IN A HEXAGON ON THE PLAN REFER TO THE RESPECTIVE STANDARD DRAWING AND SHALL BE CONSTRUCTED ACCORDINGLY. UNLESS MODIFICATIONS ARE NOTED ON THE PLAN OR COVER SHEET. ANY NUMBER SHOWN BELOW THE STANDARD DRAWING NUMBER INDICATES THE SPECIFIC ALTERNATE TO BE CONSTRUCTED.
- (W) WATER METER TO BE EXTENDED BY P.U. WATER DIVISION PRIOR TO CONSTRUCTION. (CONTRACTOR TO ADJUST ALL W.M. BOXES TO GRADE.)
- (A/Z) DETAIL NO. / SHEET NO.
- (R/I) REMOVE EXISTING TREE. CLASS I–6" TO 18",CLASS II–OVER 18" TO 36",CLASS III–OVER 36".
- (T/I) TRANSPLANT EXISTING PALM TREE ON SITE, AS DIRECTED BY STREET TREE INSPECTOR AND AS DESCRIBED IN PARK & RECREATION SECTION OF THE ACCOMPANYING SPECIAL PROVISIONS. LOCATION TO BE DETERMINED BY THE STREET TREE INSPECTOR. FOR TREE DIAMETER SEE PLAN.
- (A88/C) STATE OF CALIFORNIA, DEPT OF TRANSPORTATION, STANDARD PLANS, DATED JULY 1992.
- (ADJ) ADJUST SEWER MANHOLE FRAME AND COVER TO FINISHED GRADE.
- (E) EXISTING POWER POLE TO BE RELOCATED BY PUBLIC UTILITIES ELECTRIC DIVISION PRIOR TO CONSTRUCTION.
- (PB) REMOVE EXISTING SIGNAL PULLBOX. CONTRACTOR SHALL FURNISH AND INSTALL NEW PULLBOX FRAME AND COVER TO PROPOSED SIDEWALK GRADE.

SITE	LOCATION
1	MULBERRY STREET–W'LY SIDE SPRUCE ST. TO FIRST ST.
2	CREST AVENUE–YELLOW BRICK ROAD TO ARLINGTON AVE.
3	ORANGE STREET–STRONG ST TO CASTAIC ST.
4	LINCOLN AVENUE– BELOIT TO BLACKSTONE
5	CALIFORNIA AVE.–NW & SW CORNERS @ VAN BUREN BLVD.
6	CALIFORNIA AVE.–NW CORNER @ ADAMS ST.
7	THIRD STREET–KANSAS AVE TO DURAHART
8	SEVENTH STREET–KANSAS AVE TO CHICAGO AVE.
9	PACHAPPA –SUNNYSIDE TO OLIVEWOOD
10	ARLINGTON AVENUE– W'LY OF DE CAMP COURT
11	MT VIEW AVE–STREETER AVE TO 600' W'LY

PROJECT LOCATION PLAN

0 KM. 4 KM. 8 KM. 12 KM.
0' 4000' 8000' 16000' 24000' 32000' 40000' 48000'

SCALE:1"=8000'

ENGINEER IN RESPONSIBLE CHARGE
Ronald C. Mueller
RONALD C. MUELLER
R.C.E. No. 29510 expires 3/31/99
DATE 5/18/95

REGISTERED PROFESSIONAL ENGINEER RONALD C. MUELLER NO. 29510 Expires: 3/31/99 CIVIL STATE OF CALIFORNIA

MARK REVISIONS APPR. DATE

DESIGNED BY RVZ DRAWN BY CURT CHECKED BY RCM

CITY OF RIVERSIDE, CALIFORNIA
PUBLIC WORKS DEPARTMENT

APPROVED BY	BY	DATE
DEPUTY P.W. DIRECTOR	RWL	5/22/95
PRINCIPAL ENGINEER	RC	5/19/95
CHIEF P.W. INSPECTOR	RVZ	5/19/95
STREET SERVICES	RC	5/16/95
SURVEYOR	CM&TD	5/15/95
TRAFFIC DIVISION	RC	5/19/95
PARKS DEPARTMENT	LH	5/22/95

APPROVED BY
PUBLIC WORKS DIRECTOR
DATE 5/22/95

S/W CONSTRUCTION @ VARIOUS LOCATIONS 1994/95

ACCT. NO. 230–541500–440223–30025

R–3391

SHEET 1 OF 3

HORIZ. SCALE: 1" = 100' VERT. SCALE: 1" = 4'

FILE NO.

PC 3805 P/S

INDEXED 6-15-95 GH

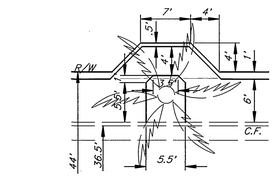

C/2 S/W TRANSITION DETAIL N'LY SIDE THIRD STREET

SCALE: 1"= 10'

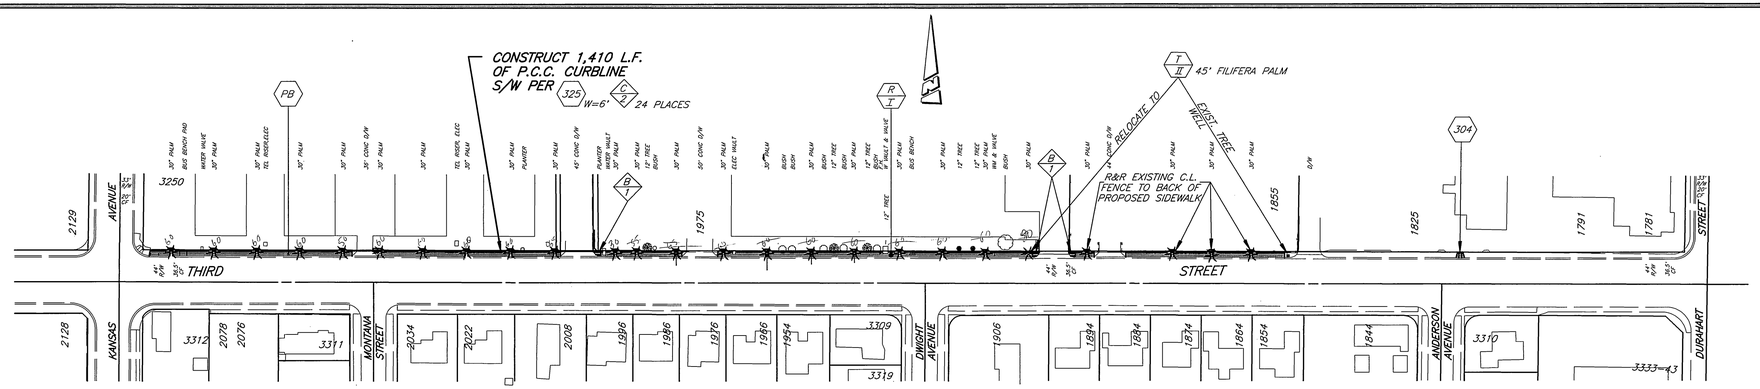

⑦ THIRD STREET—N'LY. SIDE FROM KANSAS AVE. TO DURAHART ST.

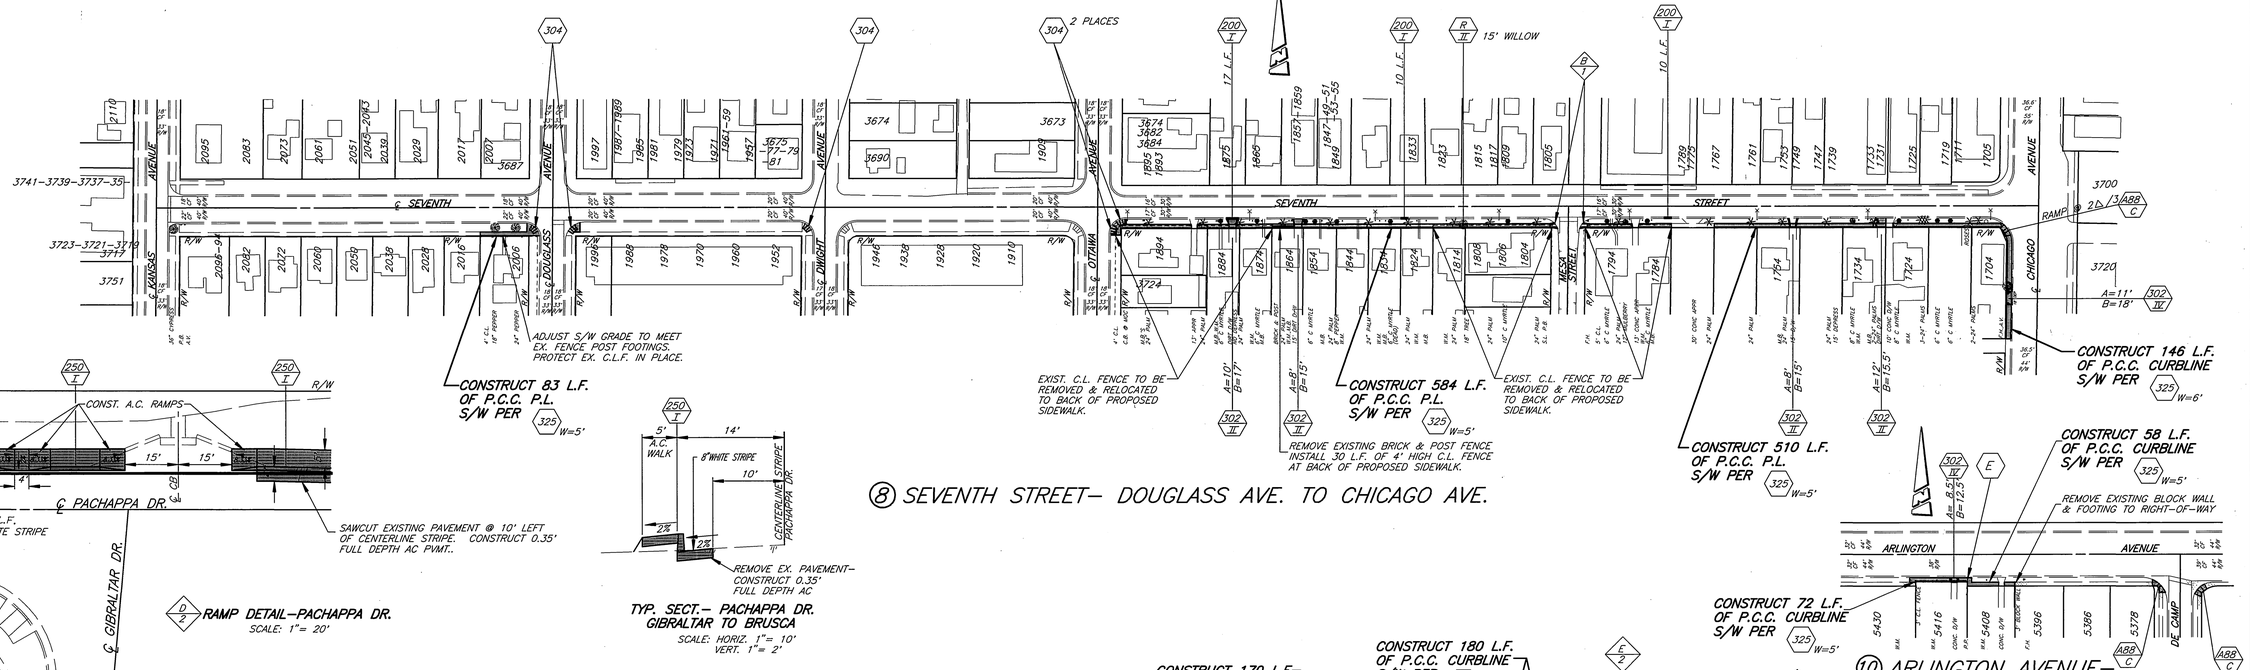

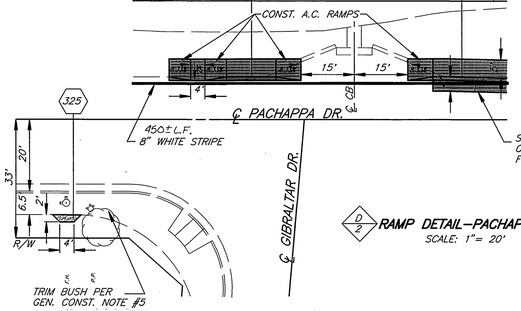

D/2 RAMP DETAIL—PACHAPPA DR.

SCALE: 1"= 20'

TYP. SECT.— PACHAPPA DR. GIBRALTAR TO BRUSCA

SCALE: HORIZ. 1"= 10' VERT. 1"= 2'

⑧ SEVENTH STREET— DOUGLASS AVE. TO CHICAGO AVE.

⑩ ARLINGTON AVENUE— W'LY OF DE CAMP COURT

⑨ PACHAPPA DRIVE — SUNNYSIDE DR. TO OLIVEWOOD AVE.

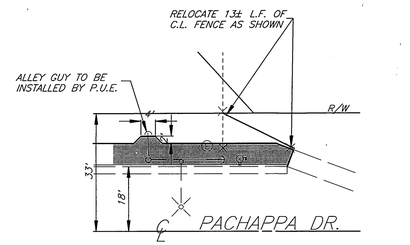

E/2 S/W DETAIL—PACHAPPA DR.

SCALE: 1"= 40'

REGISTERED PROFESSIONAL ENGINEER RONALD C. MILLER No. 22810 Exp. date: 3/31/99 CIVIL STATE OF CALIFORNIA

				CITY OF RIVERSIDE, CALIFORNIA PUBLIC WORKS DEPARTMENT	
				APPROVED BY	BY / DATE
				DEPUTY P.W. DIRECTOR	5/24/95
				PRINCIPAL ENGINEER	5/24/95
				CHIEF P.W. INSPECTOR	5/19/95
				STREET SERVICES	5/19/95
				SURVEYOR	5-15-95
				TRAFFIC DIVISION	5/19/95
MARK	REVISIONS	APPR.	DATE	PARKS DEPARTMENT	5-24-95

APPROVED BY _____ PUBLIC WORKS DIRECTOR

DATE 3/22/95

DESIGNED BY RVZ DRAWN BY CURT CHECKED BY RCM 5/19/95

S/W CONSTRUCTION @ VARIOUS LOCATIONS 1994/95

HORIZ. SCALE: 1" = 100' VERT. SCALE: 1" = 4'

ACCT. NO. 230-541500-440223-30025

R-3391

SHEET 2 OF 3

PC 3805 P/S

INDEXED 6-15-95 GH

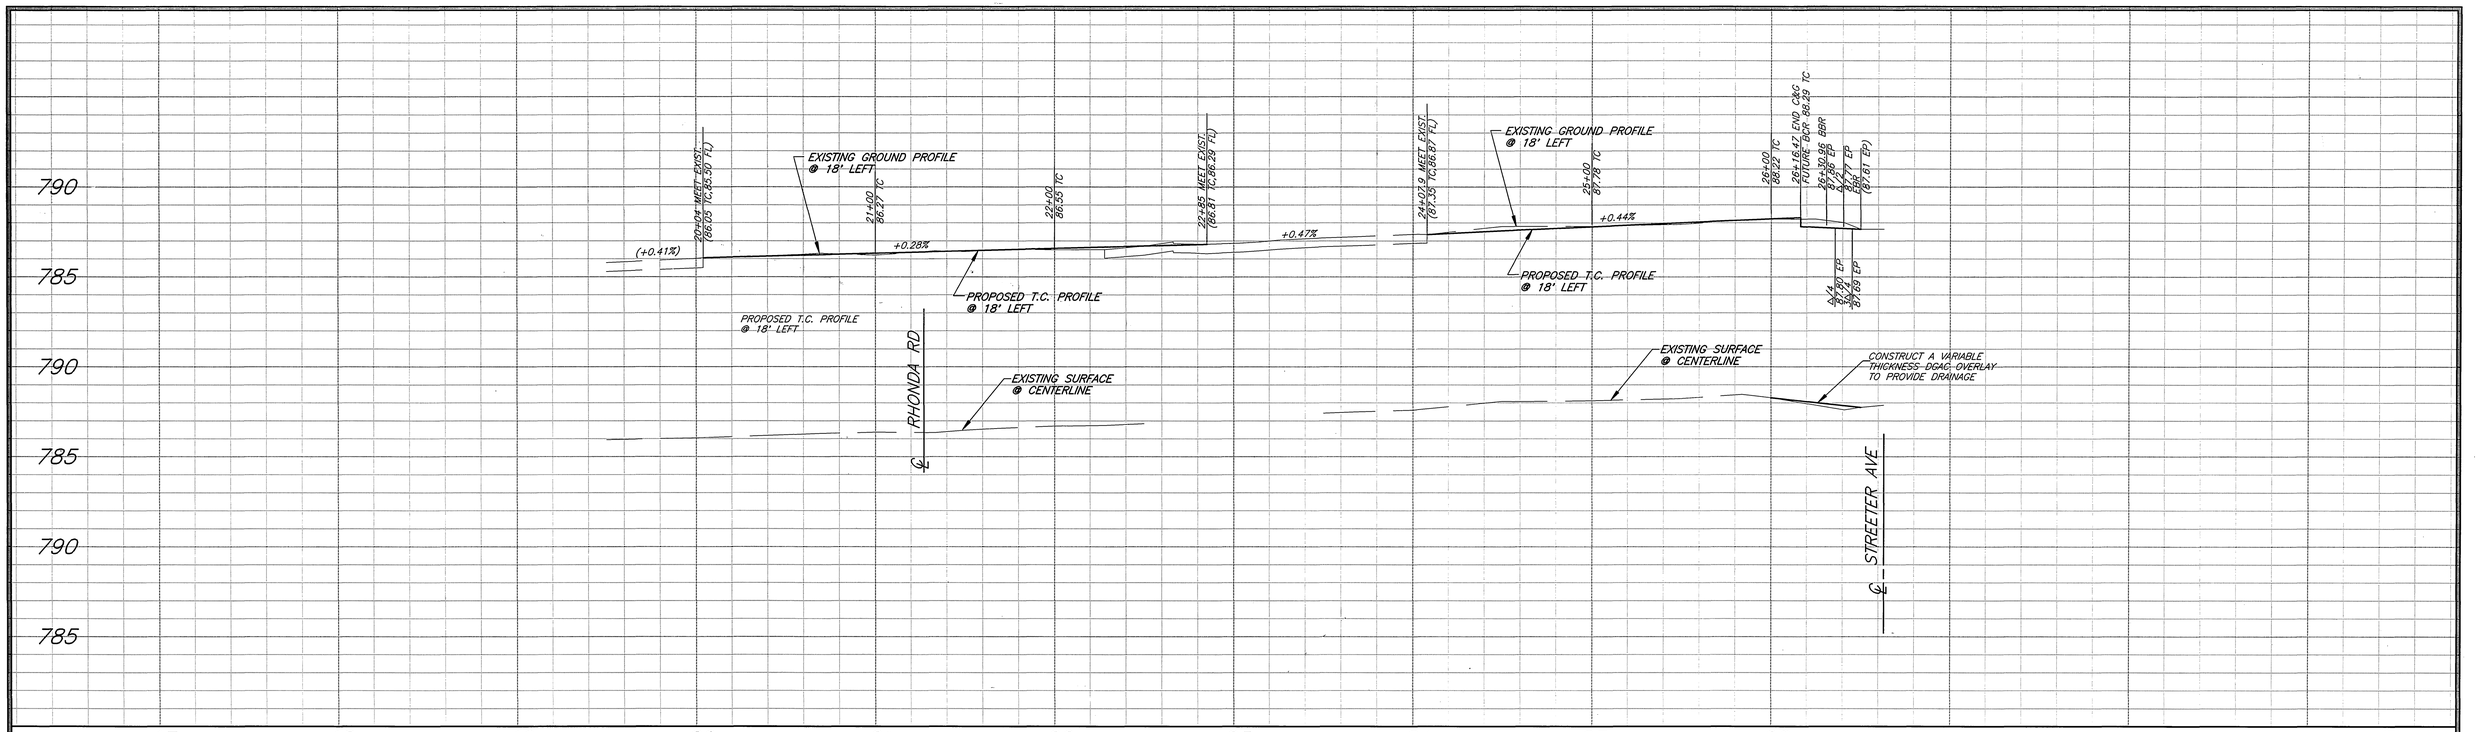

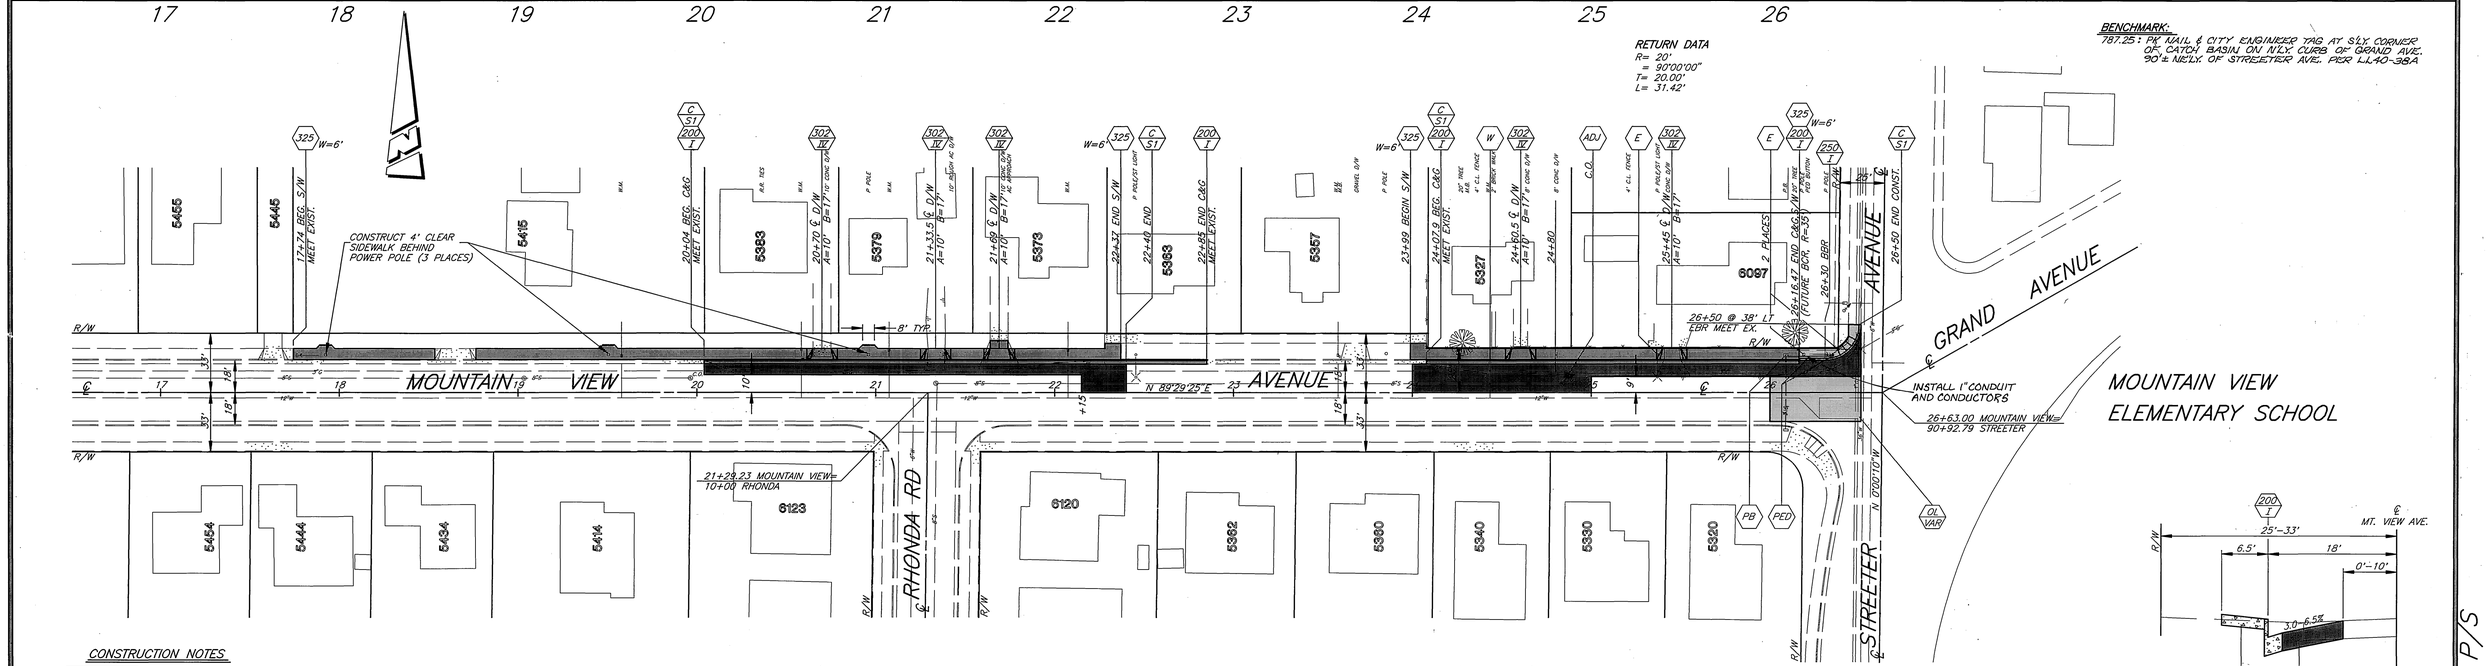

CONSTRUCTION NOTES

- C S1 — CONSTRUCT STRUCTURAL SECTION OF 0.60' D.G.A.C. OVER COMPACTED NATIVE SOIL.
- OL VAR — CONSTRUCT VARABLE THICKNESS D.G.A.C. OVERLAY.
- W — WATER METER TO BE EXTENDED BY PUBLIC UTILITIES WATER DIVISION PRIOR TO CONSTRUCTION. CONTRACTOR TO ADJUST ALL W.M. BOXES TO GRADE.
- E — EXISTING POWER POLE TO BE RELOCATED BY PUBLIC UTILITIES ELECTRIC DIVISION PRIOR TO CONSTRUCTION
- PED — EXISTING PEDESTRIAN BUTTON AND POST TO BE RELOCATED BEHIND PROPOSED CURB & GUTTER AS DIRECTED BY TRAFFIC ENGINEER. CONTRACTOR SHALL PROVIDE AND INSTALL 1" CONDUIT AND CONDUCTORS AS REQUIRED. REMOVE EXISTING SIGNAL PULLBOX. CONTRACTOR SHALL FURNISH AND INSTALL NEW PULLBOX AND ADJUST CONDUITS TO ACCOMMODATE NEW GRADE.
- PB —
- ADJ — ADJUST SEWER MANHOLE FRAME AND COVER TO FINISHED GRADE.

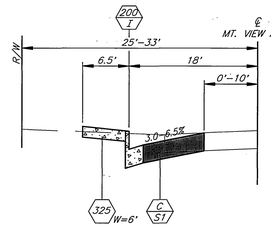

TYPICAL SECTION

SCALE: HORIZ 1"=10' VERT 1"=2'

INDEXED 6-15-95 GH

PC 3805 P/S