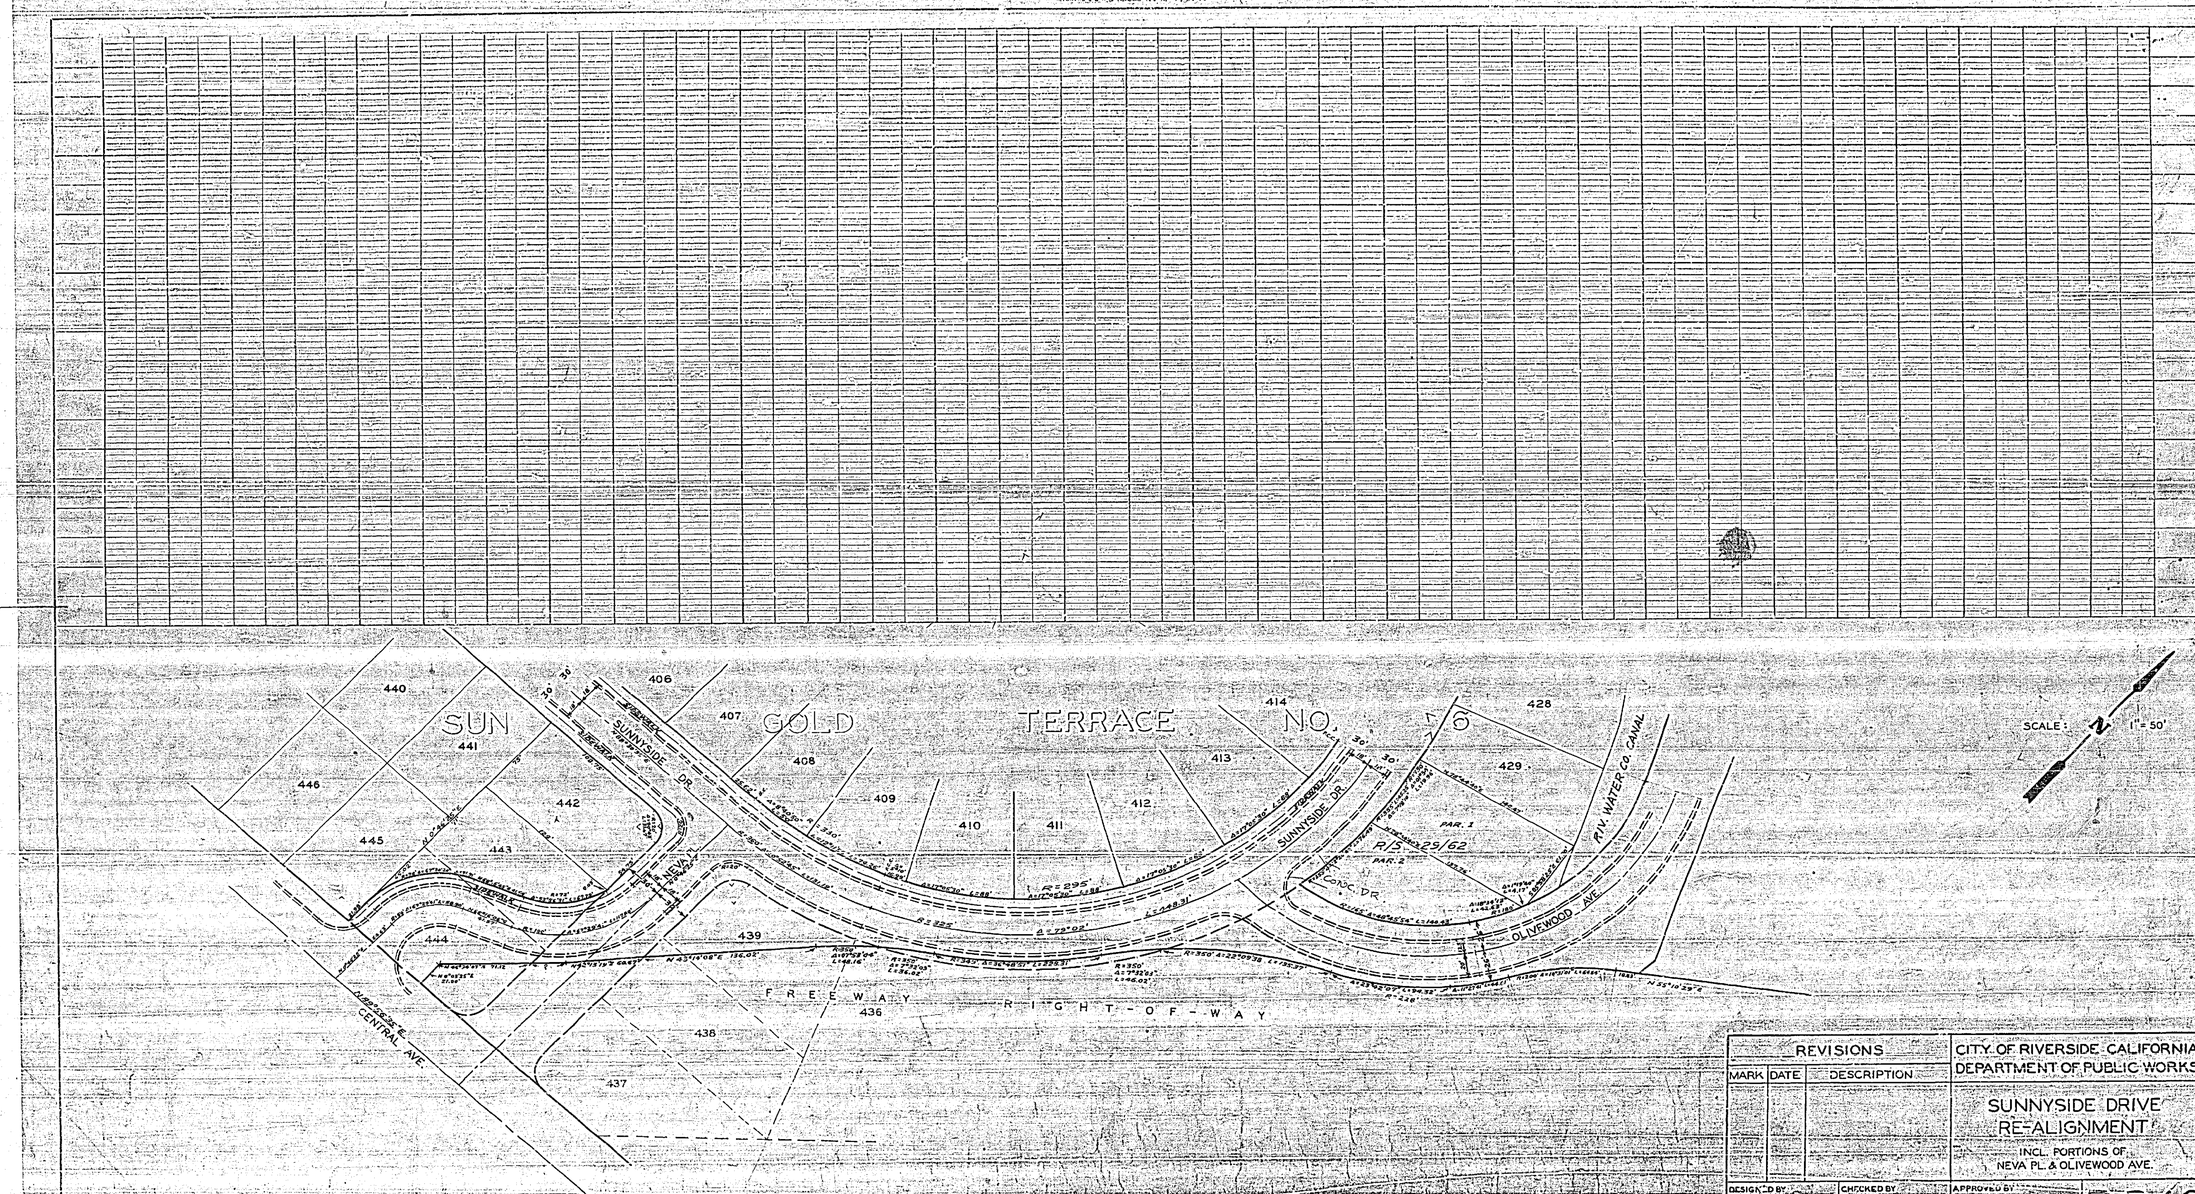

REVISIONS		
MARK	DATE	DESCRIPTION

CITY OF RIVERSIDE CALIFORNIA
DEPARTMENT OF PUBLIC WORKS

SUNNYSIDE DRIVE
RE-ALIGNMENT

INCL. PORTIONS OF
NEVA PL. & OLIVEWOOD AVE.

DESIGNED BY
DRAWN BY H.B.
CHECKED BY
RECOMMENDED BY
ASSISTANT CITY ENGINEER
APPROVED BY
DIRECTOR OF PUBLIC WORKS
DATE

R-340

SHEET OF