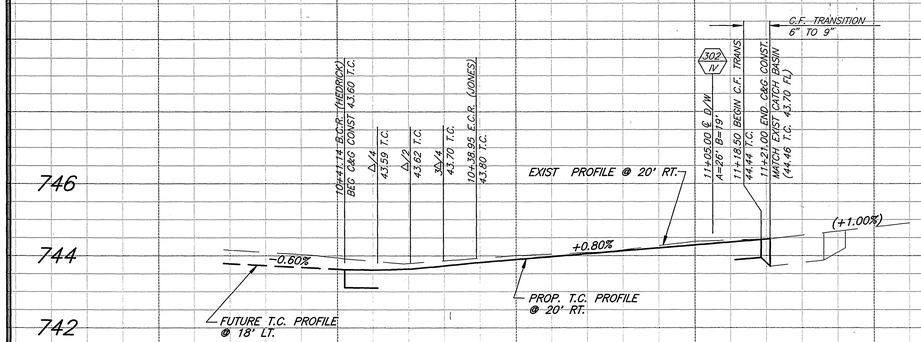

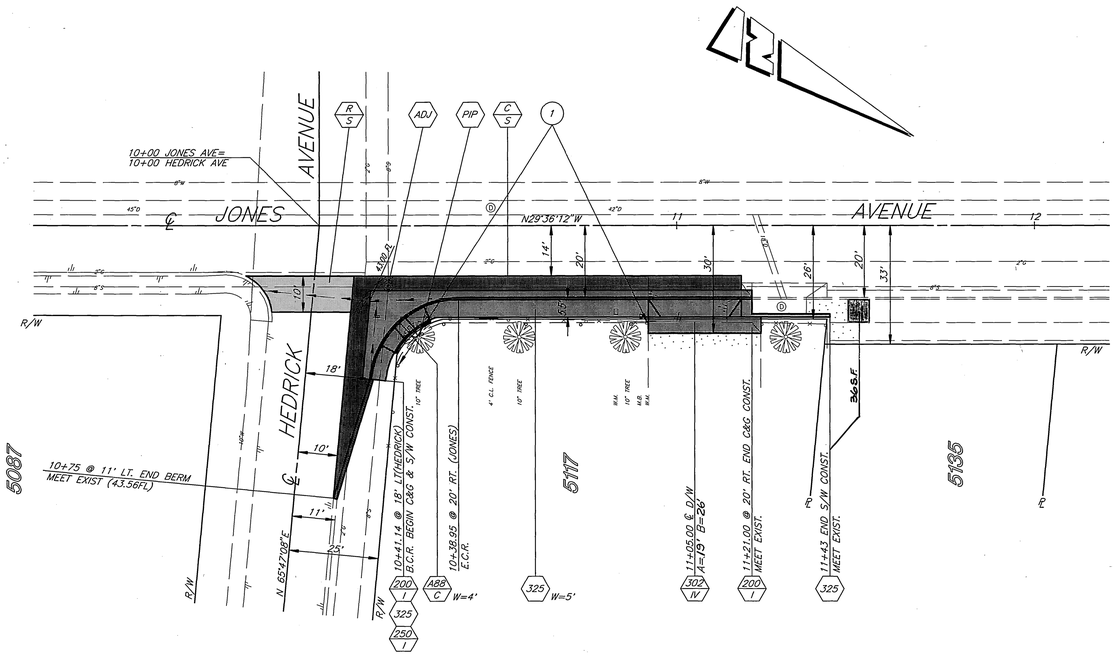

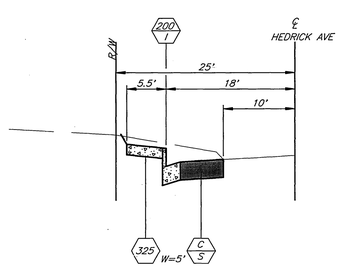

TYPICAL SECTION HEDRICK AVE.
SCALE: HORIZ. 1"=10'
VERT. 1"=2'

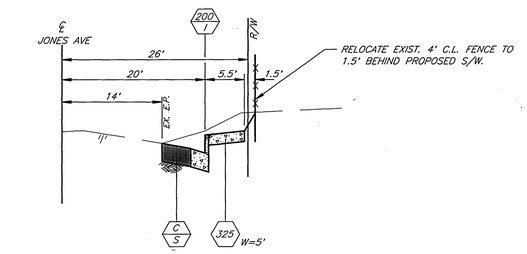

TYPICAL SECTION JONES AVE.
SCALE: HORIZ. 1"=10'
VERT. 1"=2'

BENCHMARK:
T.C. @ STA 11+42 (N'LY BASIN WING) PER R-1009
ELEV. 744.70

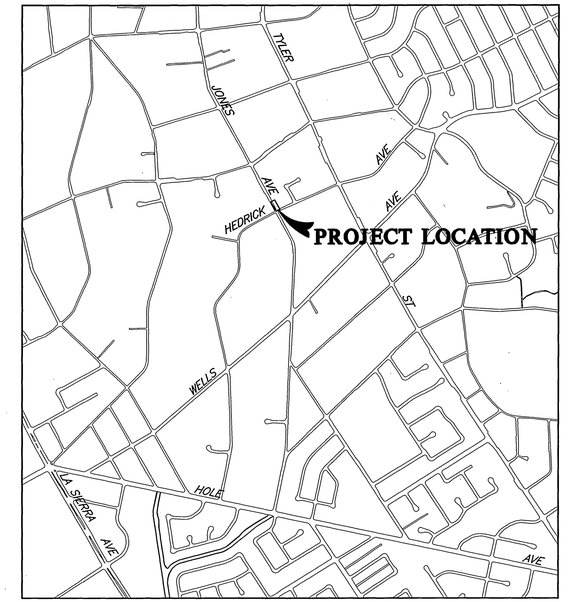

PROJECT LOCATION MAP
SCALE: 1"=1000'

GENERAL CONSTRUCTION NOTES

1. EXISTING UTILITIES SHOWN ON THIS PLAN ARE PLOTTED FROM UTILITY RECORDS. THE CONTRACTOR IS REQUIRED TO TAKE DUE PRECAUTIONARY MEASURES TO LOCATE AND PROTECT ALL UTILITIES WHETHER OR NOT SHOWN ON THIS PLAN. IF THE COVER OF A UTILITY IS KNOWN, IT IS SHOWN IN THE PROFILE. UTILITIES SHOWN IN THE PROFILE AS ⟨ ⟩ INDICATES THAT THE COVER IS UNKNOWN, BUT THE UTILITY IS NOT EXPECTED TO CONFLICT WITH THE PROPOSED IMPROVEMENTS.
2. ALL ELEVATIONS SHOWN ON THE PLANS SHALL BE STAKED IN THE FIELD.
3. PRIME CONTRACTORS BIDDING THIS WORK SHALL HAVE A CLASS A OR C-12 LICENSE.
4. CONFLICTING UTILITIES SHOWN WITHIN CONSTRUCTION AREA WILL BE RELOCATED PRIOR TO CONSTRUCTION.
5. RIGHTS OF ENTRY HAVE BEEN OBTAINED FOR WORK SHOWN OUTSIDE OF CITY RIGHT OF WAY.
6. ALL PERMANENT PAVEMENT DELINEATION WILL BE PERFORMED BY CITY FORCES.

SPECIFIC CONSTRUCTION NOTES

- ⬢ NUMBERS ABOVE 100 IN A HEXAGON ON THE PLAN REFER TO THE RESPECTIVE STANDARD DRAWING AND SHALL BE CONSTRUCTED ACCORDINGLY. UNLESS MODIFICATIONS ARE NOTED ON THE PLAN OR COVER SHEET. ANY NUMBER SHOWN BELOW THE STANDARD DRAWING NUMBER INDICATES THE SPECIFIC ALTERNATE TO BE CONSTRUCTED.
- ⬢ ADJ — ADJUST WATER SEWER MANHOLE FRAME & COVER TO GRADE.
- ⬢ PIP — EXISTING PRIVATE TREE TO BE PROTECTED IN PLACE AND ROOT PRUNING KEPT TO A MINIMUM.
- ⬢ A88C — STATE OF CALIFORNIA, DEPT OF TRANSPORTATION, STANDARD PLANS, DATED JULY 1992.
- (1) RELOCATE EXISTING 4' C.L. FENCE TO 1.5' BEHIND PROPOSED IMPROVEMENTS.

CONSTRUCTION LEGEND

- ⬢ C S — CONSTRUCT STRUCTURAL SECTION OF: 0.50' FULL DEPTH DGAC.
- ⬢ R S — REMOVE & REPLACE EXIST. STRUCTURAL SECTION WITH: 0.50' FULL DEPTH DGAC.

IMPORTANT NOTICE
Section 4216/4217 of the Government Code requires a Dig Alert Identification Number to be issued before a "Permit to Excavate" will be valid. For your Dig Alert I.D. Number call
CALL TOLL FREE
48 HOURS BEFORE YOU DIG
UNDERGROUND SERVICE ALERT
1-800-422-4133

ENGINEER IN RESPONSIBLE CHARGE
Ronald C. Mueller
RONALD C. MUELLER
R.C.E. No. 29510 expires 3/31/95
DATE 3/8/95

REGISTERED PROFESSIONAL ENGINEER RONALD C. MUELLER NO. 29510 Expires: 3/31/95 CIVIL STATE OF CALIFORNIA

MARK	REVISIONS	APPR.	DATE

DESIGNED BY CURT DRAWN BY CURT CHECKED BY RCM

CITY OF RIVERSIDE, CALIFORNIA
PUBLIC WORKS DEPARTMENT

APPROVED BY	BY	DATE
DEPUTY P.W. DIRECTOR	[illegible]	3/15/95
PRINCIPAL ENGINEER	~~[illegible]~~	~~3/8/95~~
CHIEF P.W. INSPECTOR		
STREET SERVICES	[illegible]	3/7/95
SURVEYOR	[illegible]	3-6-95
~~TRAFFIC DIVISION~~	—	—
~~PARKS DEPARTMENT~~	—	—

APPROVED BY [signature] (PUBLIC WORKS DIRECTOR)
DATE 3/6/95

JONES AVENUE WIDENING
E'LY SIDE N'LY
OF HEDRICK AVENUE

HORIZ. SCALE: 1" = 20' VERT. SCALE: 1" = 2'

ACCT. NO. 000-000000-000000-00000
R-3407
SHEET 1 OF 1
FILE NO.

INDEXED 3-29-95 GH