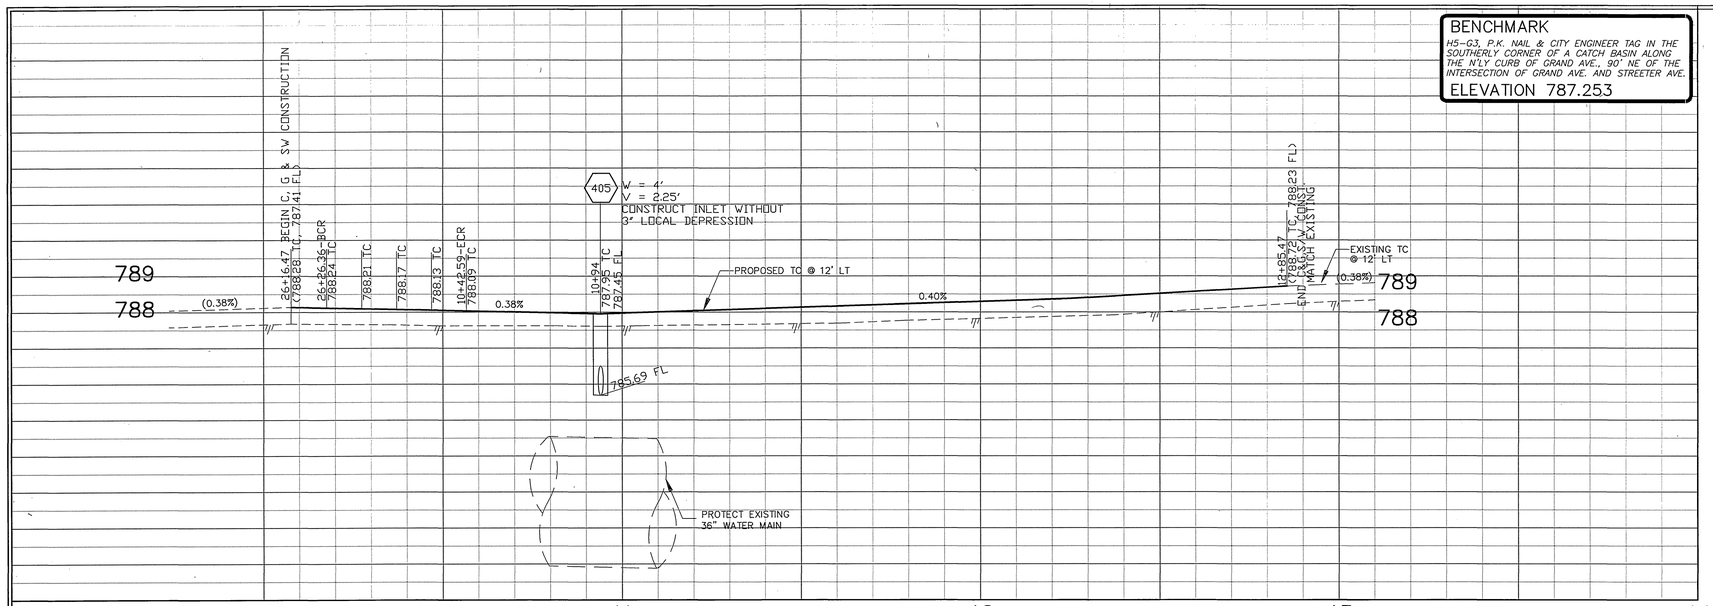

BENCHMARK

H5-G3, P.K. NAIL & CITY ENGINEER TAG IN THE SOUTHERLY CORNER OF A CATCH BASIN ALONG THE N'LY CURB OF GRAND AVE., 90' NE OF THE INTERSECTION OF GRAND AVE. AND STREETER AVE.

ELEVATION 787.253

GENERAL CONSTRUCTION NOTES

1. EXISTING UTILITIES SHOWN ON THE PLAN, ARE PLOTTED FROM UTILITY RECORDS. THE CONTRACTOR IS REQUIRED TO TAKE DUE PRECAUTIONARY MEASURES TO LOCATE AND PROTECT ALL UTILITIES WHETHER OR NOT SHOWN ON THIS PLAN.
2. ALL ELEVATIONS SHOWN ON THE PLANS SHALL BE STAKED IN THE FIELD.
3. ALL TREES AND SHRUBS SHALL BE PROTECTED IN PLACE.
4. CONSTRUCTION SHALL BE IN ACCORDANCE WITH THE CITY OF RIVERSIDE STANDARD DRAWINGS AND STANDARD SPECIFICATIONS FOR PUBLIC WORKS CONSTRUCTION, 2000 EDITION. REFER TO STD. DWG NOS 1 & 2 FOR SYMBOLS CLARIFICATION.
5. CONFLICTING UTILITIES IN THE CONSTRUCTION AREA SHALL BE RELOCATED OR ABANDONED.
6. *REPLACE DAMAGED TRAFFIC LOOP DETECTORS PER PART 7 OF THE SPECIAL PROVISIONS.*

SPECIFIC CONSTRUCTION NOTES

1. RELOCATE 4' CHAINLINK FENCE AS SHOWN.
2. CONSTRUCT CONCRETE DRIVEWAY APPROACH TO MATCH EXISTING WIDTH AND THICKNESS
3. INTERCEPT EXISTING 15" STORM DRAIN LATERAL. REMOVE EXISTING C.M.P. DROP INLET, EXCESS PIPE AND BACKFILL.
4. REMOVE EXISTING ASPHALT PAVEMENT. CONSTRUCT STRUCTURAL SECTION OF 0.95' D.G.A.C. OVER COMPACTED NATIVE SOIL. EXACT LIMITS OF REMOVAL TO BE MARKED IN THE FIELD AT TIME OF CONSTRUCTION.
5. REINSTALL EXISTING SIGN.
6. CONSTRUCT CROWN LINE AS PART OF RUBBER HOT MIX OVERLAY. OVERLAY LIMITS TO BE DETERMINED IN THE FIELD.

302 / 1V — NUMBERS ABOVE 100 IN A HEXAGON ON THE PLAN REFER TO THE RESPECTIVE STANDARD DRAWING AND SHALL BE CONSTRUCTED ACCORDINGLY, UNLESS MODIFICATIONS ARE NOTED ON THE PLAN. ANY NUMBER SHOWN BELOW THE STANDARD DRAWING NUMBER INDICATES THE SPECIFIC ALTERNATE TO BE CONSTRUCTED.

ARHM / 0.1 — CONSTRUCT ASPHALT RUBBER HOT MIX GAP GRADED (AHRM-GG) OVERLAY. OVERLAY THICKNESS (BOTTOM NUMBER IN HEXIGON)

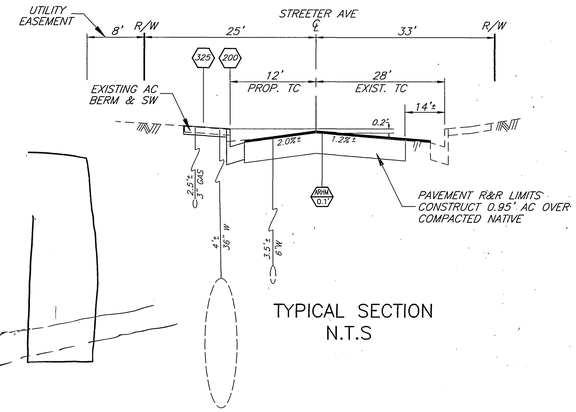

TYPICAL SECTION
N.T.S

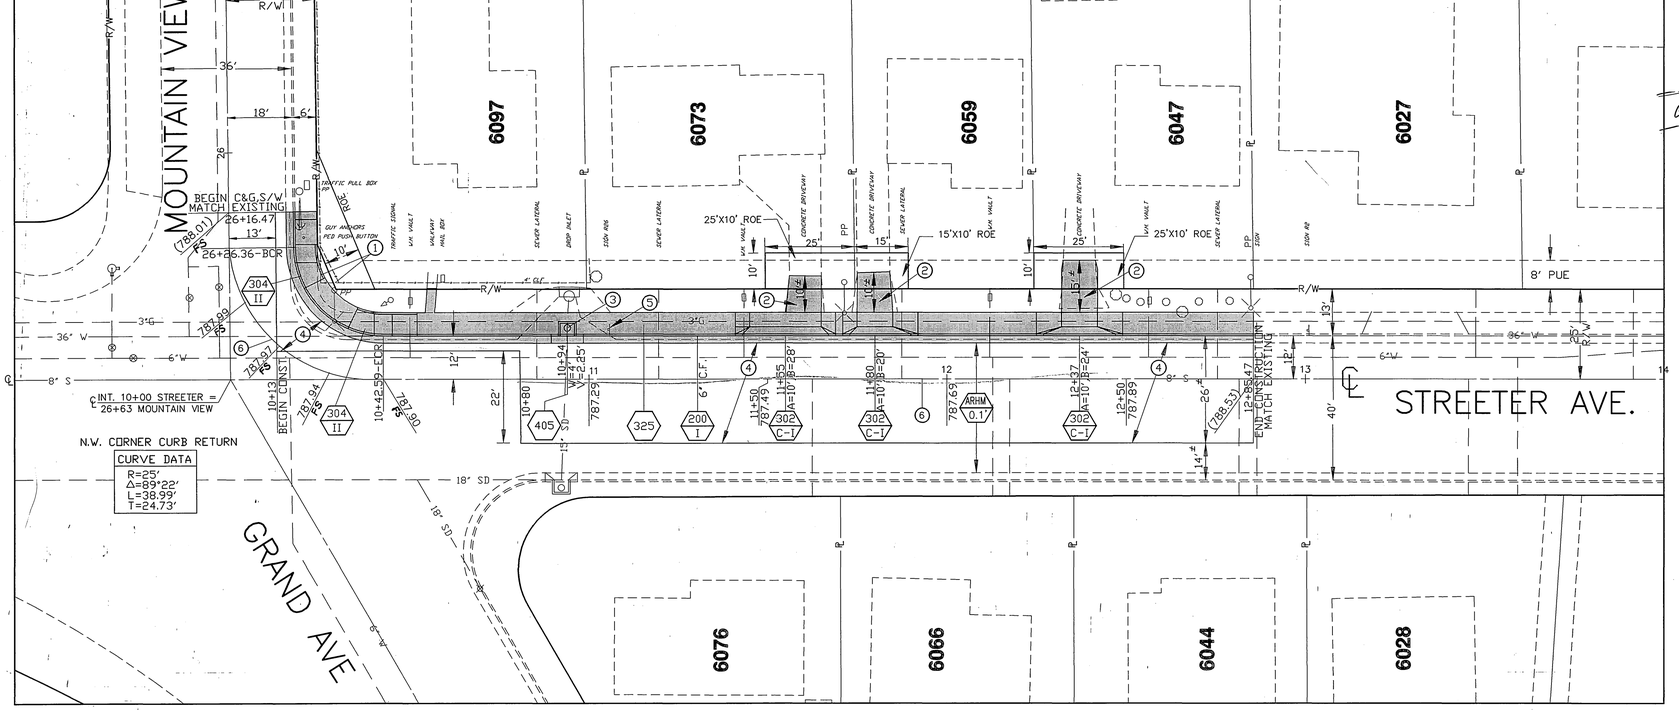

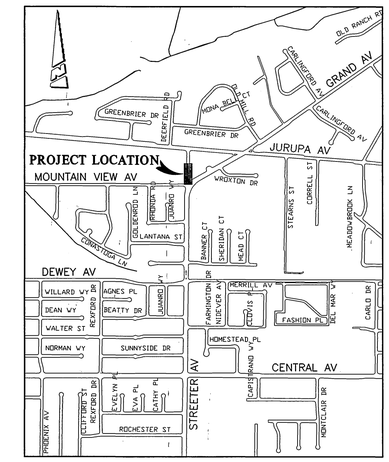

PROJECT LOCATION PLAN

0 KM. 0.5 KM. 1 KM. 1.5 KM.
0' 500' 1000' 2000' 3000' 4000' 5000' 6000'

FOR GRADES ONLY

SCALE:1"=1000'

ENGINEER IN RESPONSIBLE CHARGE
Ronald C. Mueller
RONALD C. MUELLER
R.C.E. No. 29510 expires 3/31/03
DATE 1-30-01

REGISTERED PROFESSIONAL ENGINEER — RONALD C. MUELLER — No. 29510 Exp. 3-31-03 — CIVIL — STATE OF CALIFORNIA

MARK	REVISIONS	APPR.	DATE

DESIGNED BY DPY/ABE DRAWN BY DPY/ABE CHECKED BY RCM

CITY OF RIVERSIDE, CALIFORNIA
PUBLIC WORKS DEPARTMENT

APPROVED BY	BY	DATE
DEPUTY P.W. DIRECTOR		
PRINCIPAL ENGINEER		
CONTRACT ADMINISTRATOR		
TRAFFIC DIVISION		
SURVEYOR		
STREET DIVISION		

APPROVED BY
PUBLIC WORKS DIRECTOR
DATE

STREETER AVE IMPROVEMENTS

FROM MOUNTAIN VIEW AVE TO 280' N'LY

HORIZ. SCALE: 1" = 20' VERT. SCALE: 1" = 2'

ACCOUNT NUMBER JL/OBJ 9537730205/440302XX

R-3582A

SHEET 1 OF 1

FILE NO. :

INDEXED 2-6-2001 GH